MIDWEST SURVEYS

LOGGING - PERFORATING - CONSULTING SERVICES
P.O. Box 68, Osawatomie, KS 66064
913 / 755 - 2428

GAMMA RAY / NEUTRON / CCL

API# 15-121-31,537

File No.

Company: Reusch Well Services, Inc.
Well: Compton No.-7
Field: Paola / Rantoul
County: Miami State: Kansas

Location: 2145' FSL & 465' FEL
SW-NE-NE-SE
Sec. 36 Twp. 16s Rge. 21e

Other Services: Perforate

Elevation

Permanent Datum	GL	Elevation	1056'
Log Measured From	GL		
Drilling Measured From	GL		

K.B. NA
D.F. NA
G.L. 1056'

Date	12-05-2018				
Run Number	One				
Depth Driller	820.0				
Depth Logger	689.0				
Bottom Logged Interval	688.0				
Top Log Interval	20.0				
Fluid Level	Full				
Type Fluid	Water				
Density / Viscosity	NA				
Salinity - PPM Cl	NA				
Max Recorded Temp	NA				
Estimated Cement Top	0.0				
Equipment No. Location	104	Osawatomie			
Recorded By	Gary Windisch				
Witnessed By	Bob Reusch				

RUN	BORE-HOLE RECORD			CASING RECORD			
No.	BIT	FROM	TO	SIZE	WGT.	FROM	TO
One	9.875"	0.0	22.4	7.00"	17.0	0.0	22.4
Two	5.625"	22.4	820.0	2.875"	6.5	0.0	692.0

All interpretations are opinions based on inferences from electrical or other measurements and we cannot and do not guarantee the accuracy or correctness of any interpretation, and we shall not be liable or responsible for any loss, costs, damages or expenses incurred or sustained by anyone resulting from any interpretation made by any of our officers, agents or employees. These interpretations are also subject to our general terms and conditions set out in our current Price Schedule.

<< Field Data >>

Comments:

Drilling Contractor :
Evans Energy & Development, Inc.
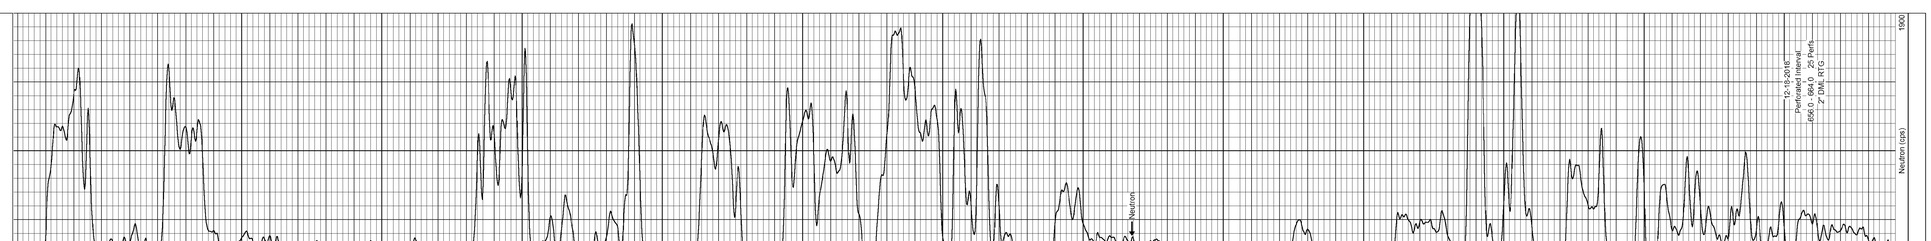
Database File: compton 7.db
Dataset Name: pass 2
Presentation Format: gr-ccl
Dataset Creation: Wed Dec 05 10:23:28 2018 by Log SCH 111116
Charted by: Depth in Feet scaled 1:240