COMPENSATED DENSITY/NEUTRON LOG

Company MAI OIL OPERATIONS
Well DOLL #1
Field CHASE-SILICA
County BARTON
State KANSAS

Location: API # : 15-009-26233-00-00
553 FNL & 985 FEL
SEC 28 TWP 20S RGE 11W

Other Services
DIL/MEL

Elevation
K.B. 1784
D.F. 1782
G.L. 1776

Permanent Datum GROUND LEVEL Elevation 1776
Log Measured From KELLY BUSHING 8' A.G.L.
Drilling Measured From KELLY BUSHING

Date	10/10/18		
Run Number	ONE		
Depth Driller	3425		
Depth Logger	3425		
Bottom Logged Interval	3405		
Top Log Interval	2600		
Casing Driller	8 5/8@ 520		
Casing Logger	520		
Bit Size	7 7/8"		
Type Fluid in Hole	CHEMICAL MUD	CHLORIDES 6000 PPM	
Density / Viscosity	8.9/46		
pH / Fluid Loss	9.5/9.6		
Source of Sample	FLOWLINE		
Rm @ Meas. Temp	.50@66		
Rmf @ Meas. Temp	.38@66		
Rmc @ Meas. Temp	.60@66		
Source of Rmf / Rmc	MEASURED		
Rm @ BHT	.29@111		
Time Circulation Stopped	2 HOURS		
Time Logger on Bottom	////		
Maximum Recorded Temperature	111F		
Equipment Number	4010		
Location	HAYS, KANSAS		
Recorded By	GUS PFANENSTIEL		
Witnessed By	JIM MUSGROVE		

<<< Fold Here >>>

All interpretations are opinions based on inferences from electrical or other measurements and we cannot and do not guarantee the accuracy or correctness of any interpretation, and we shall not, except in the case of gross or willful negligence on our part, be liable or responsible for any loss, costs, damages, or expenses incurred or sustained by anyone resulting from any interpretation made by any of our officers, agents or employees. These interpretations are also subject to our general terms and conditions set out in our current Price Schedule.

Comments


THANK YOU FOR USING ELI WIRELINE, HAYS, KS. (785) 628-6395


DIRECTIONS
SOUTH ON ELLINWOOD BLACK TOP 4.5 MILES,
EAST ON FIRST BAPTIST CHURCH BLACKTOP 3 MILES,
SOUTH 1/8, WEST INTO.


MAIN PASS


Database File: 2921ddn.db
Dataset Pathname: pass5.1
Presentation Format: den_neu
Dataset Creation: Wed Oct 10 08:15:13 2018 by Calc Open-Cased 090629
Charted by: Depth in Feet scaled 1:240

0	GAMMA RAY (GAPI) 150	ABHV	30	COMPENSATED DENSITY (pu)	-10
6	CALIPER (in) 16	10 (ft3) 0	30	COMPENSATED NEUTRON (pu)	-10
0	MINMK 20	TBHV		-0.25 CORRECTION (g/cc) 0.25	
		0 (ft3) 10			

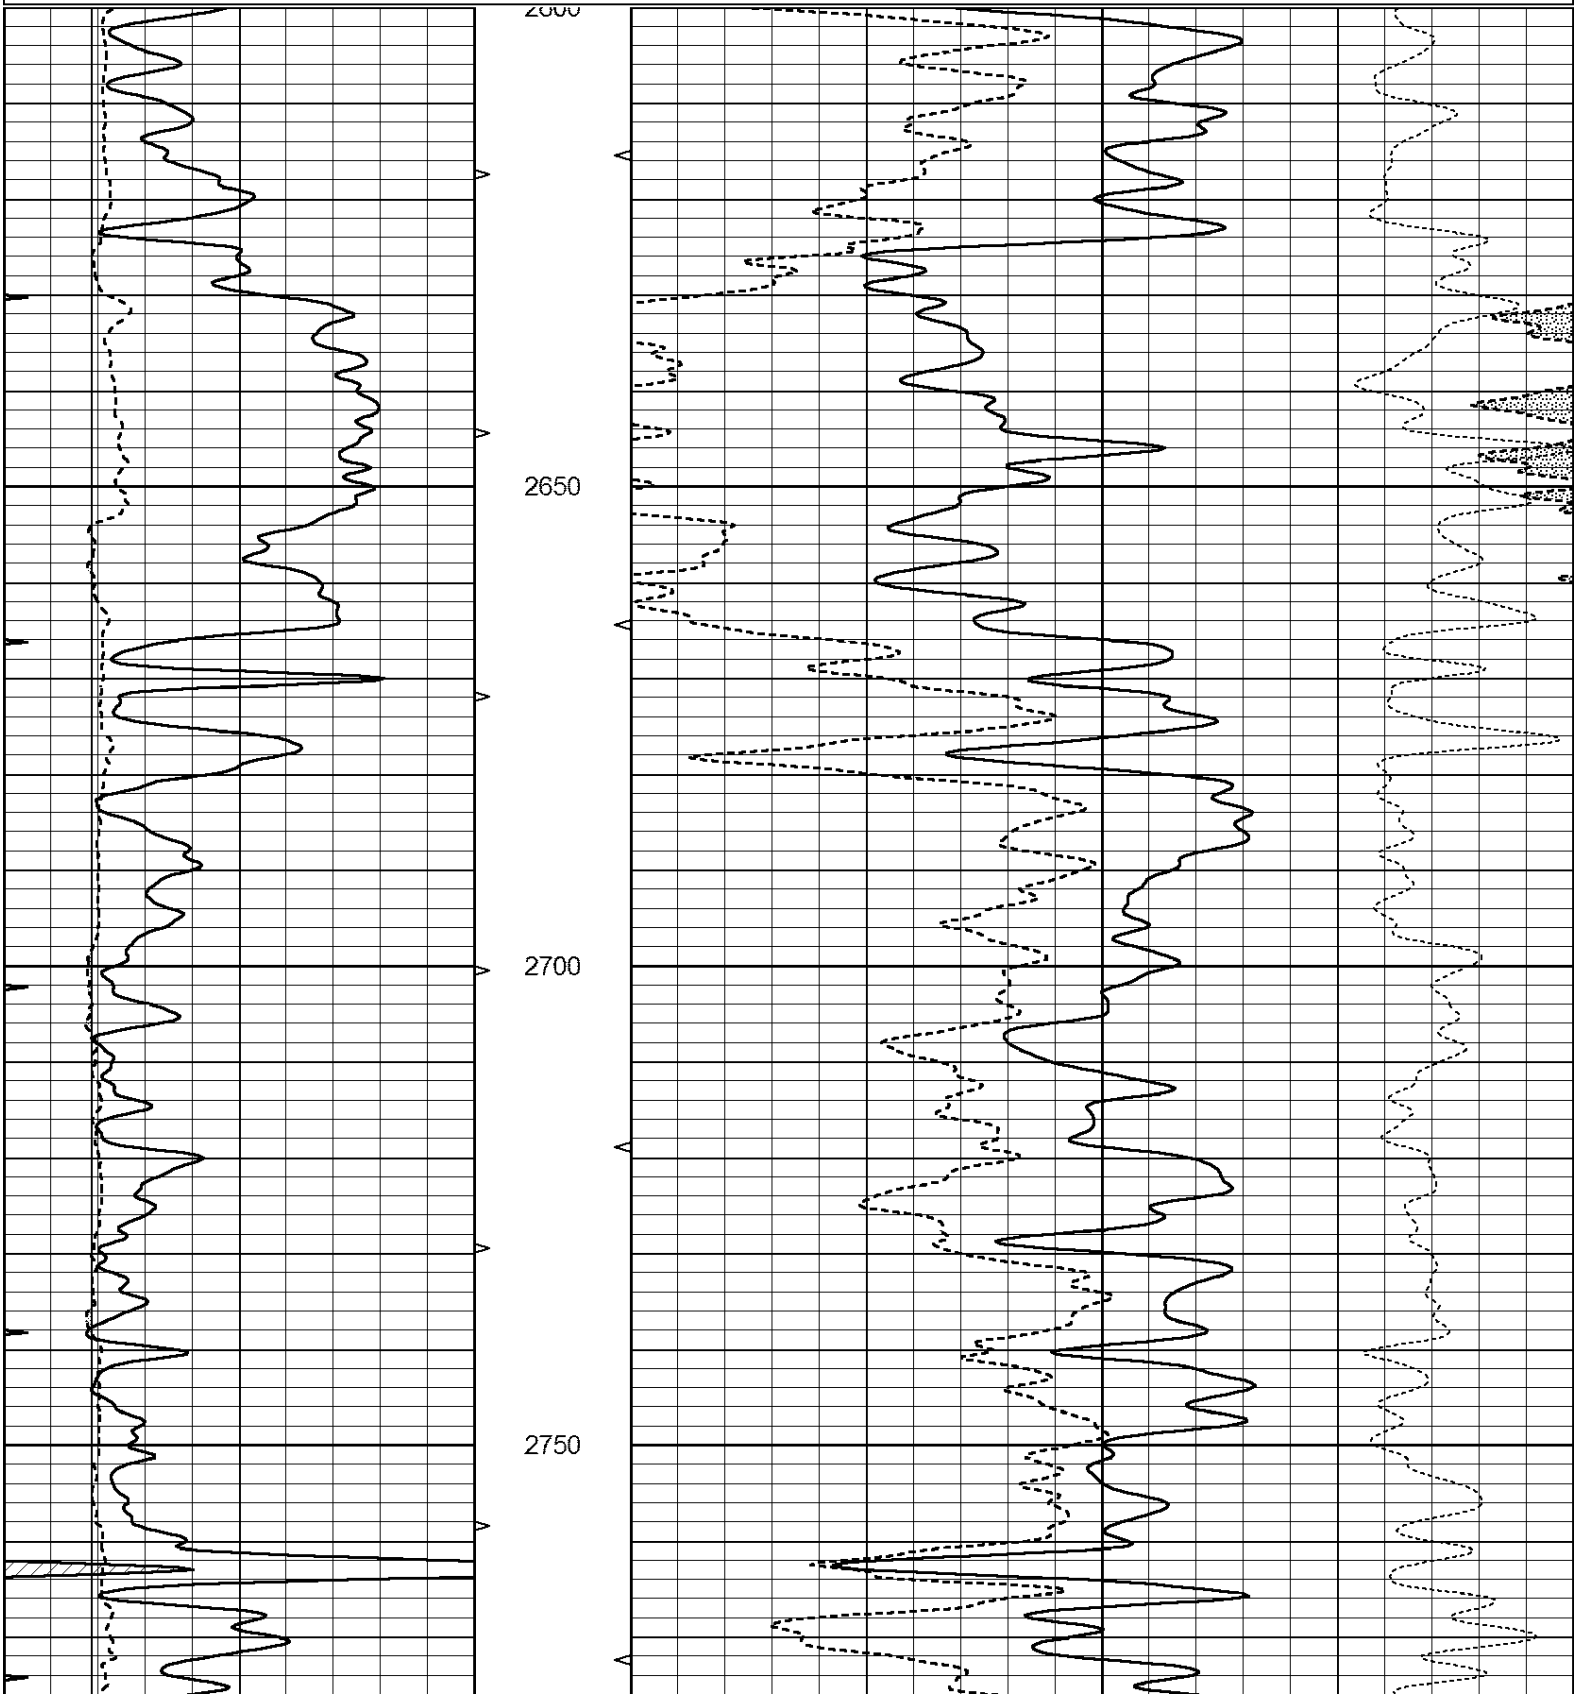

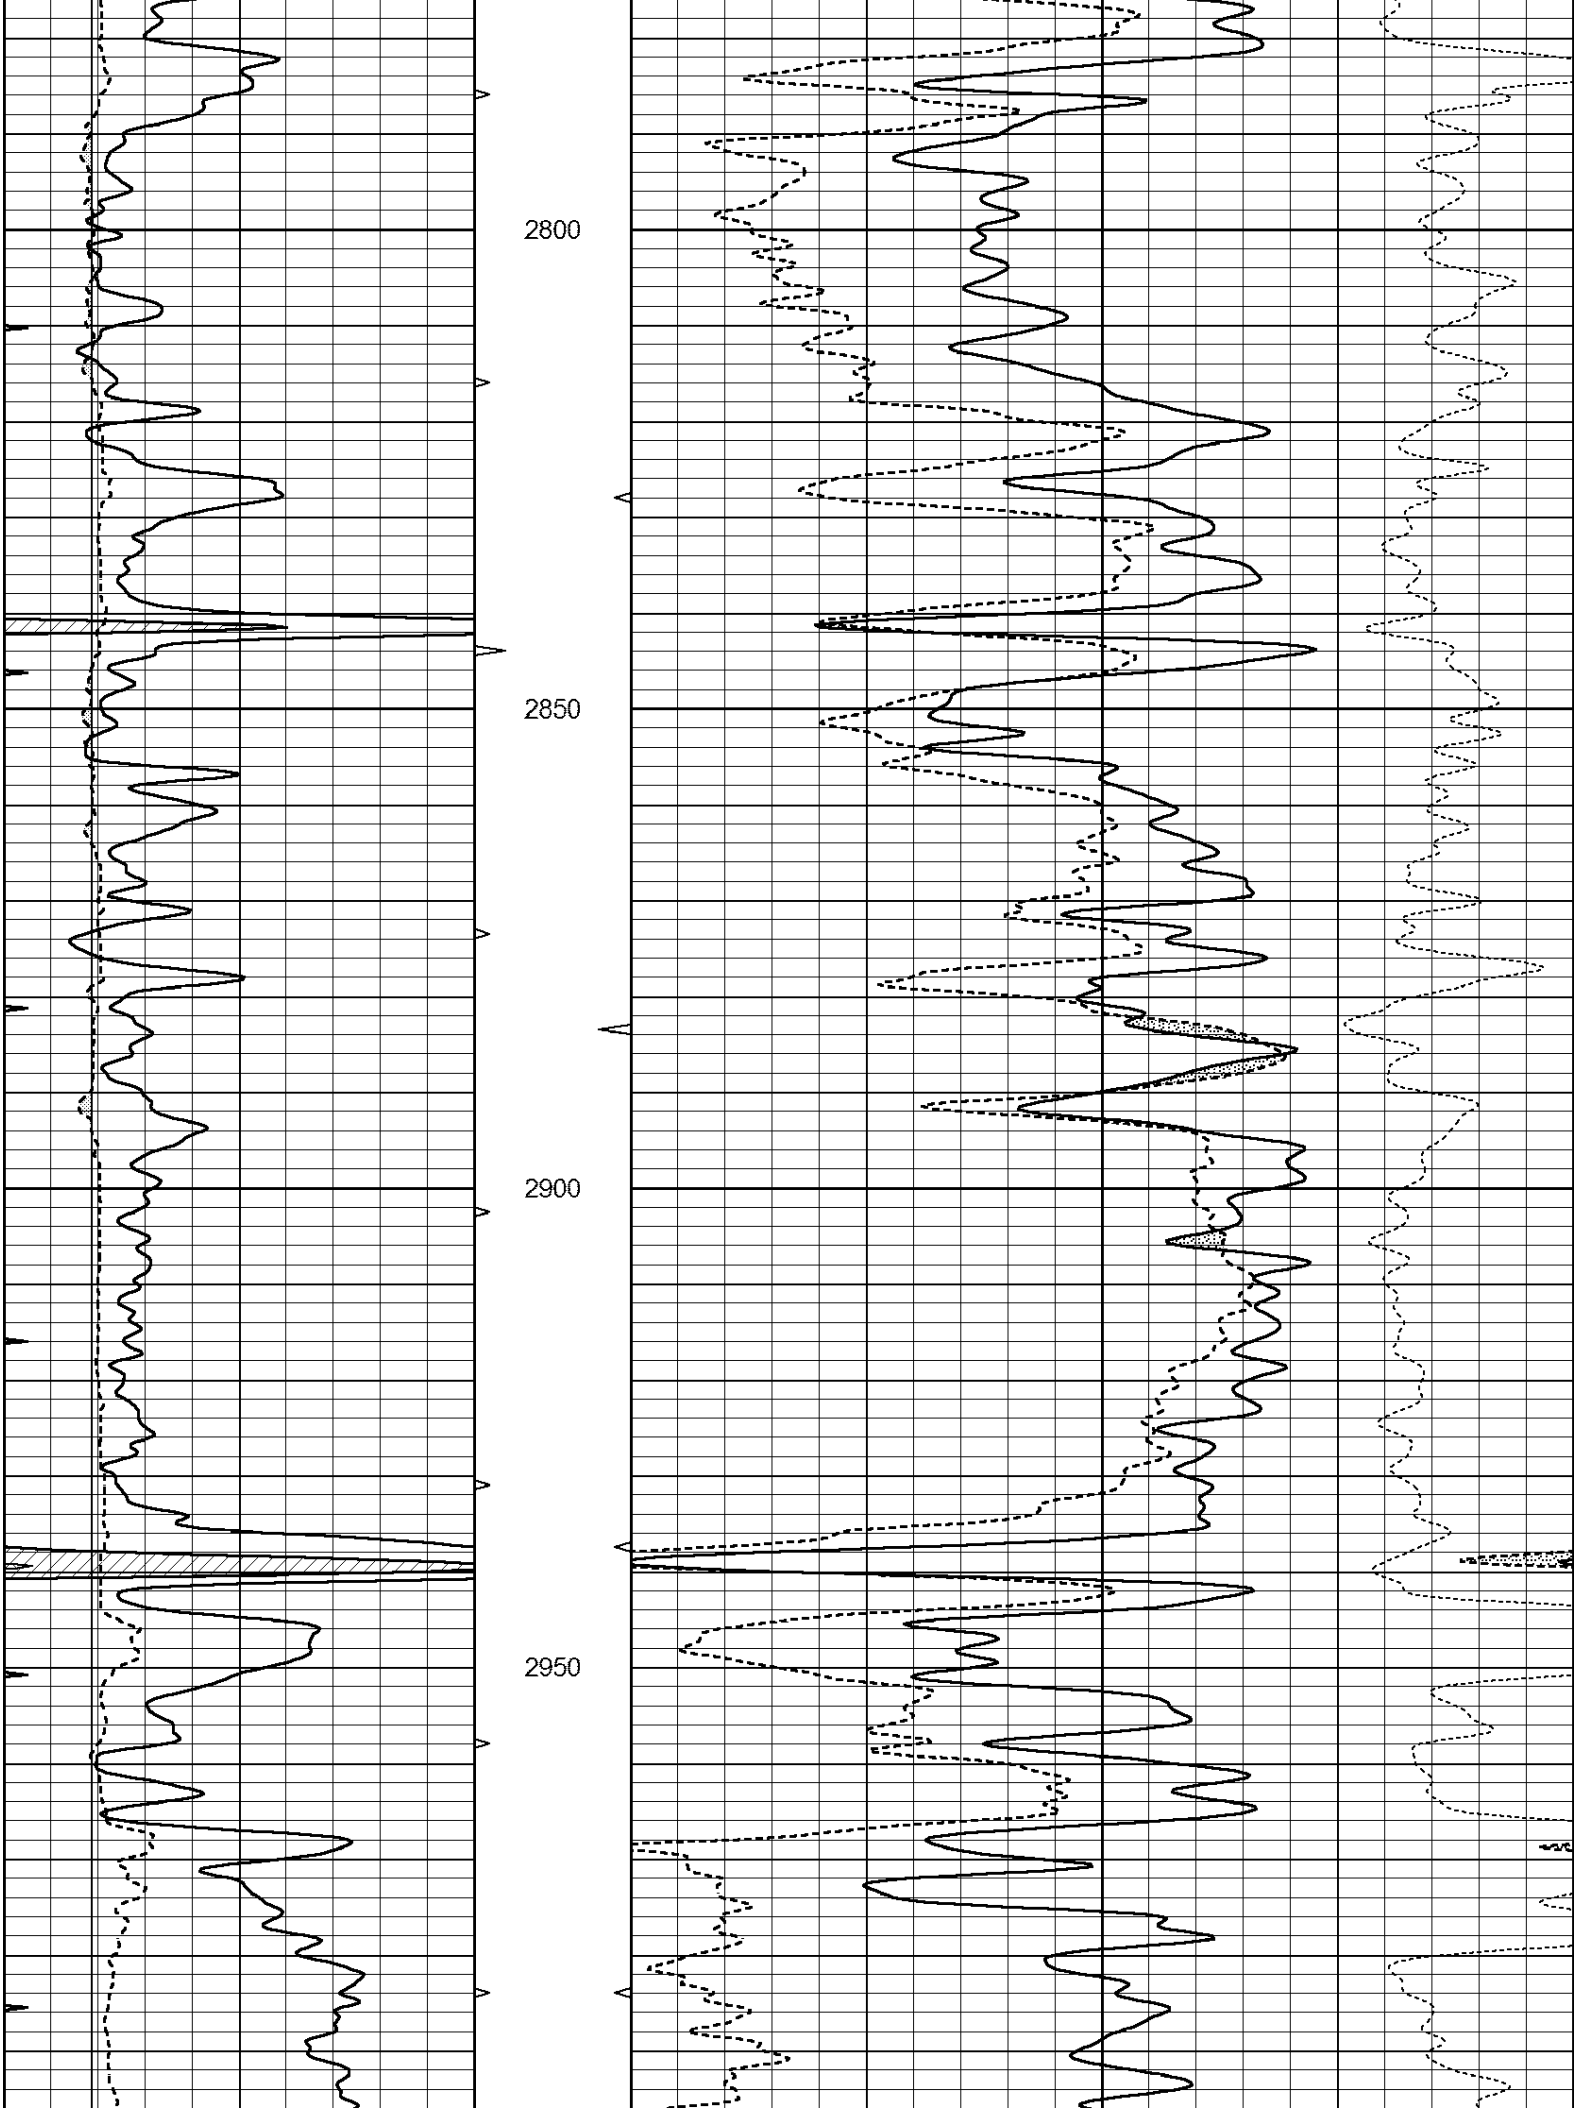
2800
2850
2900
2950

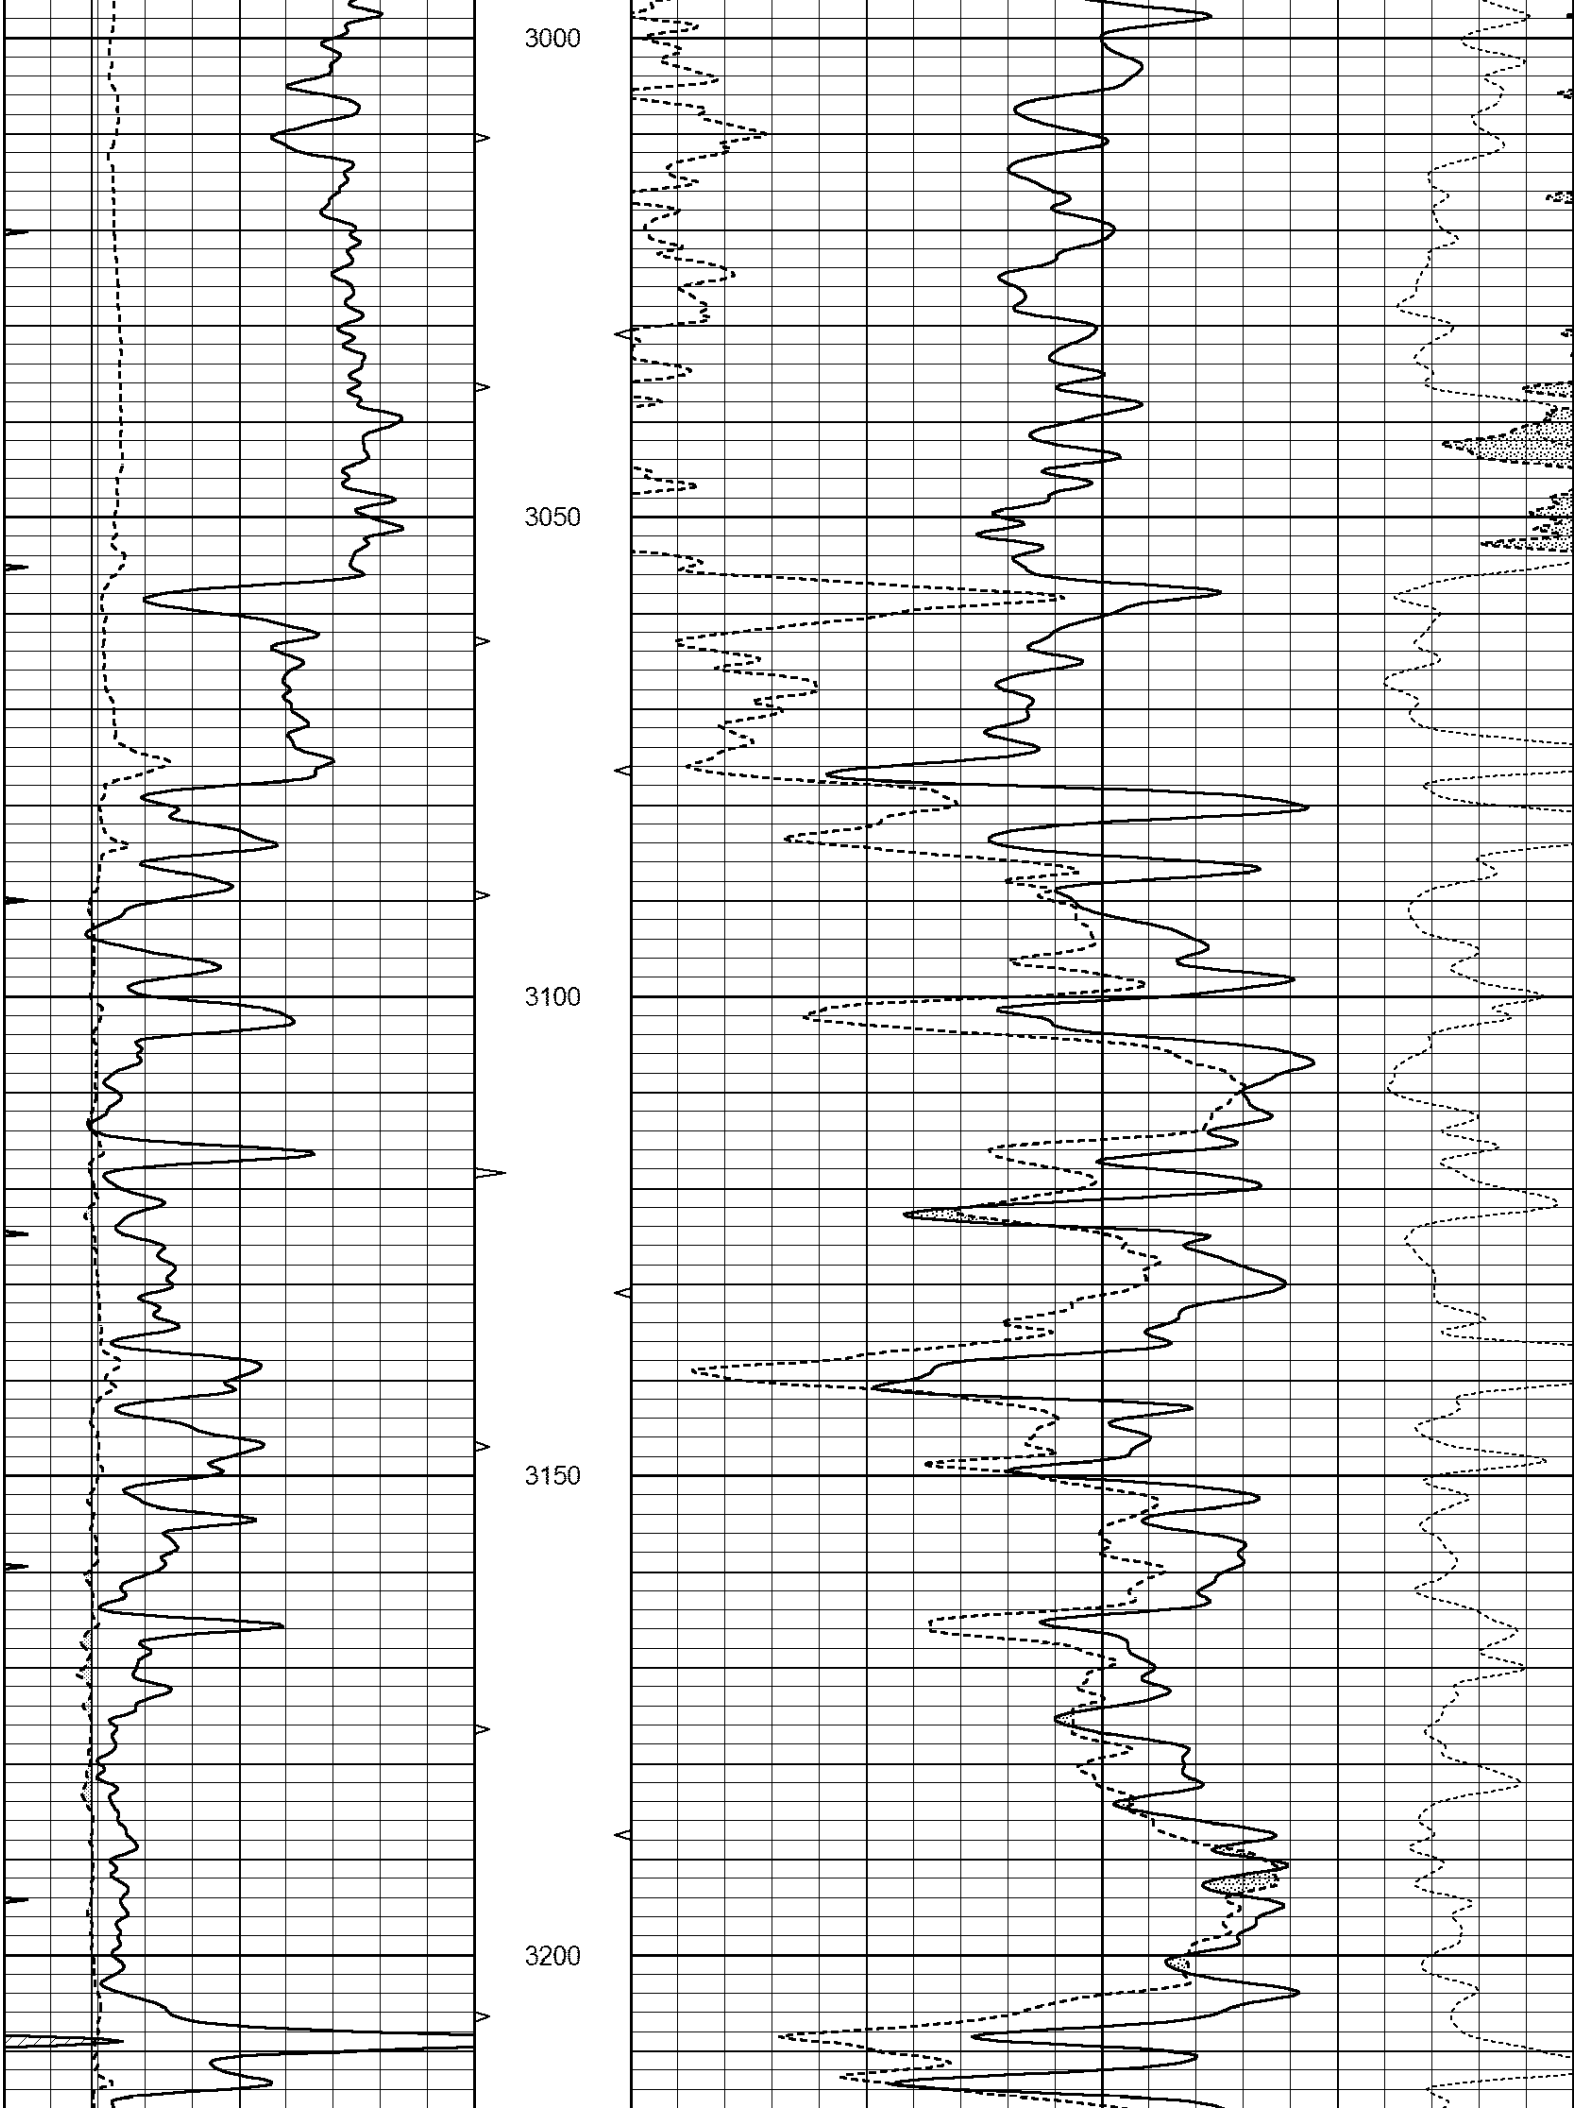
3000
3050
3100
3150
3200

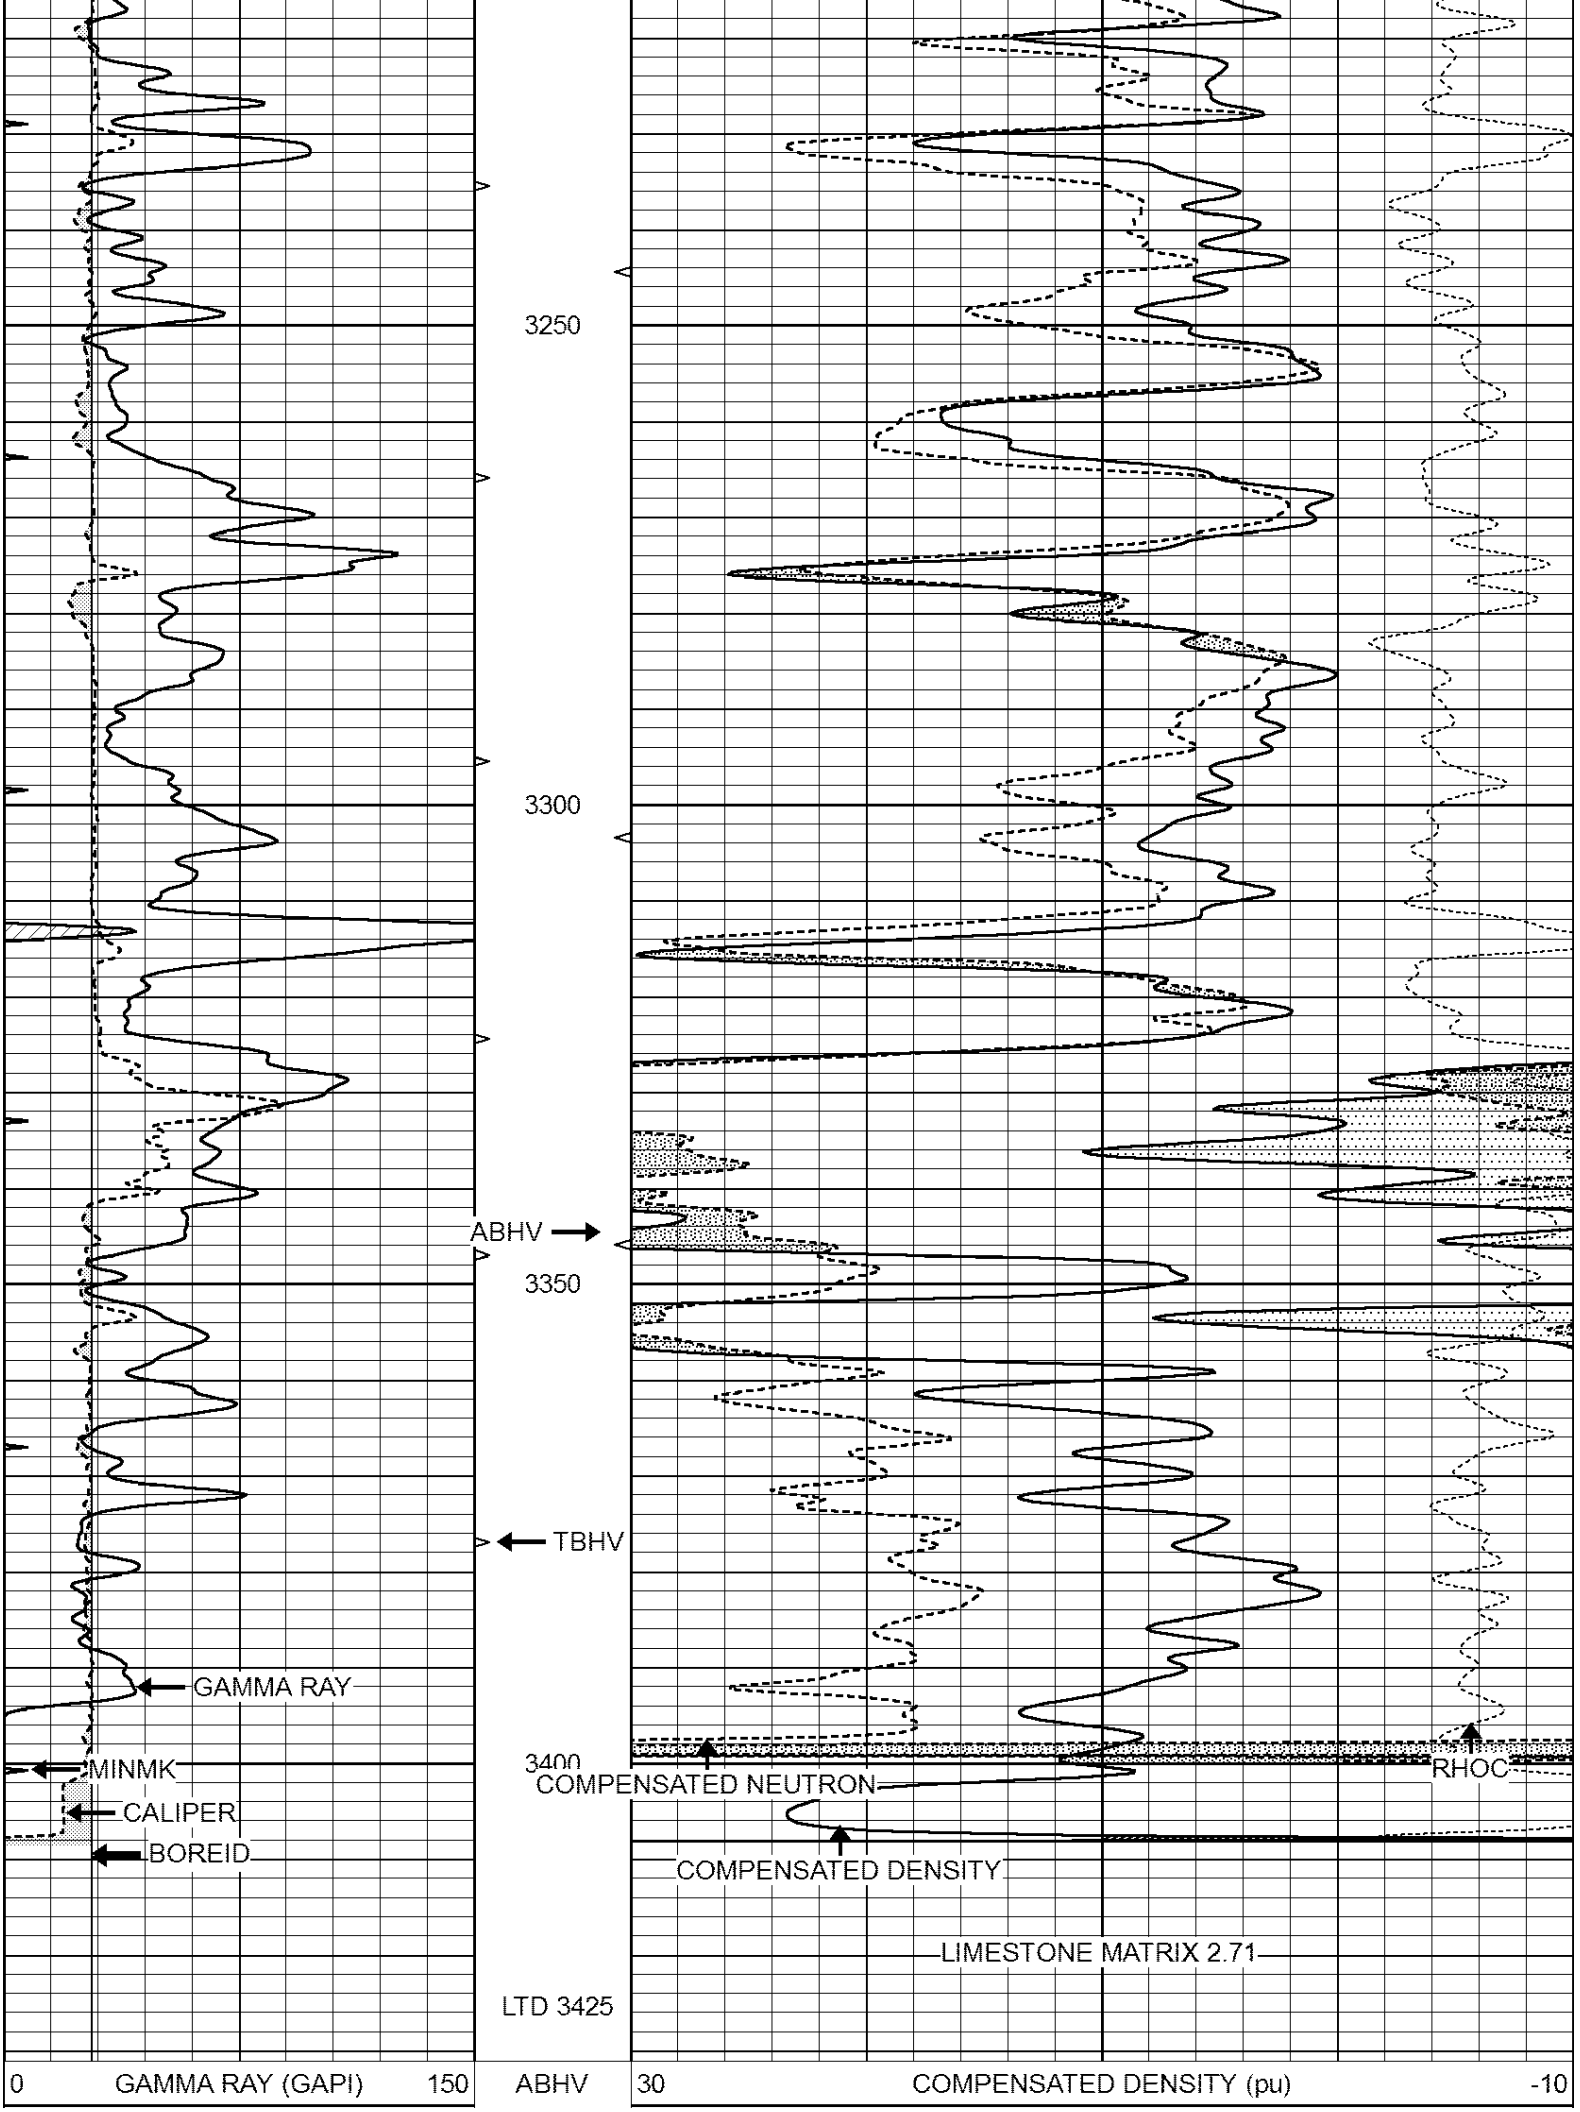

3250
3300
ABHV
3350
TBHV
GAMMA RAY
MINMK
CALIPER
BOREID
3400
COMPENSATED NEUTRON
RHOC
COMPENSATED DENSITY
LIMESTONE MATRIX 2.71
LTD 3425
0
GAMMA RAY (GAPI)
150
ABHV
30
COMPENSATED DENSITY (pu)
-10


6	CALIPER (in)	16	10 (ft3)	0	30	COMPENSATED NEUTRON (pu)	-10
0	MINMK	20	TBHV			-0.25 CORRECTION (g/cc)	0.25
			0 (ft3)	10			

REPEAT SECTION

Database File: 2921ddn.db
Dataset Pathname: pass3.1
Presentation Format: den_neu
Dataset Creation: Wed Oct 10 08:02:56 2018 by Calc Open-Cased 090629
Charted by: Depth in Feet scaled 1:240

0	GAMMA RAY (GAPI)	150	ABHV		30	COMPENSATED DENSITY (pu)	-10
6	CALIPER (in)	16	10 (ft3)	0	30	COMPENSATED NEUTRON (pu)	-10
0	MINMK	20	TBHV			-0.25 CORRECTION (g/cc)	0.25
			0 (ft3)	10			

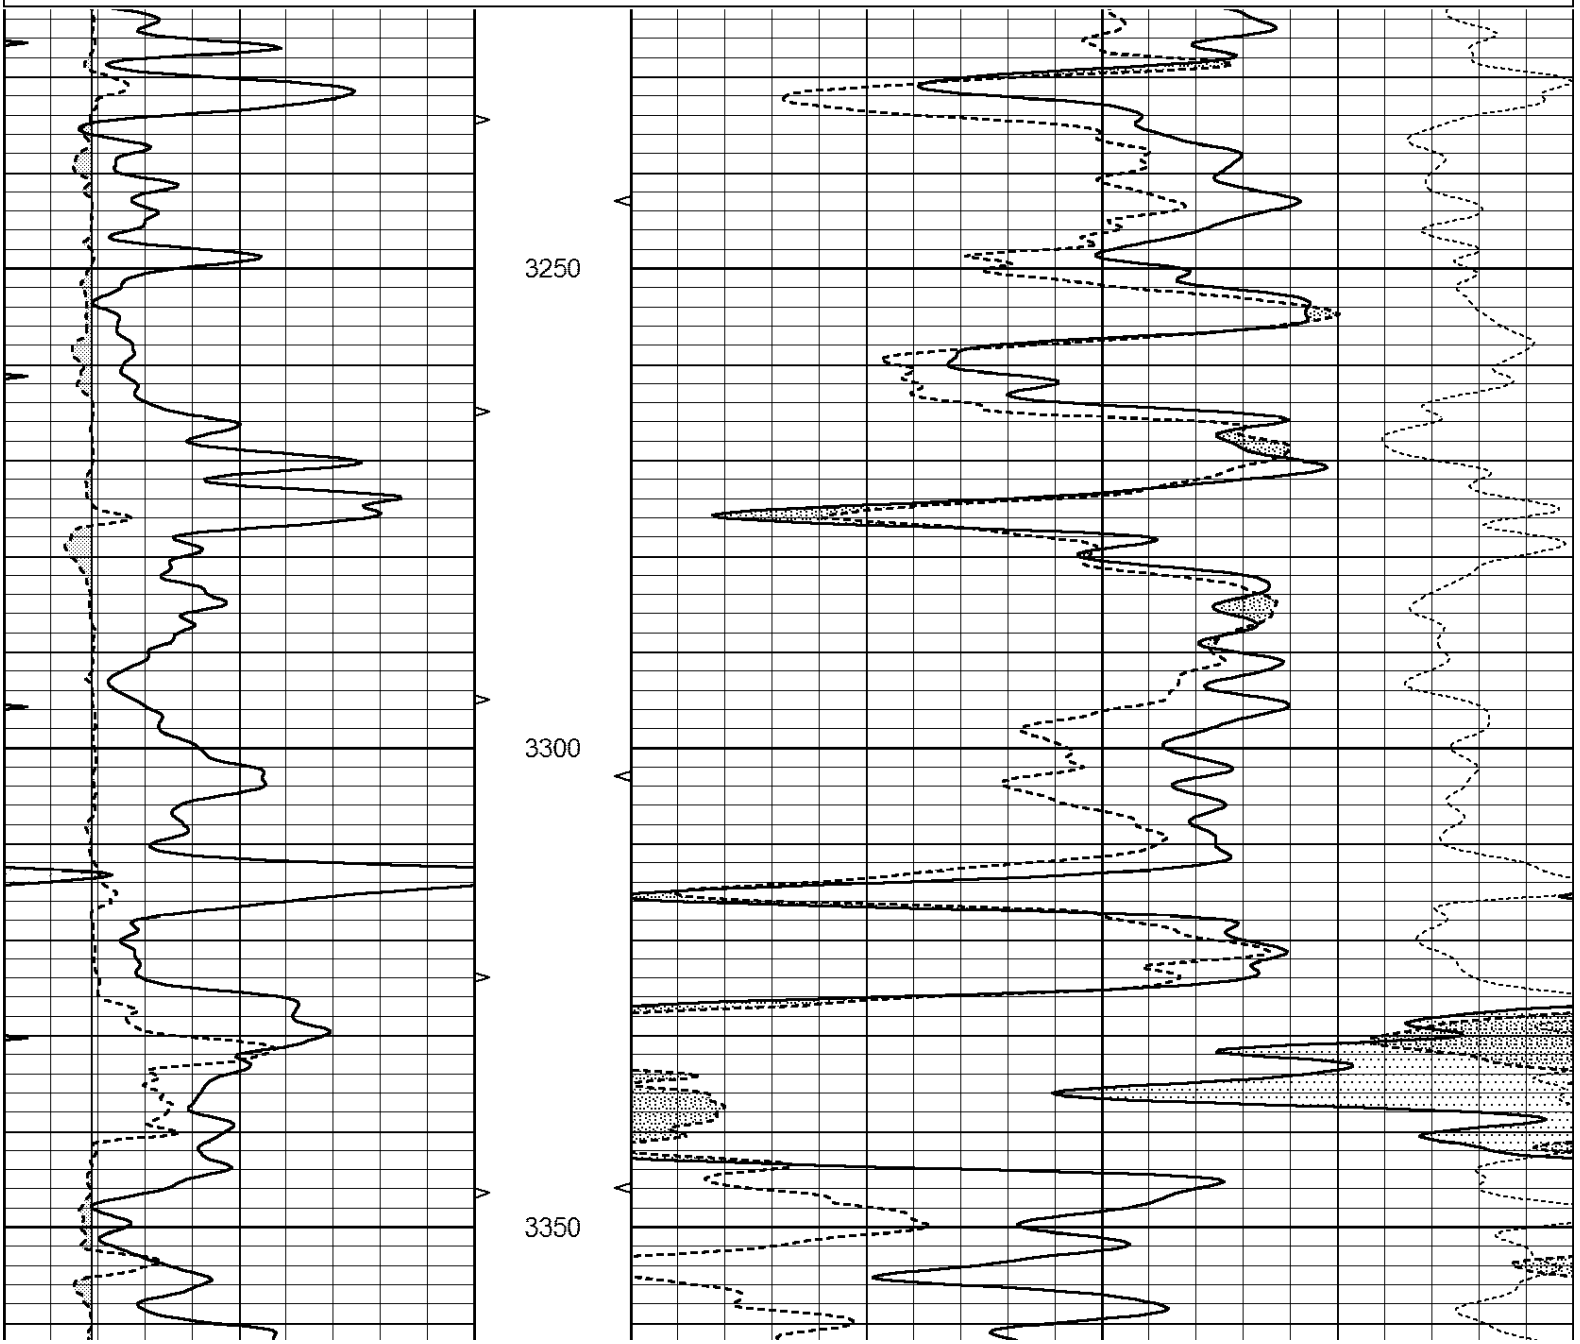

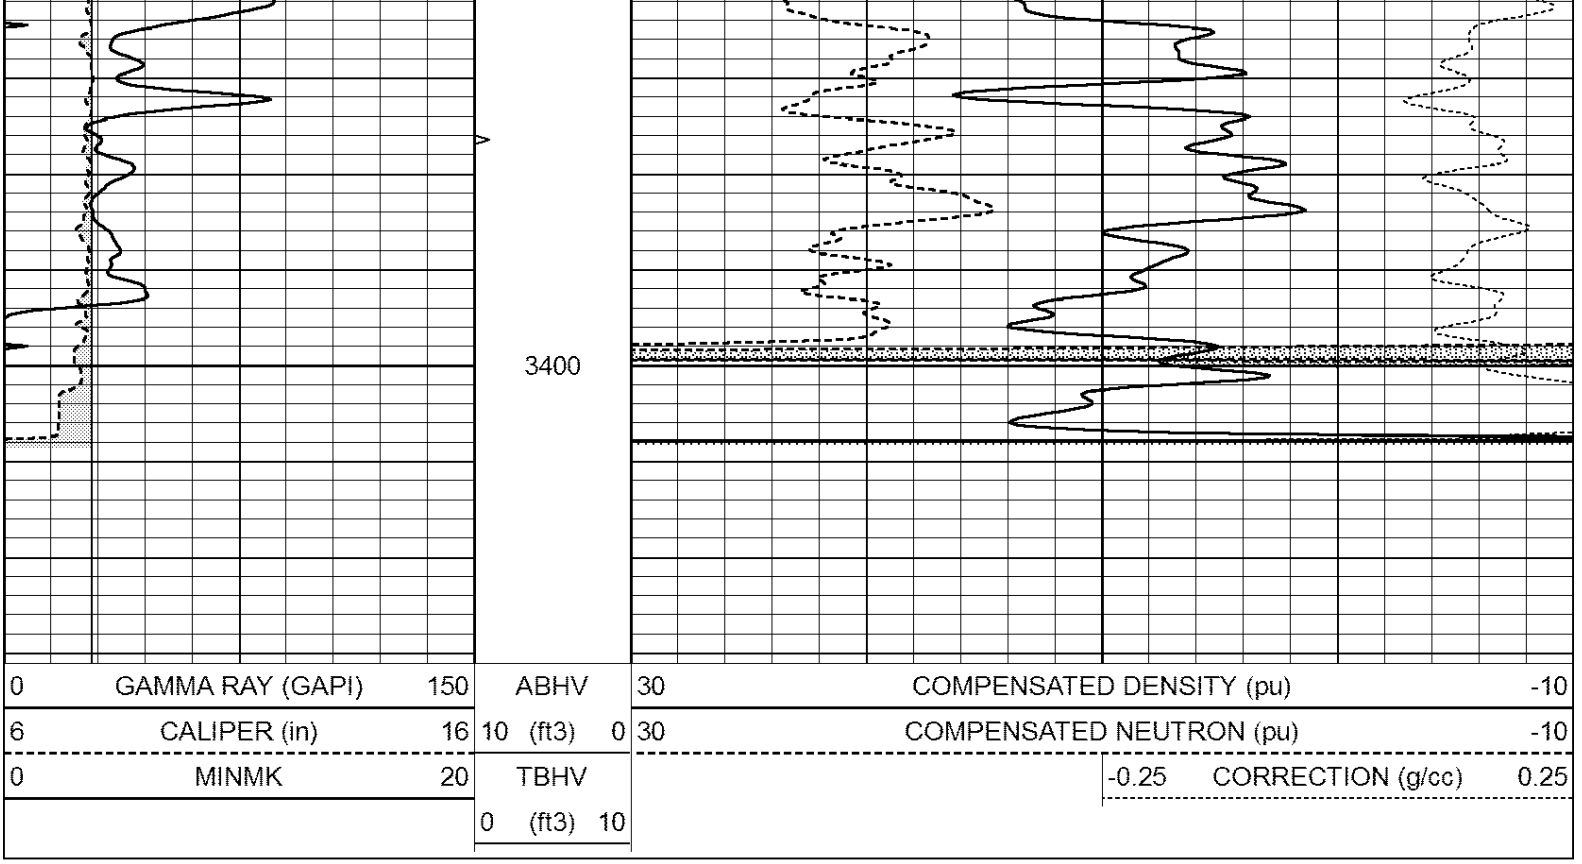

Calibration Report

Database File: 2921ddn.db
Dataset Pathname: pass3.1
Dataset Creation: Wed Oct 10 08:02:56 2018 by Calc Open-Cased 090629

Dual Induction Calibration Report

Serial-Model:	PROBE8-DILG
Surface Cal Performed:	Mon Sep 10 14:28:35 2018
Downhole Cal Performed:	Mon Sep 10 14:28:38 2018
After Survey Verification Performed:	Mon Sep 10 14:28:40 2018

Surface Calibration

	Readings			References			Results	
Loop:	Air	Loop		Air	Loop		m	b
Deep	0.015	0.648	V	0.000	400.000	mmho/m	620.000	0.000
Medium	0.029	0.796	V	0.000	464.000	mmho/m	590.000	-12.000
Internal:	Zero	Cal		Zero	Cal		m	b
Deep	0.017	0.657	V	0.000	400.000	mmho/m	625.153	-10.619
Medium	0.016	0.757	V	0.000	464.000	mmho/m	625.992	-9.739

Downhole Calibration

	Readings			References			Results	
	Zero	Cal		Zero	Cal		m'	b'
Deep	0.000	0.000	mmho/m	2.011	405.777	mmho/m	1.000	0.000
Medium	0.000	0.000	mmho/m	7.590	503.393	mmho/m	1.000	0.000
LL3		7.500	V		1500.000	Ohm-m		
		0.000	V		20.000	Ohm-m		
		-7.200	V		3800.000	mmho-m		

After Survey Verification

	Readings			Targets			Results	

	Zero	Cal		Zero	Cal		m'	b'
Deep	0.000	0.000	mmho/m	0.000	0.000	mmho/m	0.000	0.000
Medium	0.000	0.000	mmho/m	0.000	0.000	mmho/m	0.000	0.000
LL3		1.000	Ohm-m		1.000	Ohm-m		
		0.000	Ohm-m		0.000	Ohm-m		
		1.000	mmho-m		1.000	mmho-m		

Litho Density Calibration Report

Serial: 006 Model: PRB

Master Calibration — Performed Thu Sep 27 12:07:11 2018

	Background	Magnesium	Aluminum	Sandstone	
Window 1	1185.6	7077.4	2520.9	8182.4	cps
Window 2	1116.8	5910.1	2163.2	6739.4	cps
Window 3	880.1	3145.8	1325.0	3461.2	cps
Window 4	289.5	295.8	290.8	295.3	cps
Long Space	0.0	4793.3	1046.5	5622.7	cps
Short Space	2.9	1608.0	1038.9	1622.7	cps
Rho		1.7100	2.5960	1.3800	g/cc
Pe		0.0000	2.5700	1.5500	

Rib Angle	: 44.0	Rib Slope	: 0.965	Density/Spine Ratio	: 0.560
Spine Angle	: 74.0	Spine Slope	: 3.484	Spine Intercept	: -17.2

Before Survey Verification — Performed Wed Dec 31 18:00:00 1969

Window 1	0.0	0.0	0.0	0.0	cps
Window 2	0.0	0.0	0.0	0.0	cps
Window 3	0.0	0.0	0.0	0.0	cps
Window 4	0.0	0.0	0.0	0.0	cps
Long Space	0.0	0.0	0.0	0.0	cps
Short Space	0.0	0.0	0.0	0.0	cps
Measured Rho		0.0000	0.0000	0.0000	g/cc
Measured Correction		0.0000	0.0000	0.0000	g/cc
Measured Pe			0.0000	0.0000	

After Survey Verification — Performed Wed Dec 31 18:00:00 1969

Window 1	0.0	0.0	0.0	0.0	cps
Window 2	0.0	0.0	0.0	0.0	cps
Window 3	0.0	0.0	0.0	0.0	cps
Window 4	0.0	0.0	0.0	0.0	cps
Long Space	0.0	0.0	0.0	0.0	cps
Short Space	0.0	0.0	0.0	0.0	cps
Measured Rho		0.0000	0.0000	0.0000	g/cc
Measured Correction		0.0000	0.0000	0.0000	g/cc
Measured Pe			0.0000	0.0000	

Compensated Neutron Calibration Report

Serial Number: 6I
Tool Model: G

CALIBRATION

Detector	Readings		Target		Normalization
Short Space	1.00	cps	1.00	cps	1.0000
Long Space	1.00	cps	1.00	cps	1.0000

PRE-SURVEY VERIFICATION

	Detector	Readings	Measured	Target
1)	Short Space	cps		
	Long Space	cps	pu	pu
2)	Short Space	cps		
	Long Space	cps	pu	
3)	Short Space	cps		
	Long Space	cps	pu	

POST-SURVEY VERIFICATION

	Detector	Readings	Measured	Target
1)	Short Space	cps		
	Long Space	cps	pu	pu
2)	Short Space	cps		
	Long Space	cps	pu	pu
3)	Short Space	cps		
	Long Space	cps	pu	pu

Gamma Ray Calibration Report

Serial Number:	GR6	
Tool Model:	OPEN	
Performed:	Mon Sep 10 14:29:23 2018	
Calibrator Value:	150.0	GAPI
Background Reading:	0.0	cps
Calibrator Reading:	276.0	cps
Sensitivity:	0.5500	GAPI/cps