# COMPENSATED DENSITY/NEUTRON LOG

Company JODY OIL & GAS INC.
Well JACK #5
Field SPIVEY-GRABS
County HARPER State KANSAS

Company JODY OIL & GAS INC.
Well JACK #5
Field SPIVEY-GRABS
County HARPER
State KANSAS

Location: API # : 15-077-22187-0000
3290' FEL & 1650' FSL
SW SE NE SW
SEC 19 TWP 31S RGE 8W

Other Services
DIL/MEL

Permanent Datum GROUND LEVEL Elevation 1565
Log Measured From KELLY BUSHING 13' A.G.L
Drilling Measured From KELLY BUSHING

Elevation
K.B. 1578
D.F. 1576
G.L. 1565

| | | | |
|---|---|---|---|
| Date | 10/1/21 | | |
| Run Number | ONE | | |
| Depth Driller | 4780 | | |
| Depth Logger | 4786 | | |
| Bottom Logged Interval | 4762 | | |
| Top Log Interval | 2300 | | |
| Casing Driller | 8 5/8" @ 260 | | |
| Casing Logger | 260 | | |
| Bit Size | 7 7/8 | | |
| Type Fluid in Hole | CHEMICAL MUD | CHLORIDES 5000 PPM | |
| Density / Viscosity | 9.3/55 | | |
| pH / Fluid Loss | 11.0/8.8 | | |
| Source of Sample | FLOWLINE | | |
| Rm @ Meas. Temp | .85 @ 70F | | |
| Rmf @ Meas. Temp | .63 @ 70F | | |
| Rmc @ Meas. Temp | 1.02 @70F | | |
| Source of Rmf / Rmc | MEASUREMENT | | |
| Rm @ BHT | .48 @ 123F | | |
| Time Circulation Stopped | 2 HOURS | | |
| Time Logger on Bottom | //// | | |
| Maximum Recorded Temperature | 123F | | |
| Equipment Number | 3802 | | |
| Location | HAYS, KANSAS | | |
| Recorded By | JASON CAPPELLUCCI | | |
| Witnessed By | TIM PIERCE | | |

<<< Fold Here >>>

All interpretations are opinions based on inferences from electrical or other measurements and we cannot and do not guarantee the accuracy or correctness of any interpretation, and we shall not, except in the case of gross or willful negligence on our part, be liable or responsible for any loss, costs, damages, or expenses incurred or sustained by anyone resulting from any interpretation made by any of our officers, agents or employees. These interpretations are also subject to our general terms and conditions set out in our current Price Schedule.

Comments

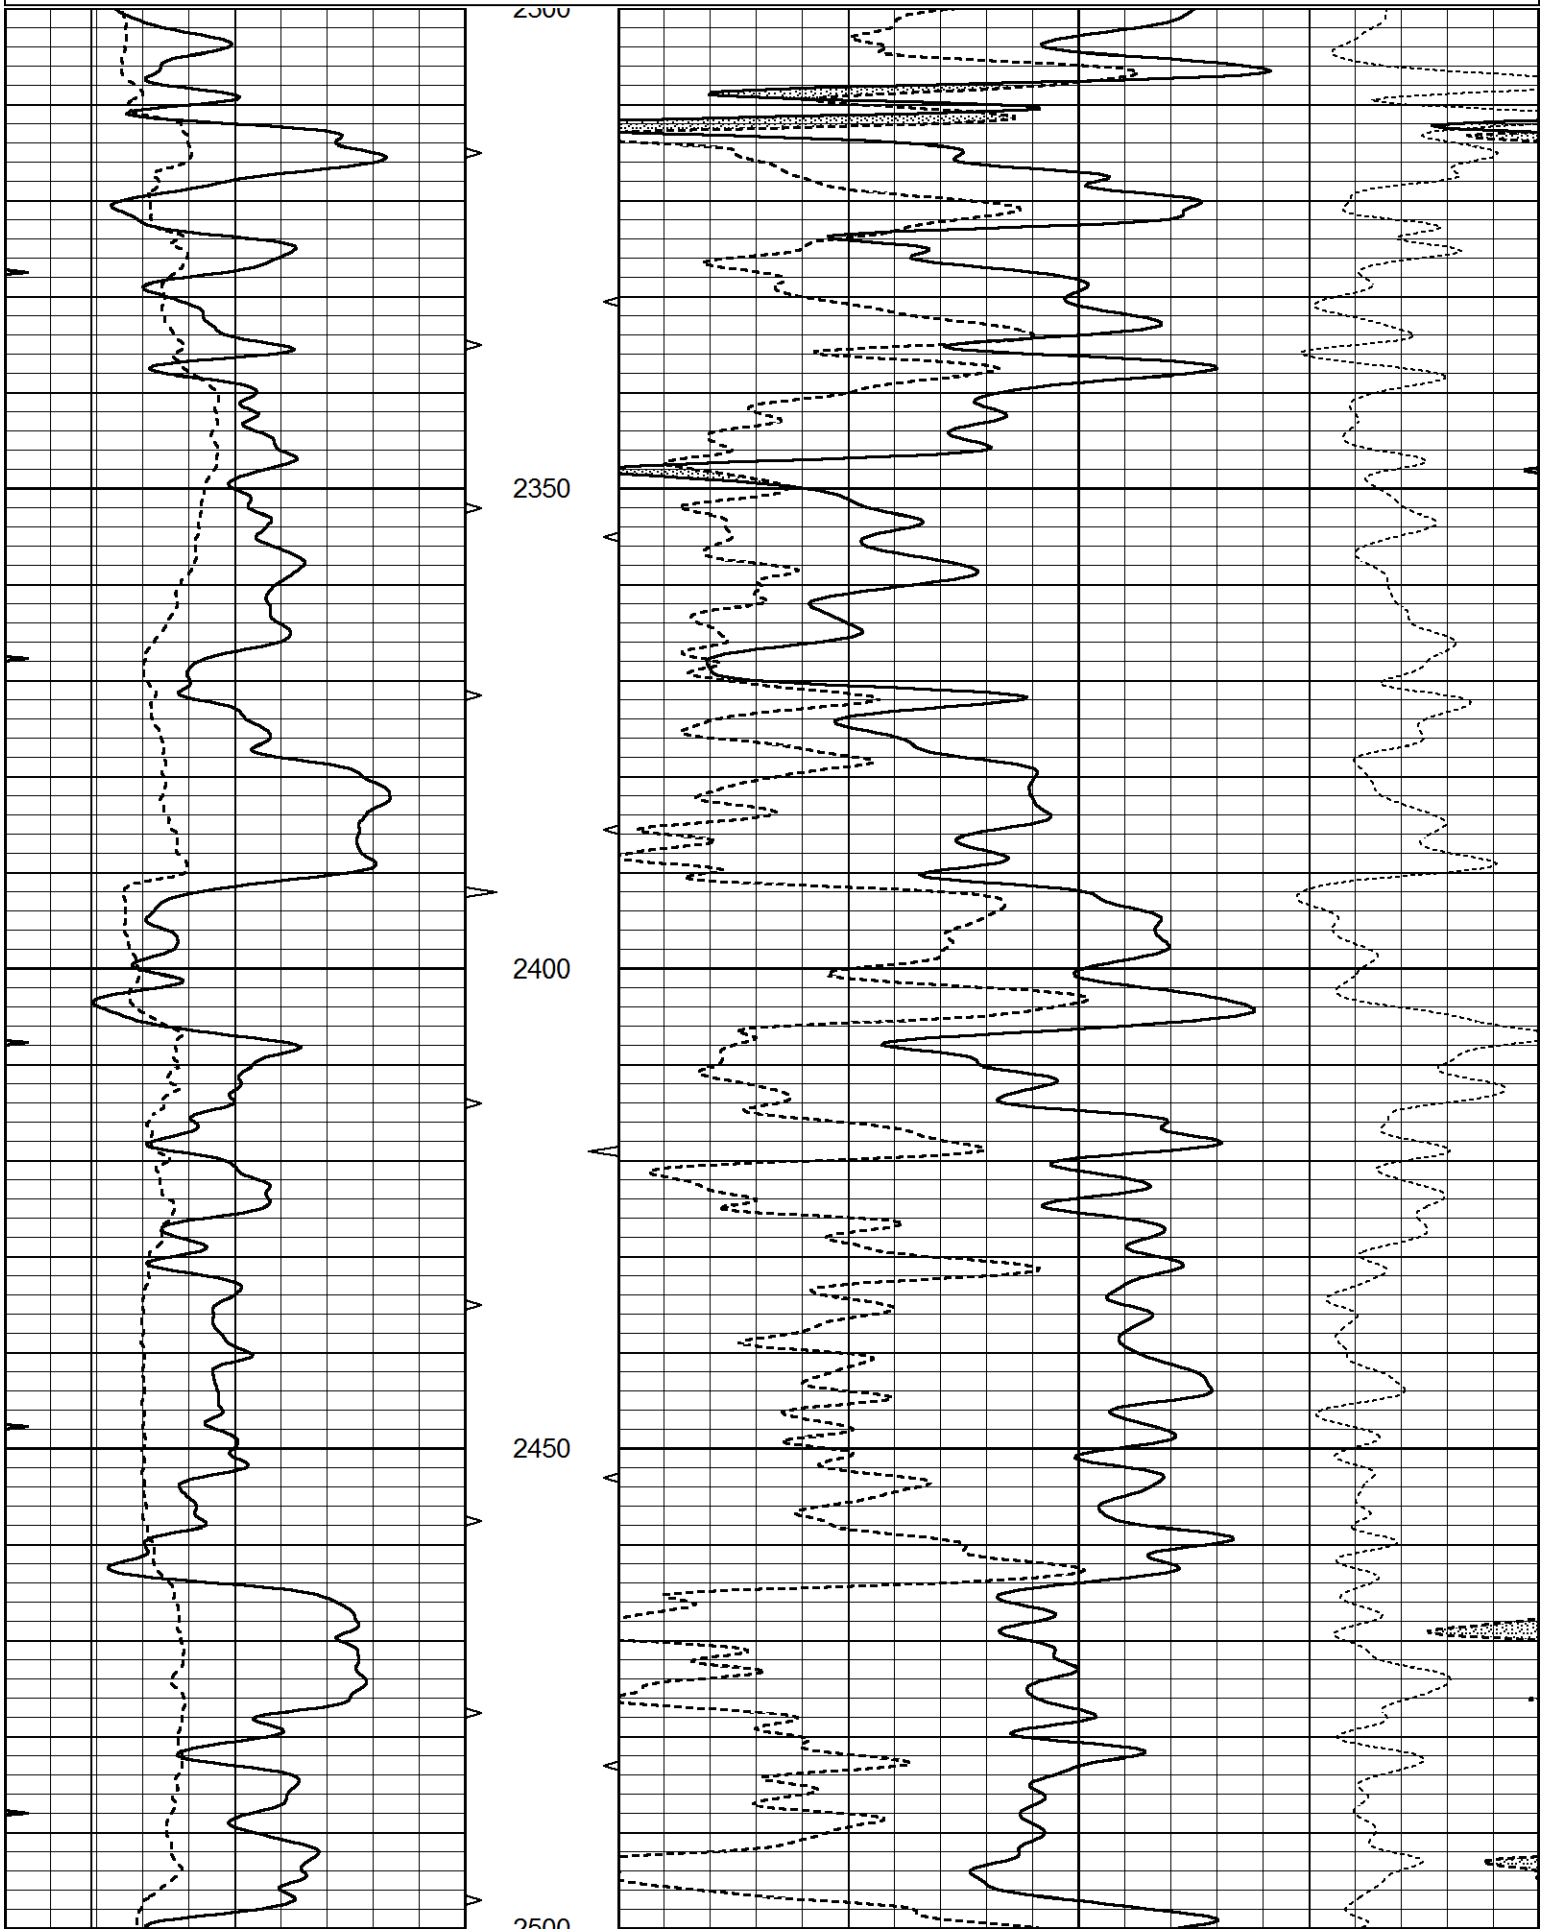
THANK YOU FOR USING ELI WIRELINE SERVICES, HAYS, KS. ( 785 ) 628-6395

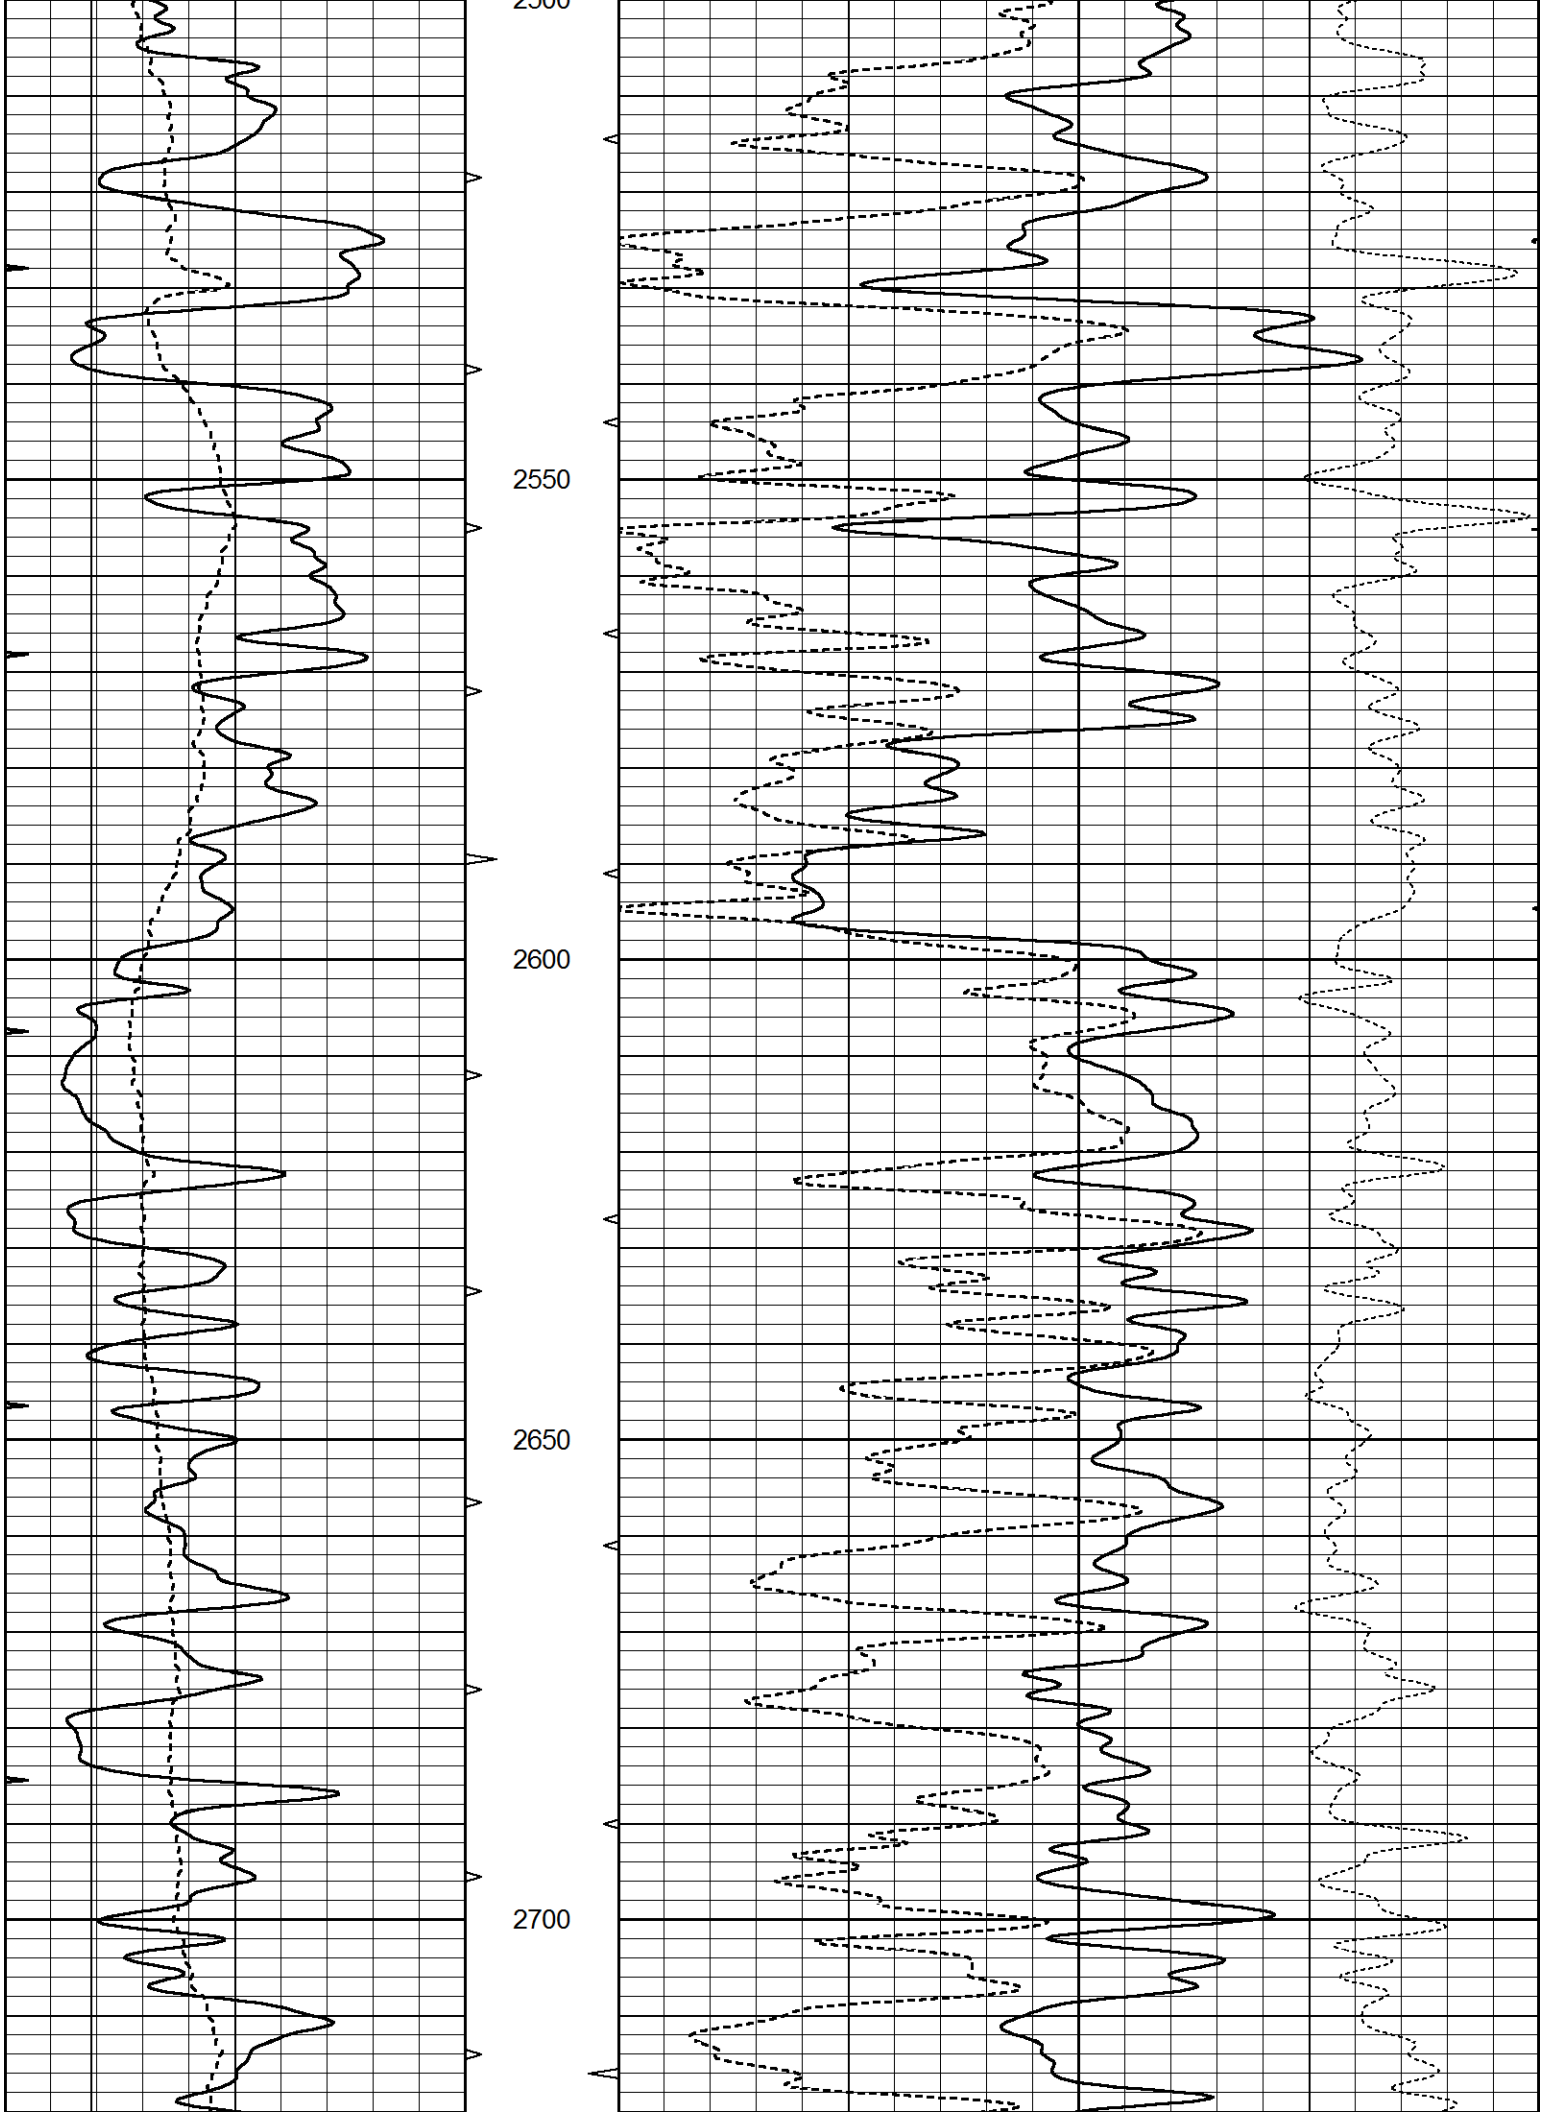
DIRECTIONS

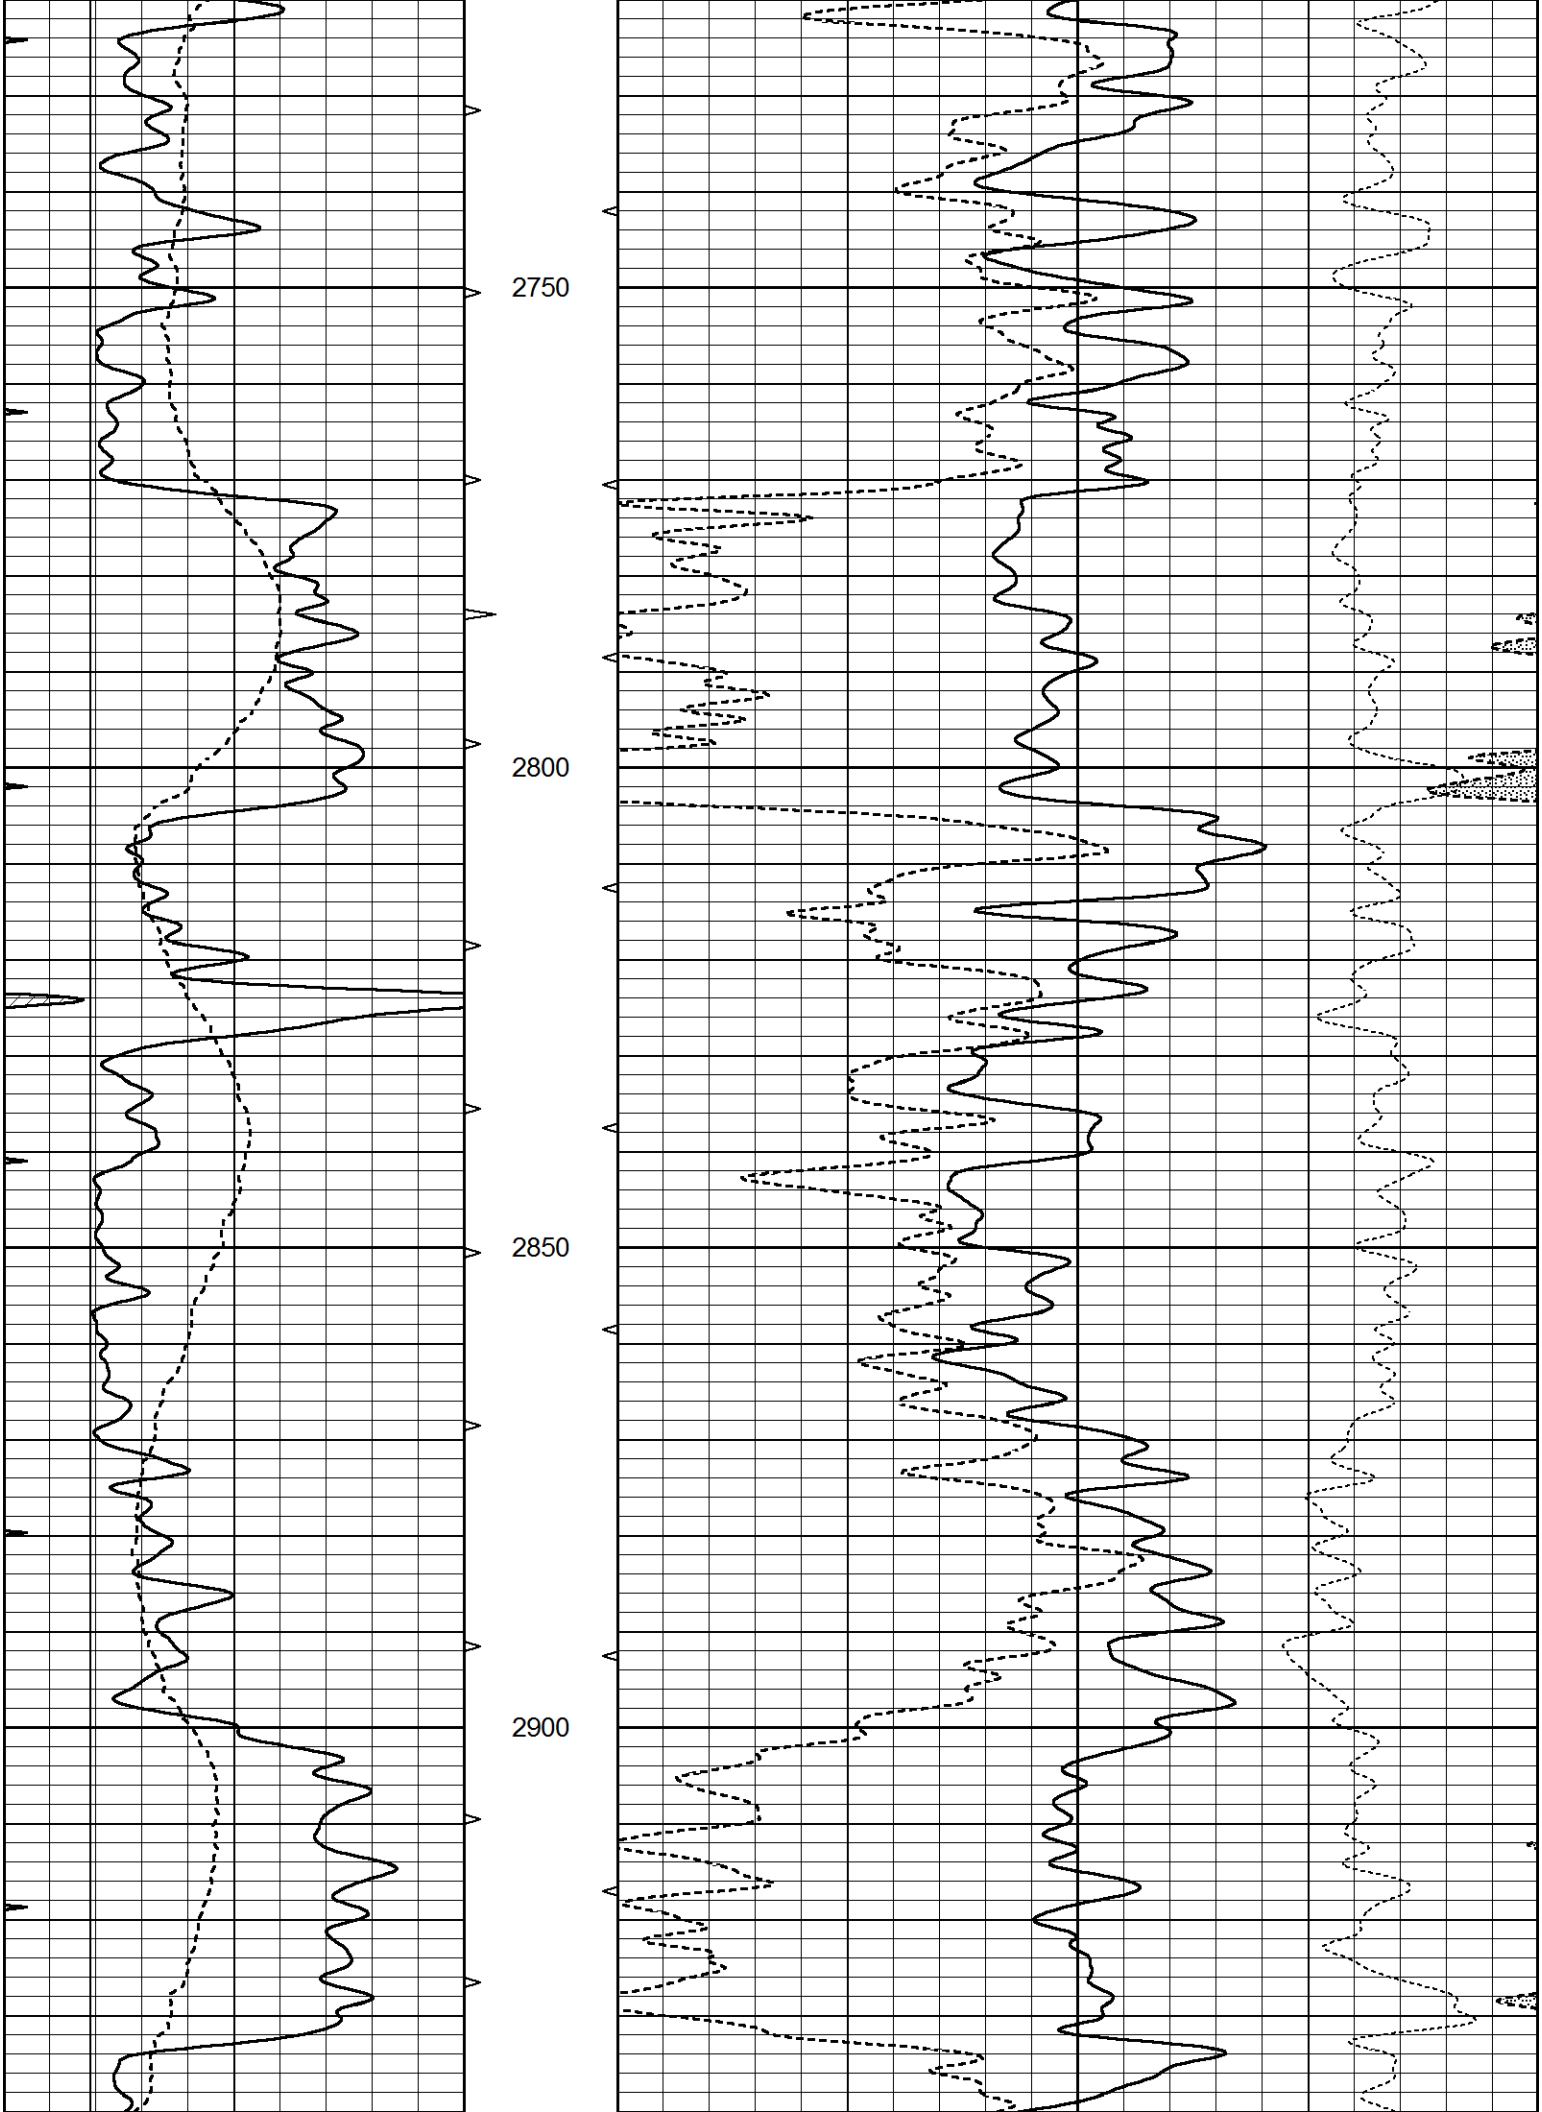
ATTICA, KS. - EAST EDGE OF TOWN "RD. 100" 5 NORTH - 1 WEST - 1 NORTH - 1/2 EAST - NORTH IN

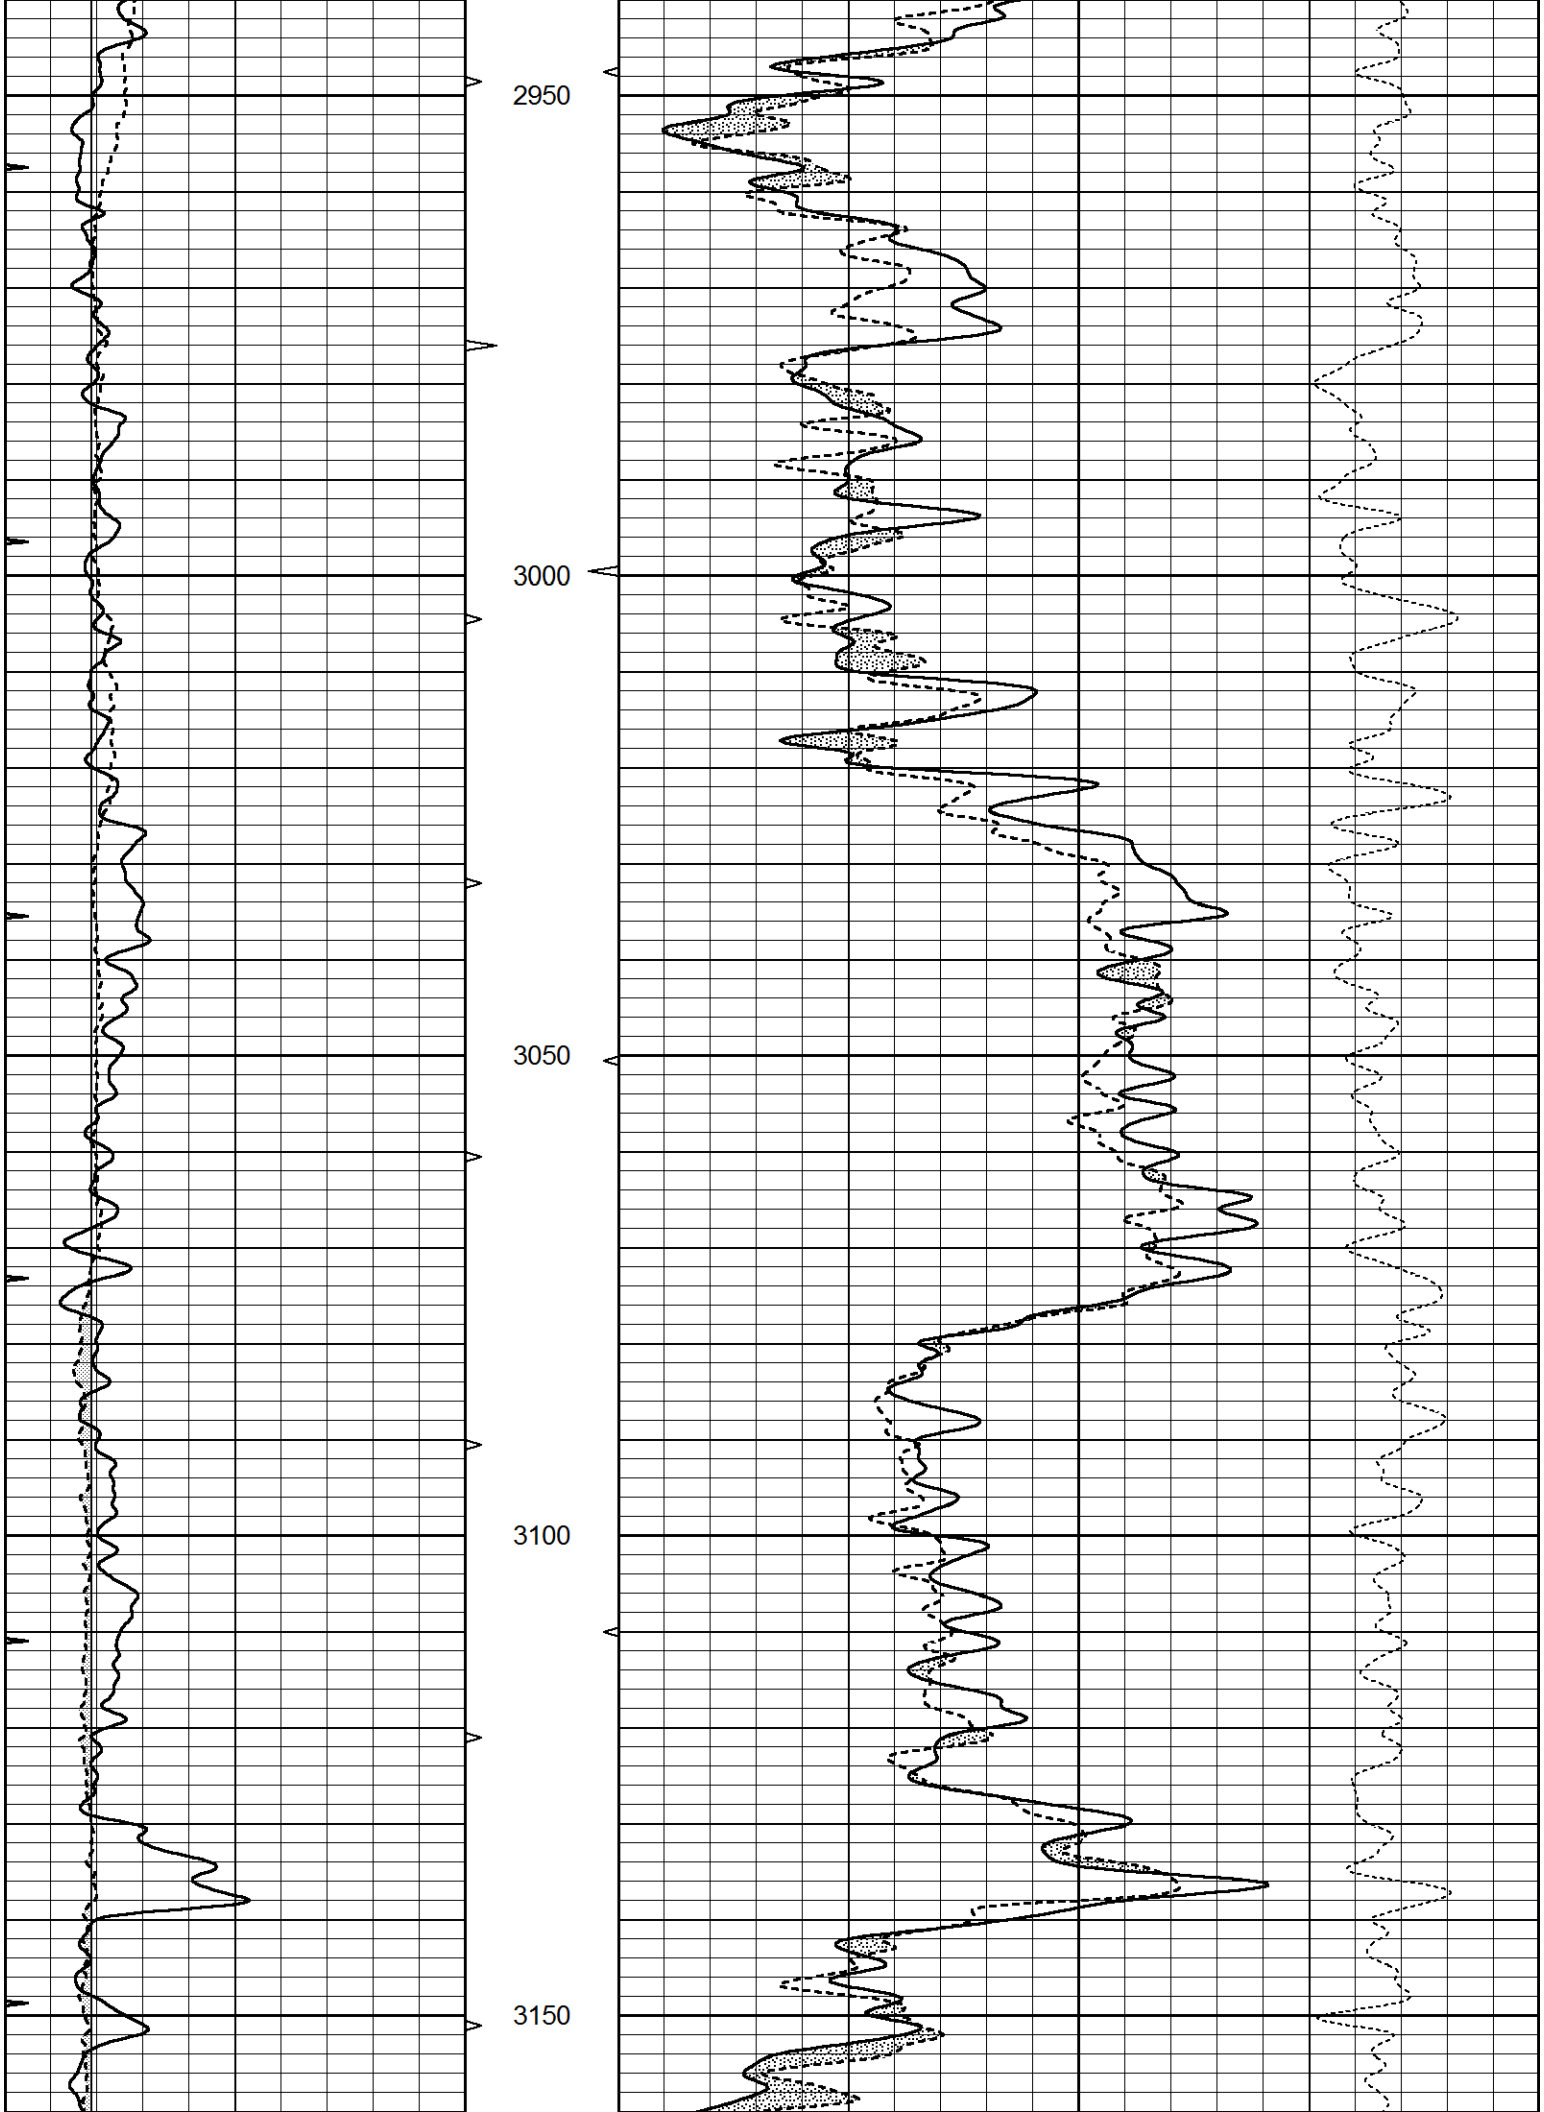
Database File 5859ddn.db
Dataset Pathname pass3.116
Presentation Format _den_neu
Dataset Creation Wed Oct 06 12:21:13 2021
Charted by Depth in Feet scaled 1:240

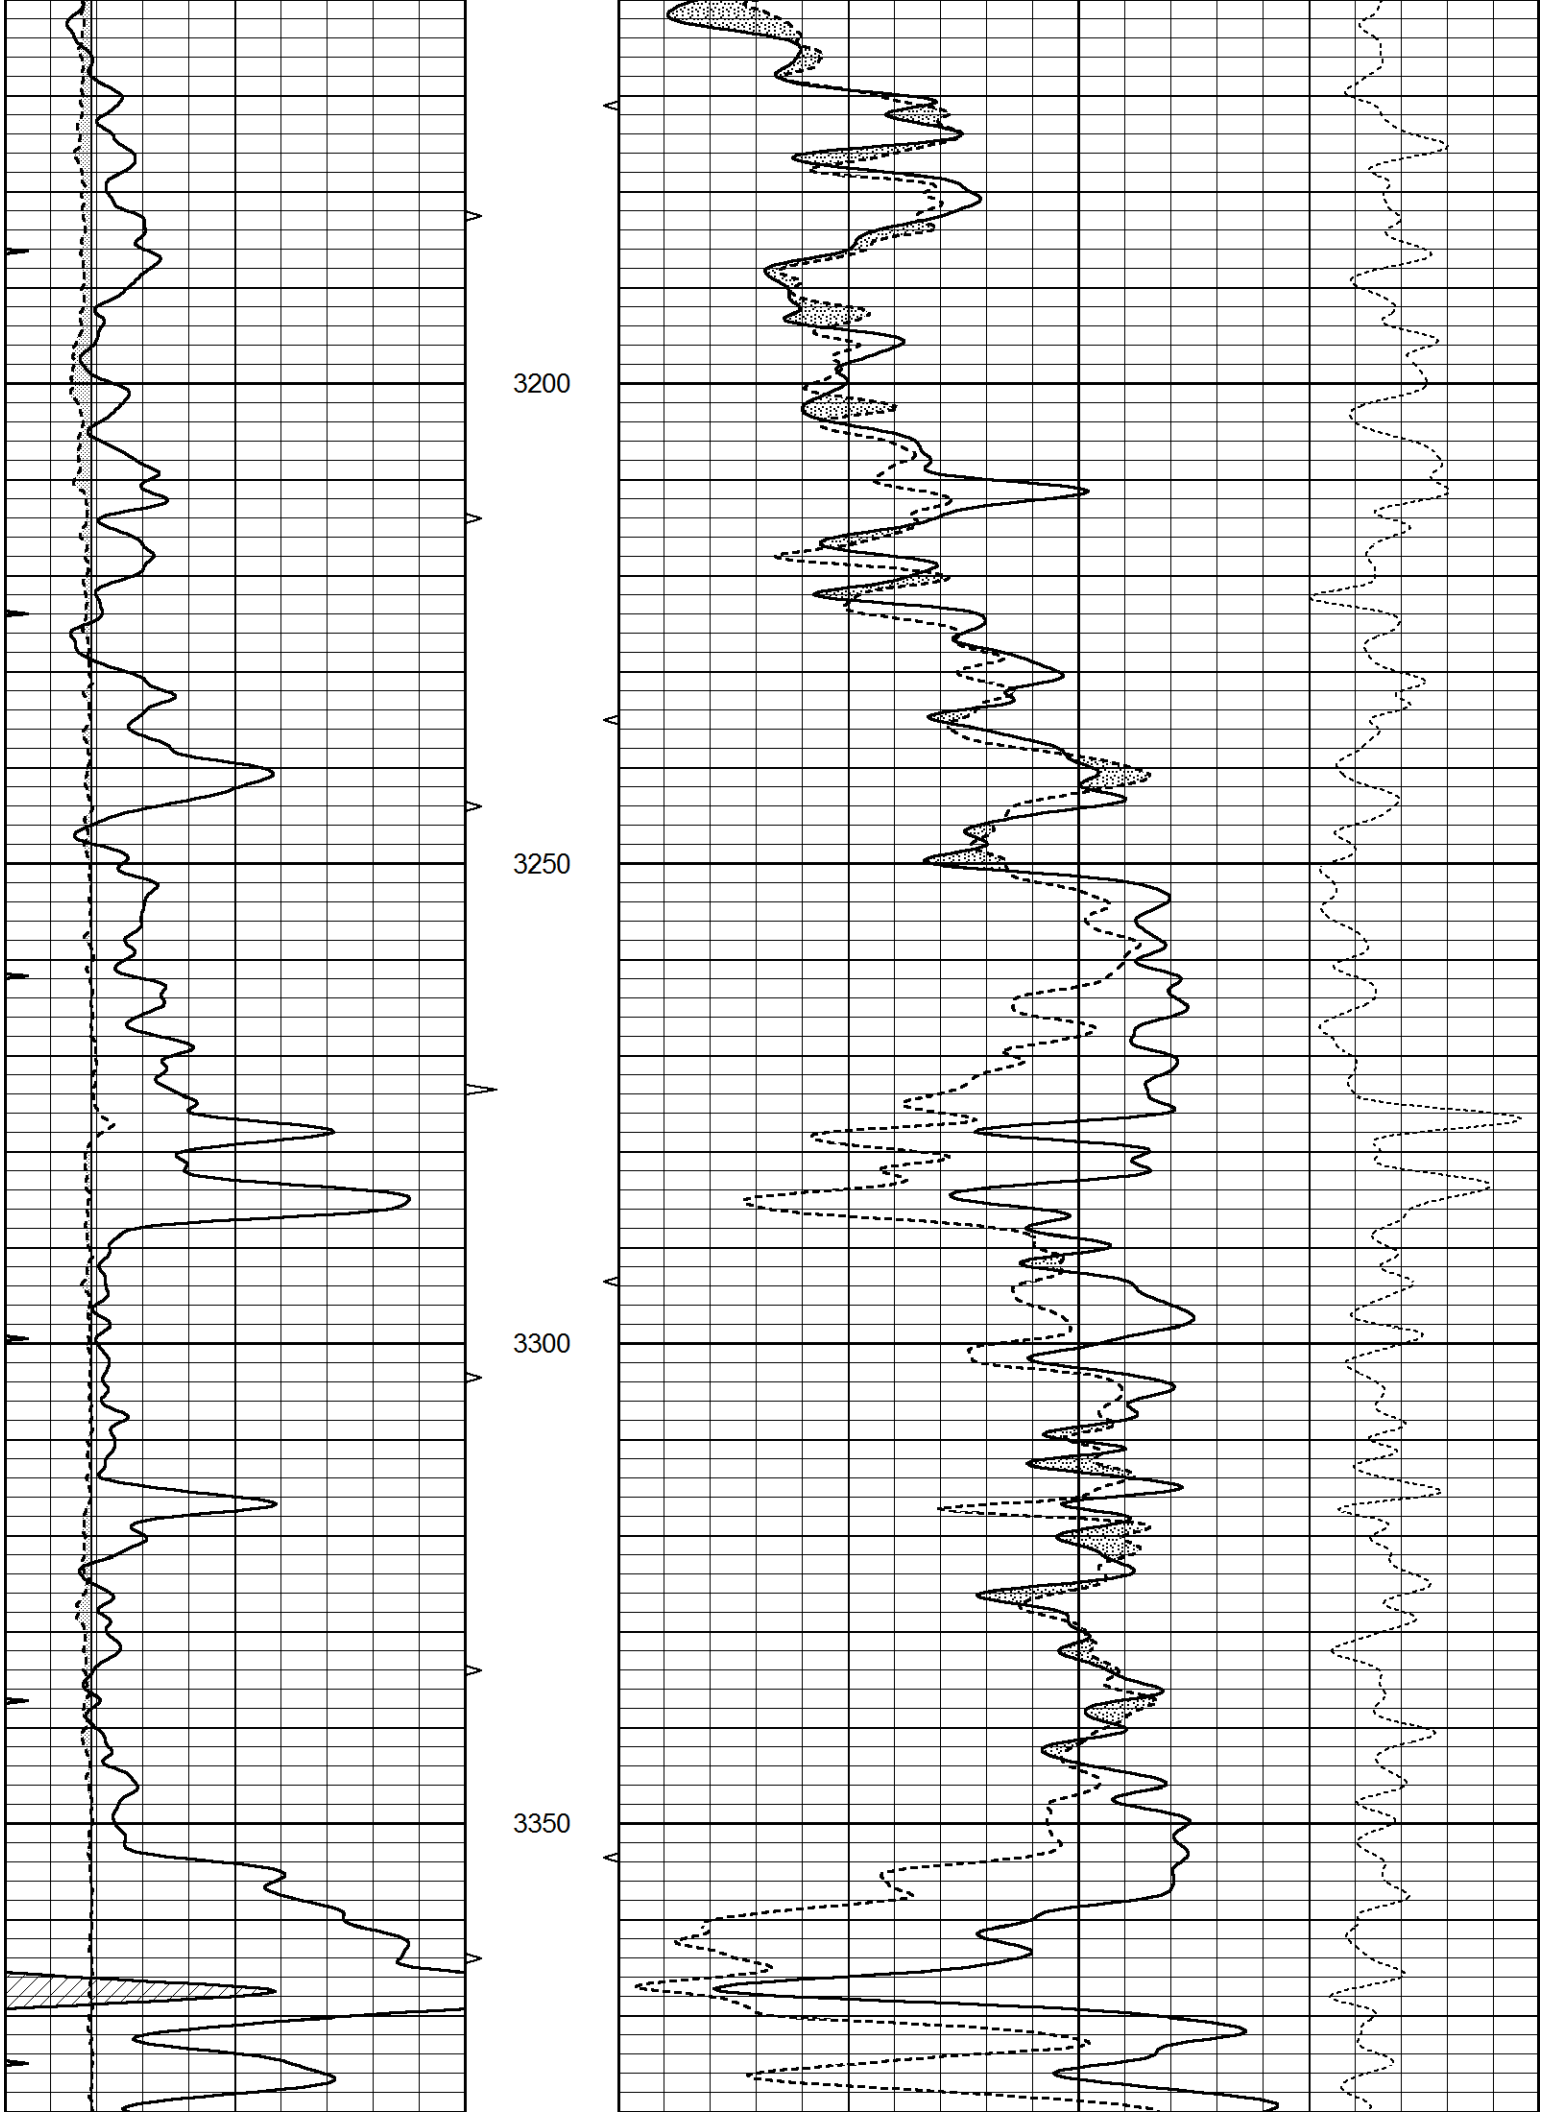
| | | | | | | | |
|---|---|---|---|---|---|---|---|
| 0 | GAMMA RAY (GAPI) | 150 | AVTX | | 30 | COMPENSATED DENSITY (pu) | -10 |
| 0 | MINMK | 20 | 10 (ft3) | 0 | 30 | COMPENSATED NEUTRON (pu) | -10 |
| 6 | CALIPER (in) | 16 | BVTX | | | -0.25 CORRECTION (g/cc) | 0.25 |
| | | | 0 (ft3) | 10 | | | |

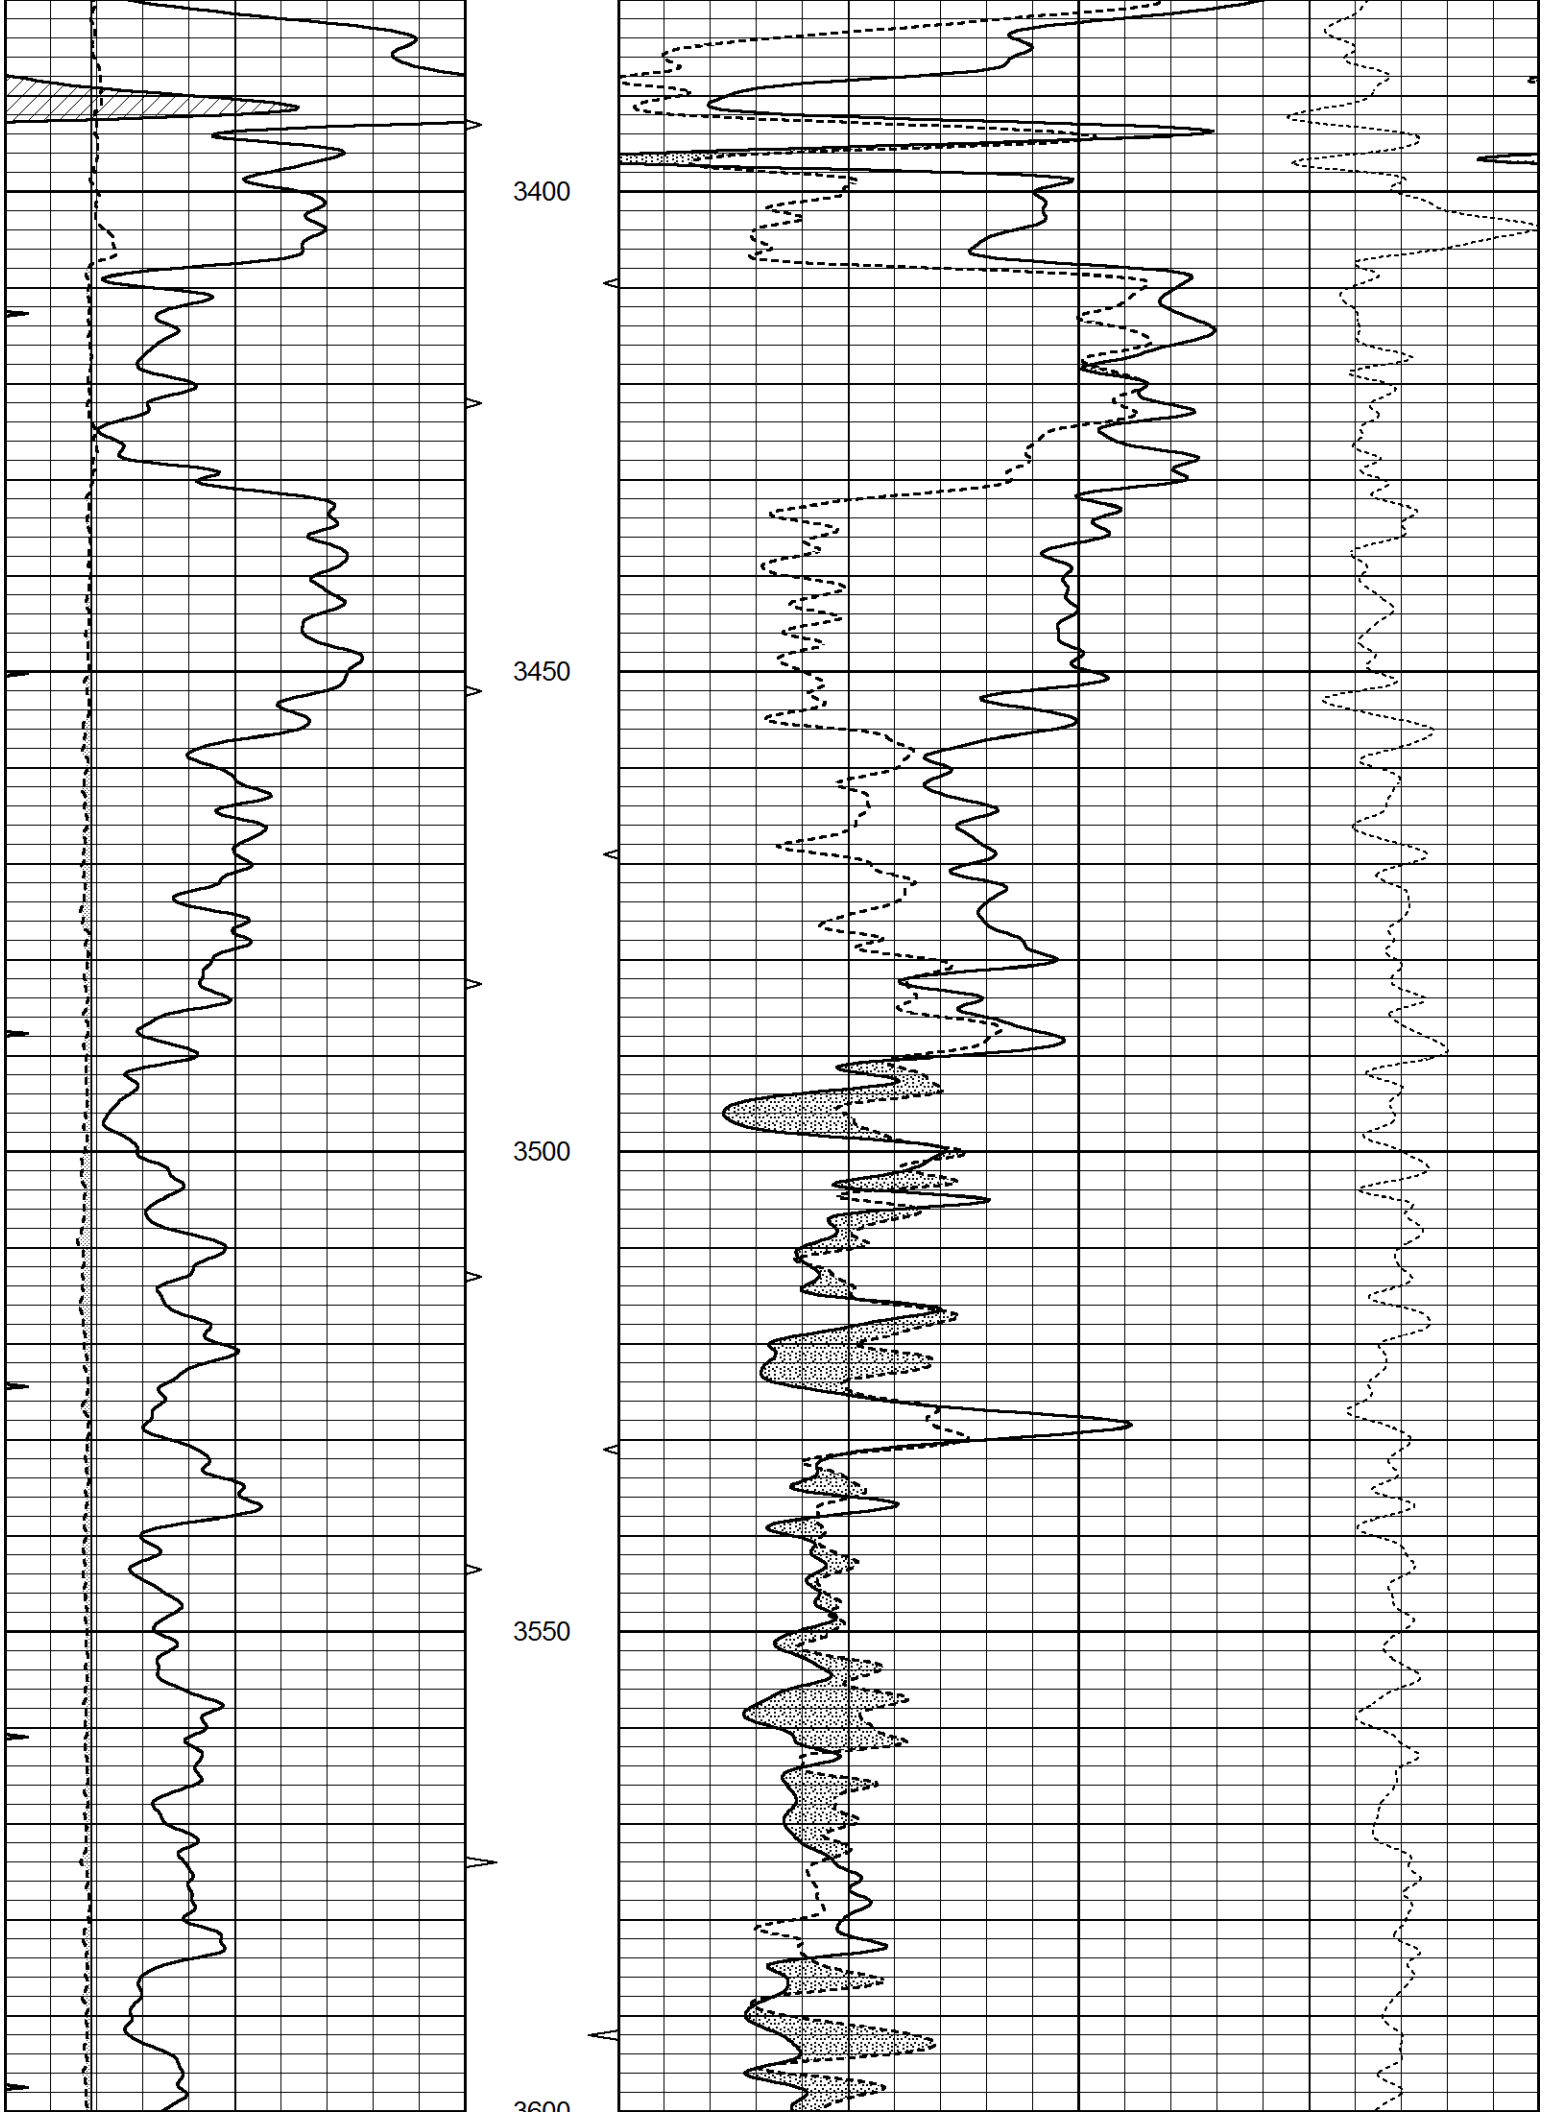


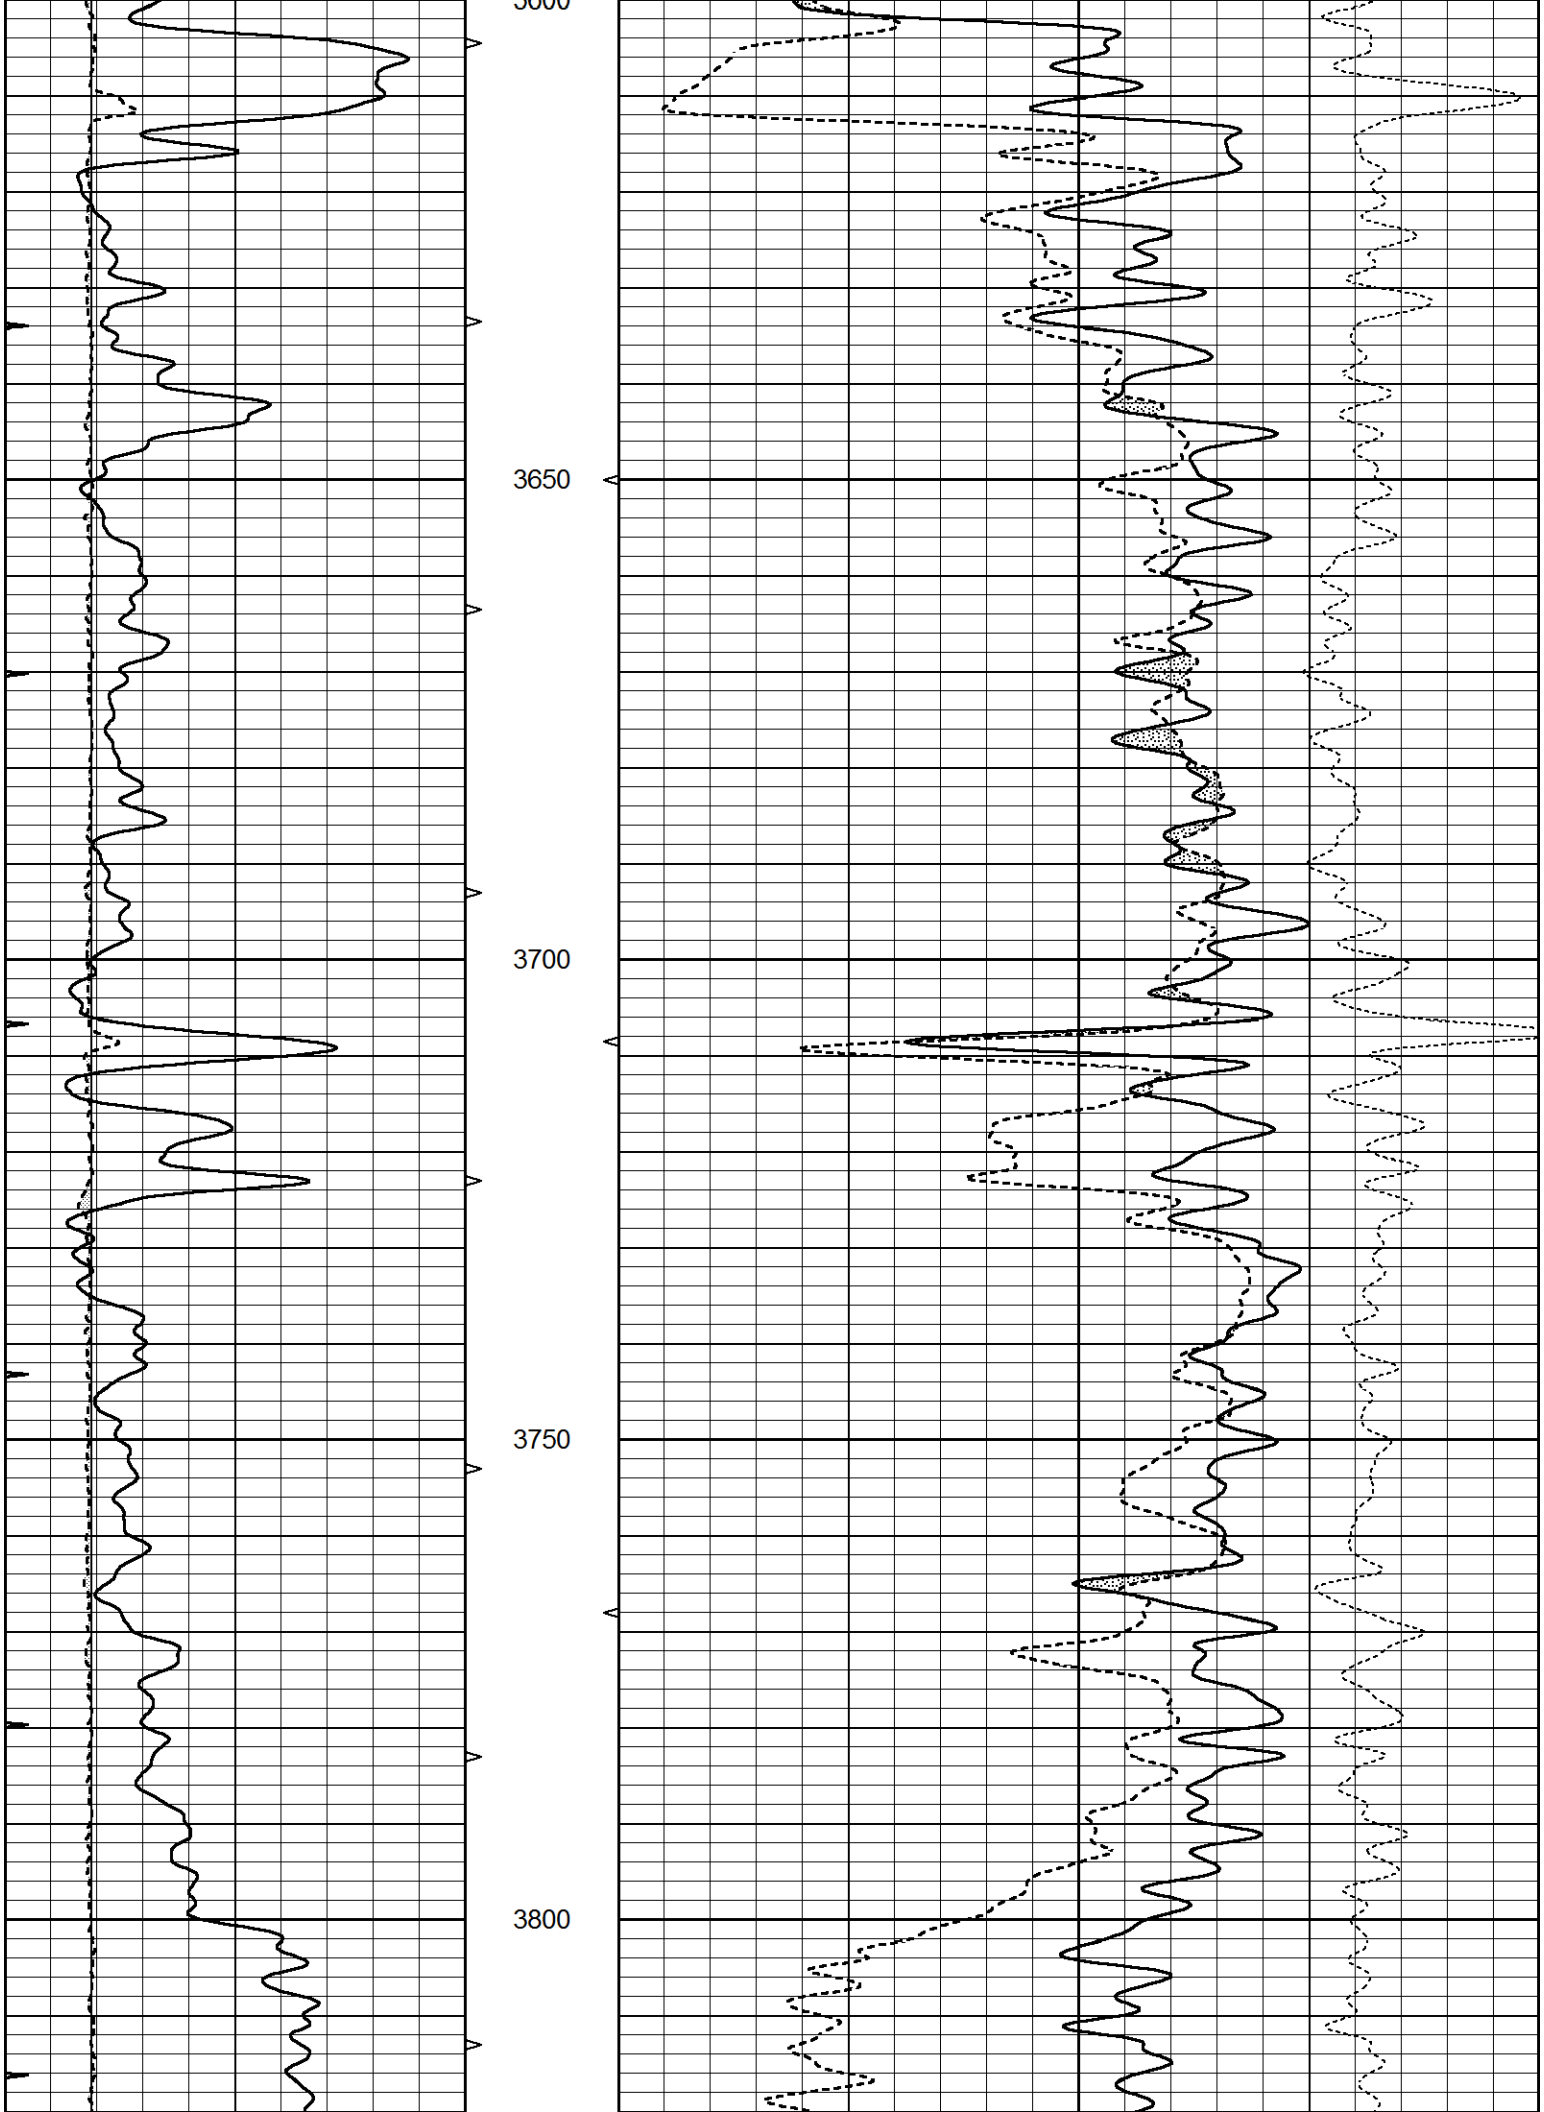

2500
2550
2600
2650
2700

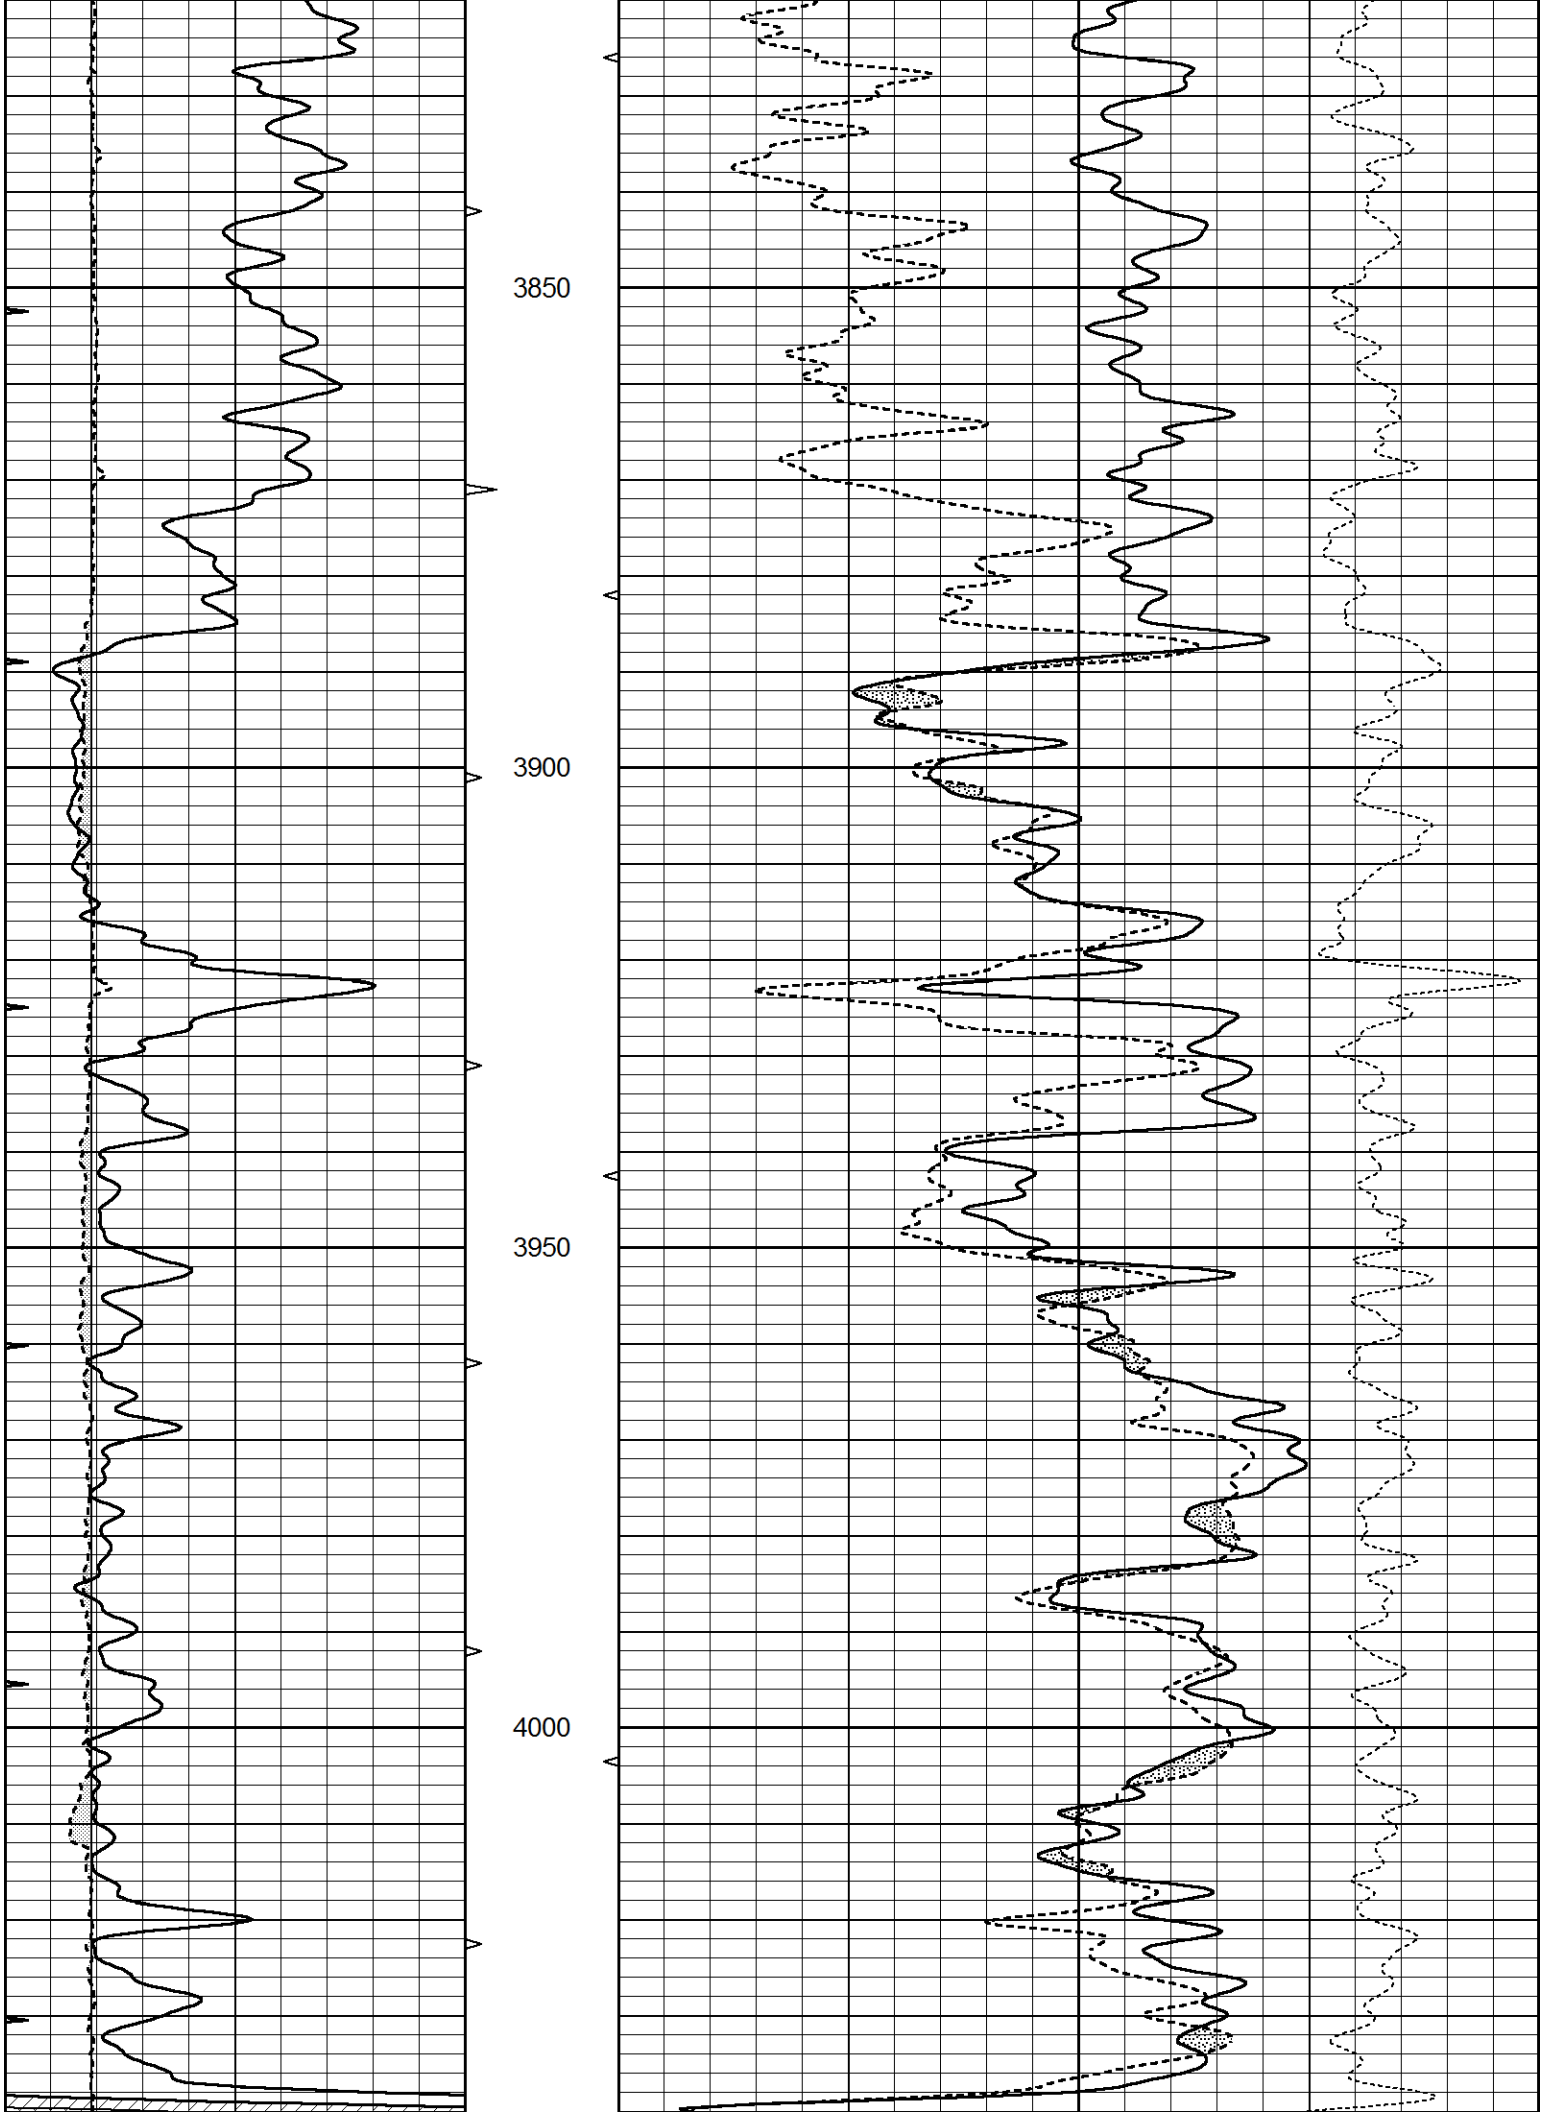

2750
2800
2850
2900

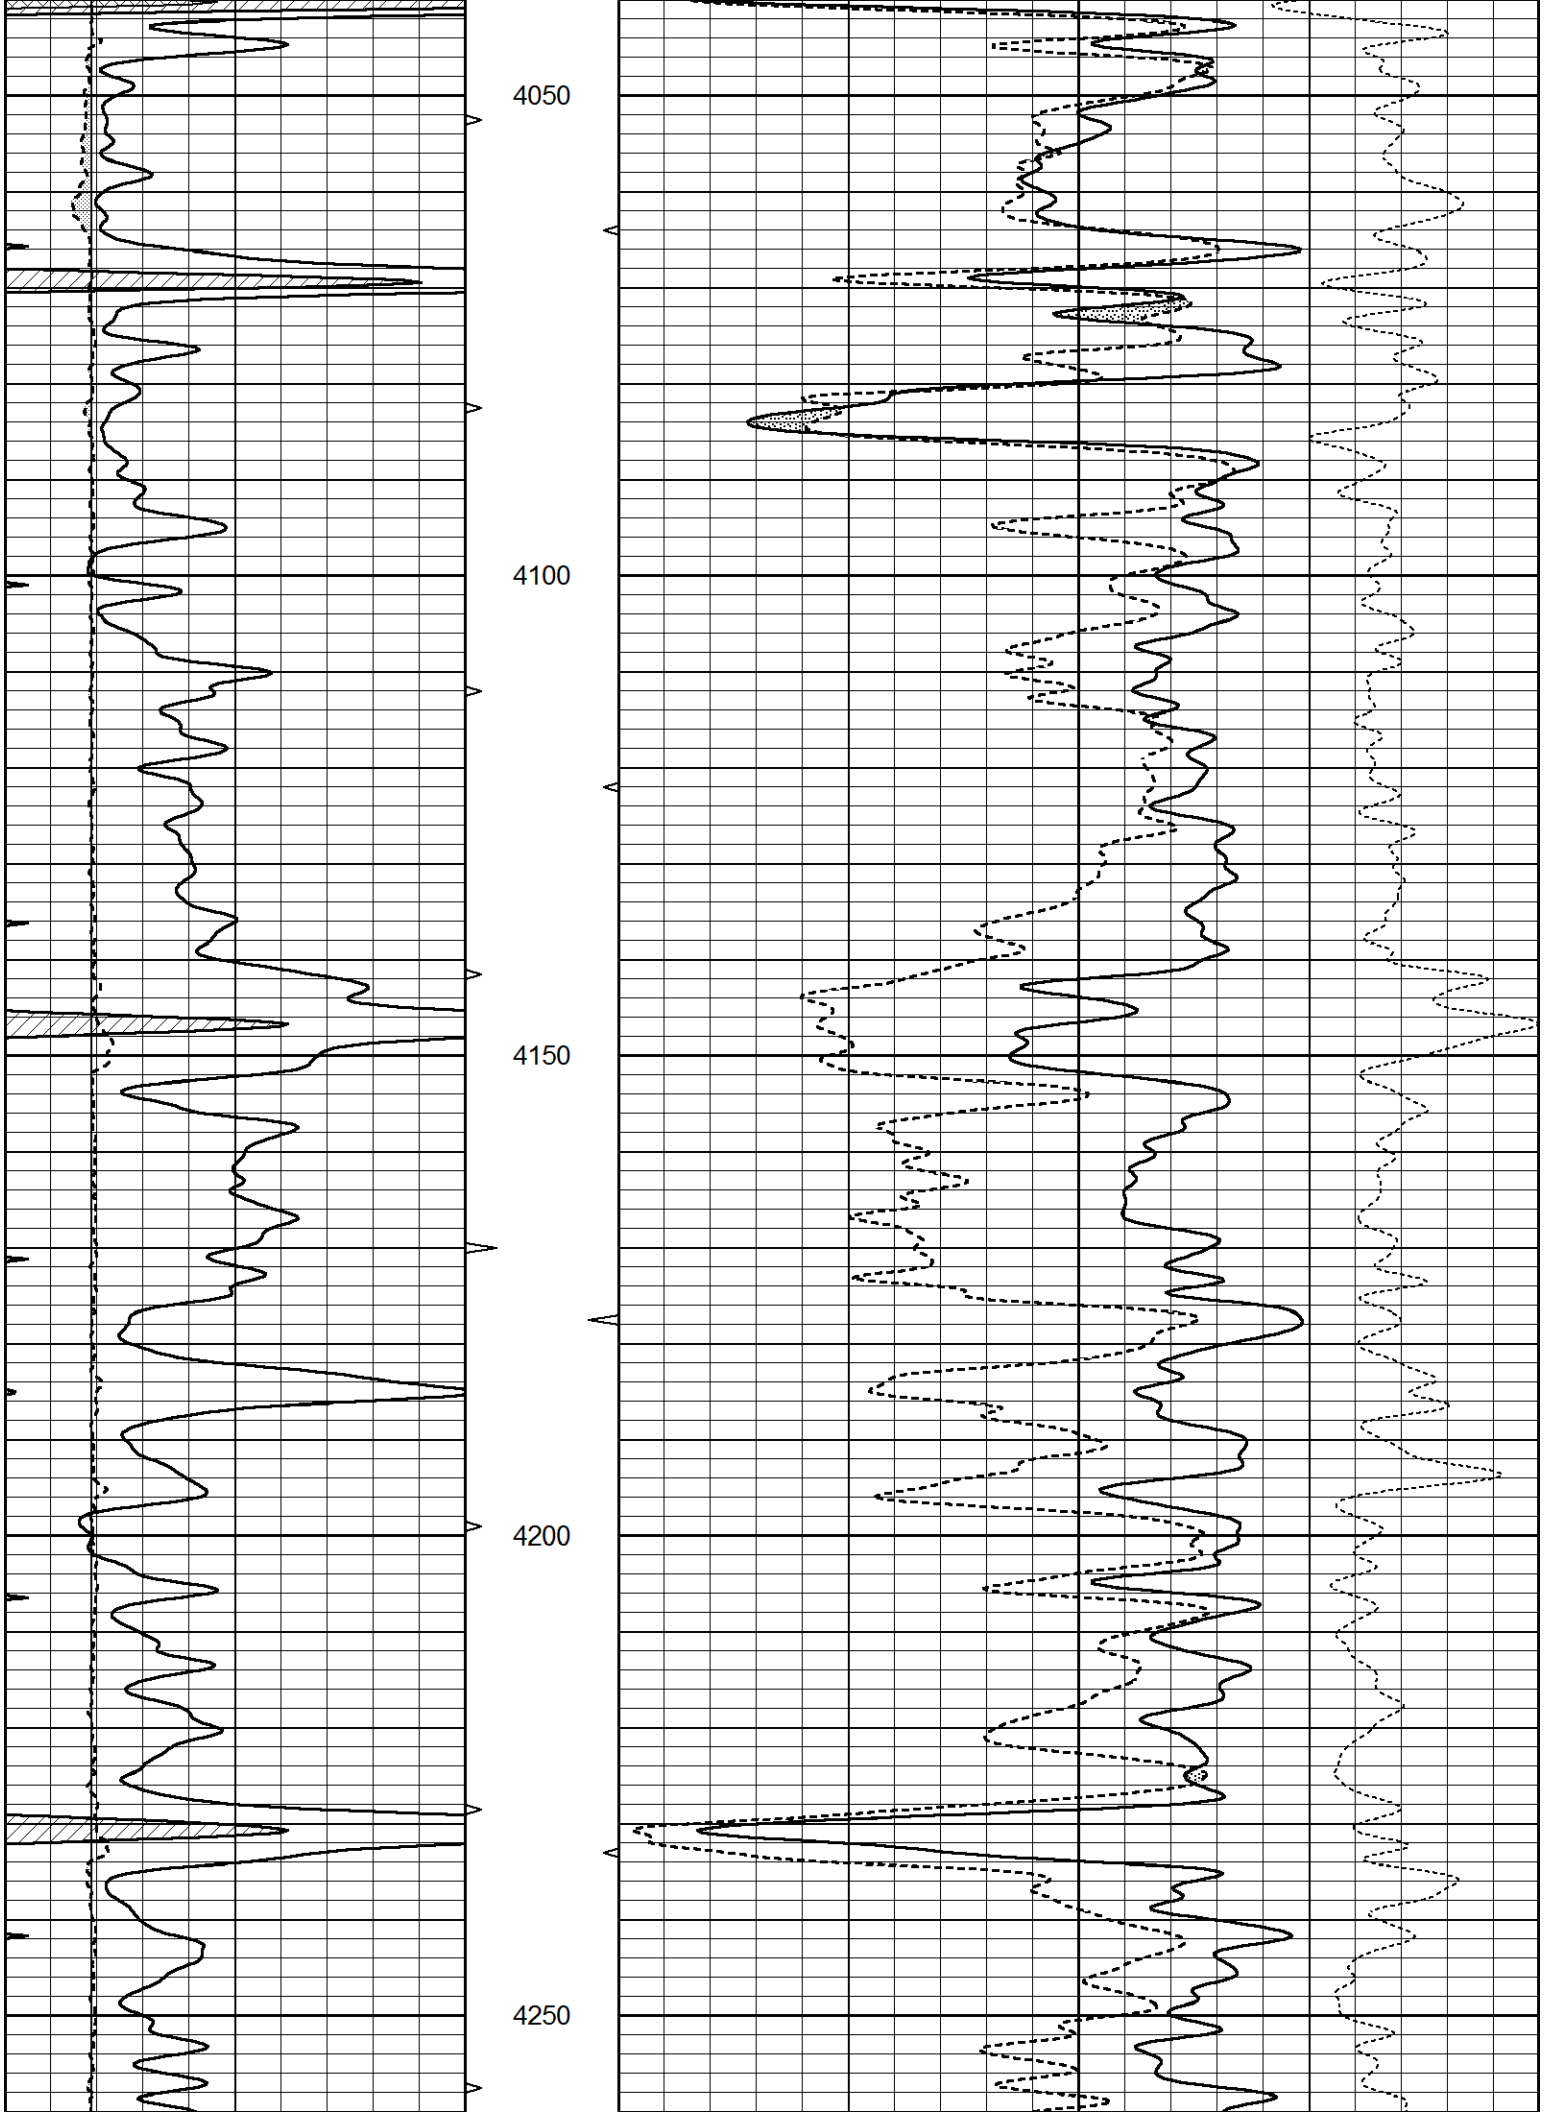

2950
3000
3050
3100
3150

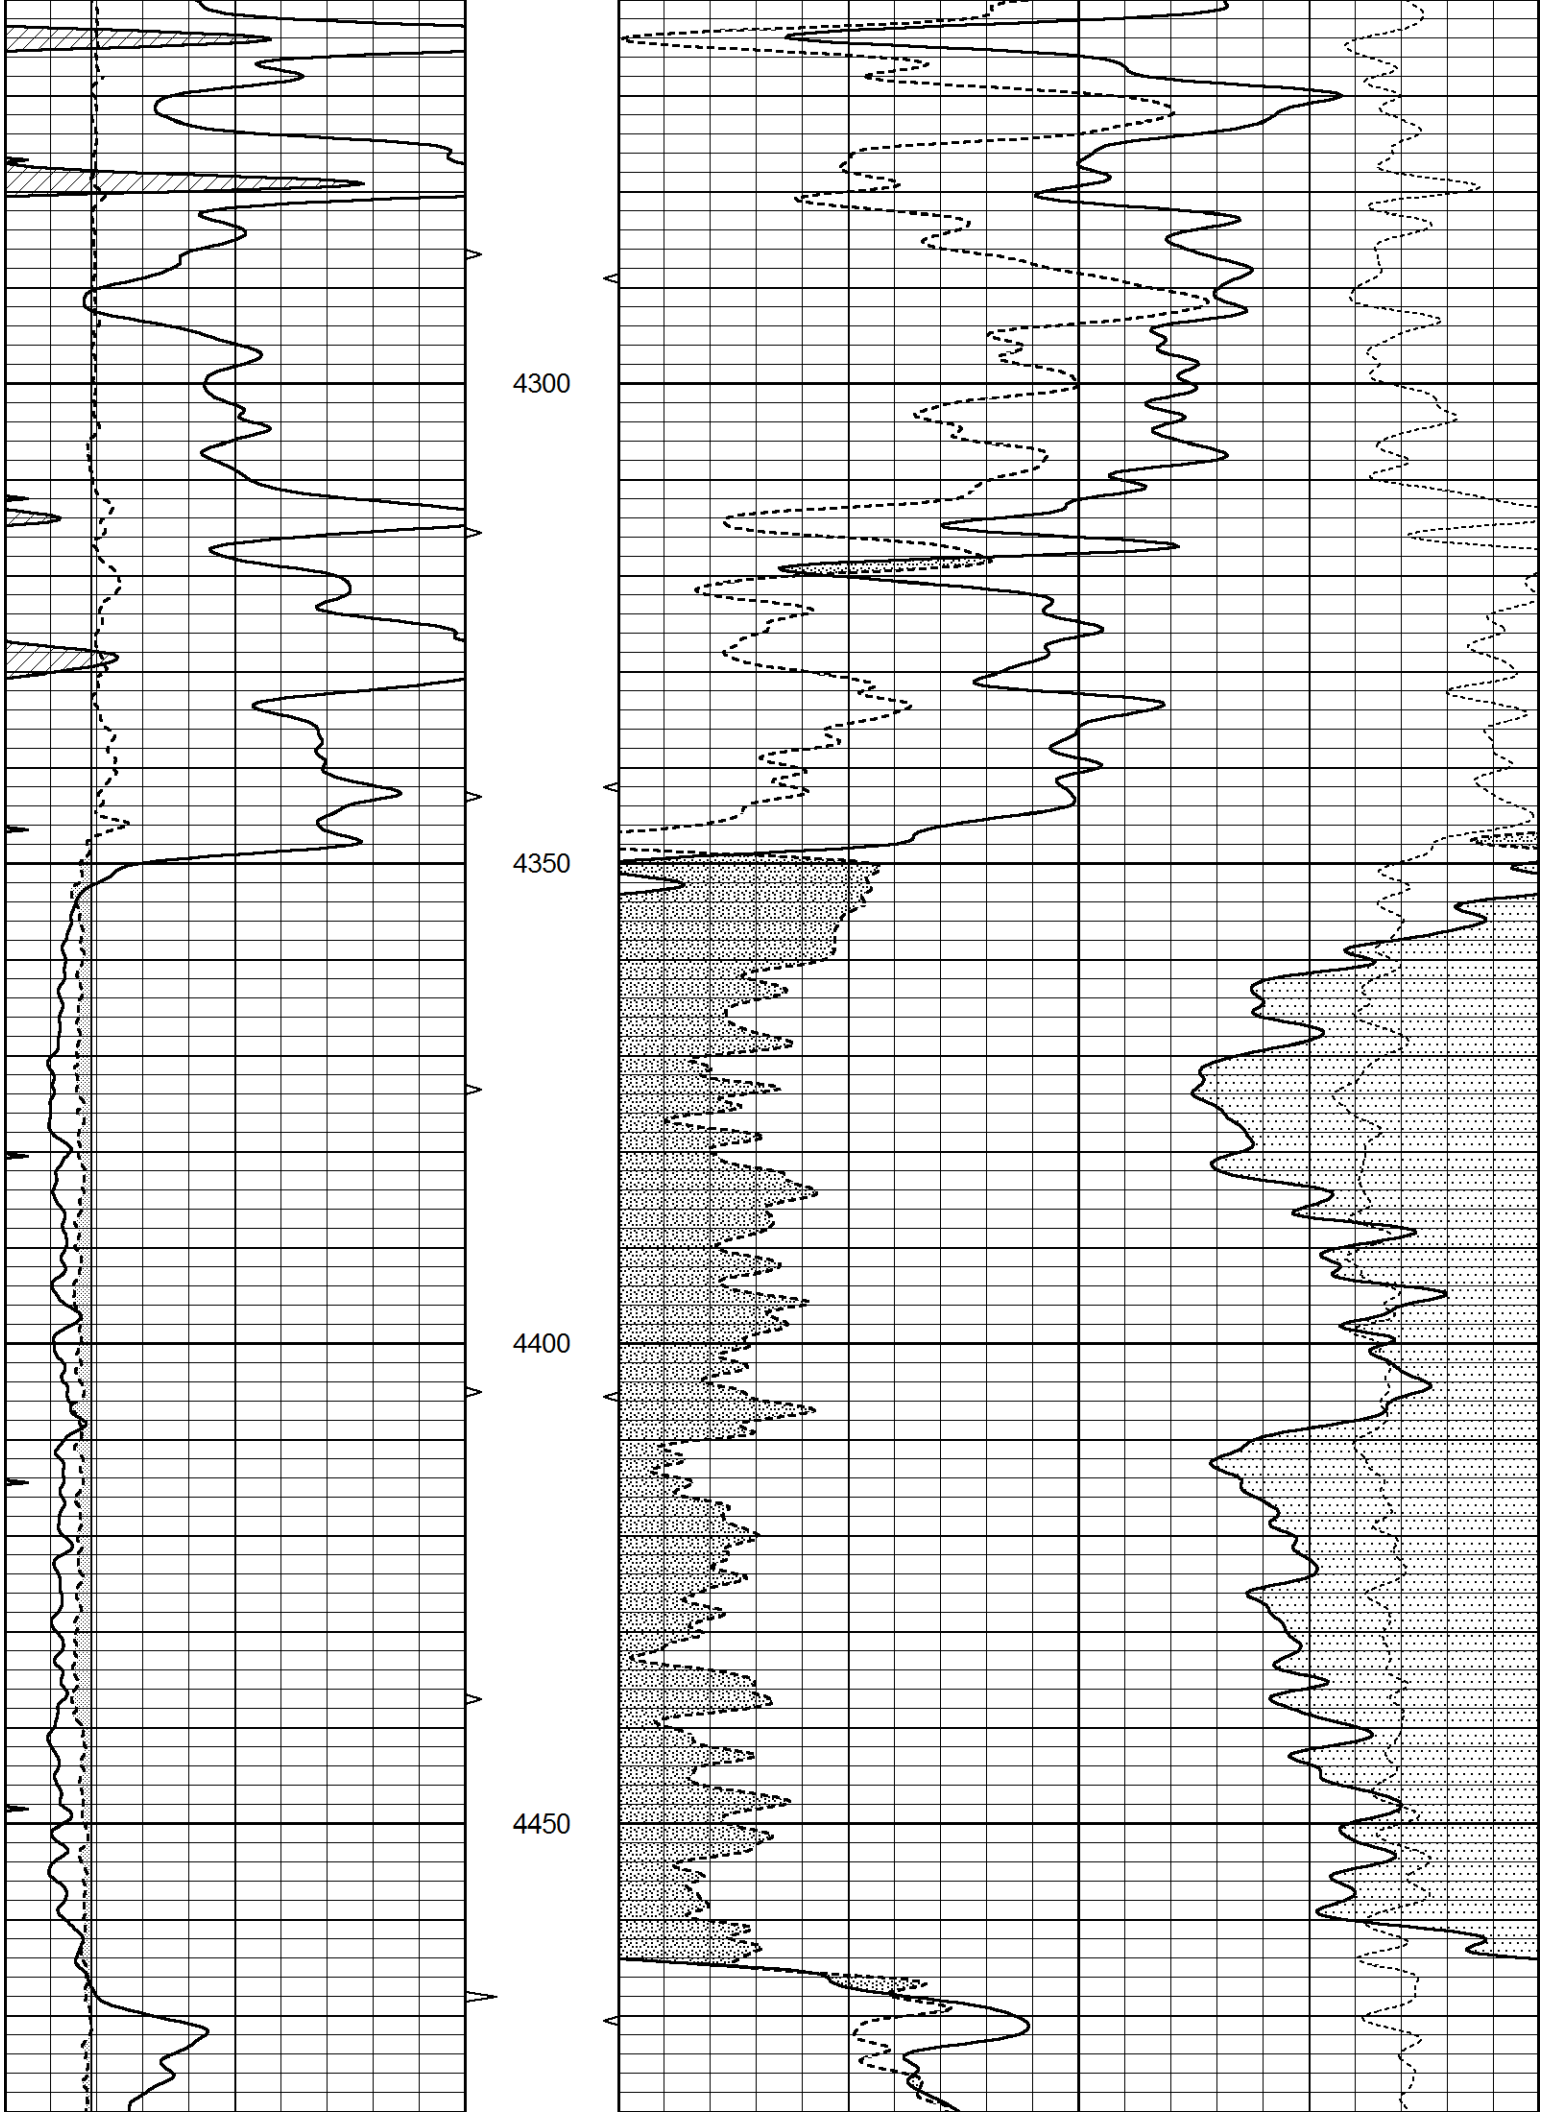

3200
3250
3300
3350

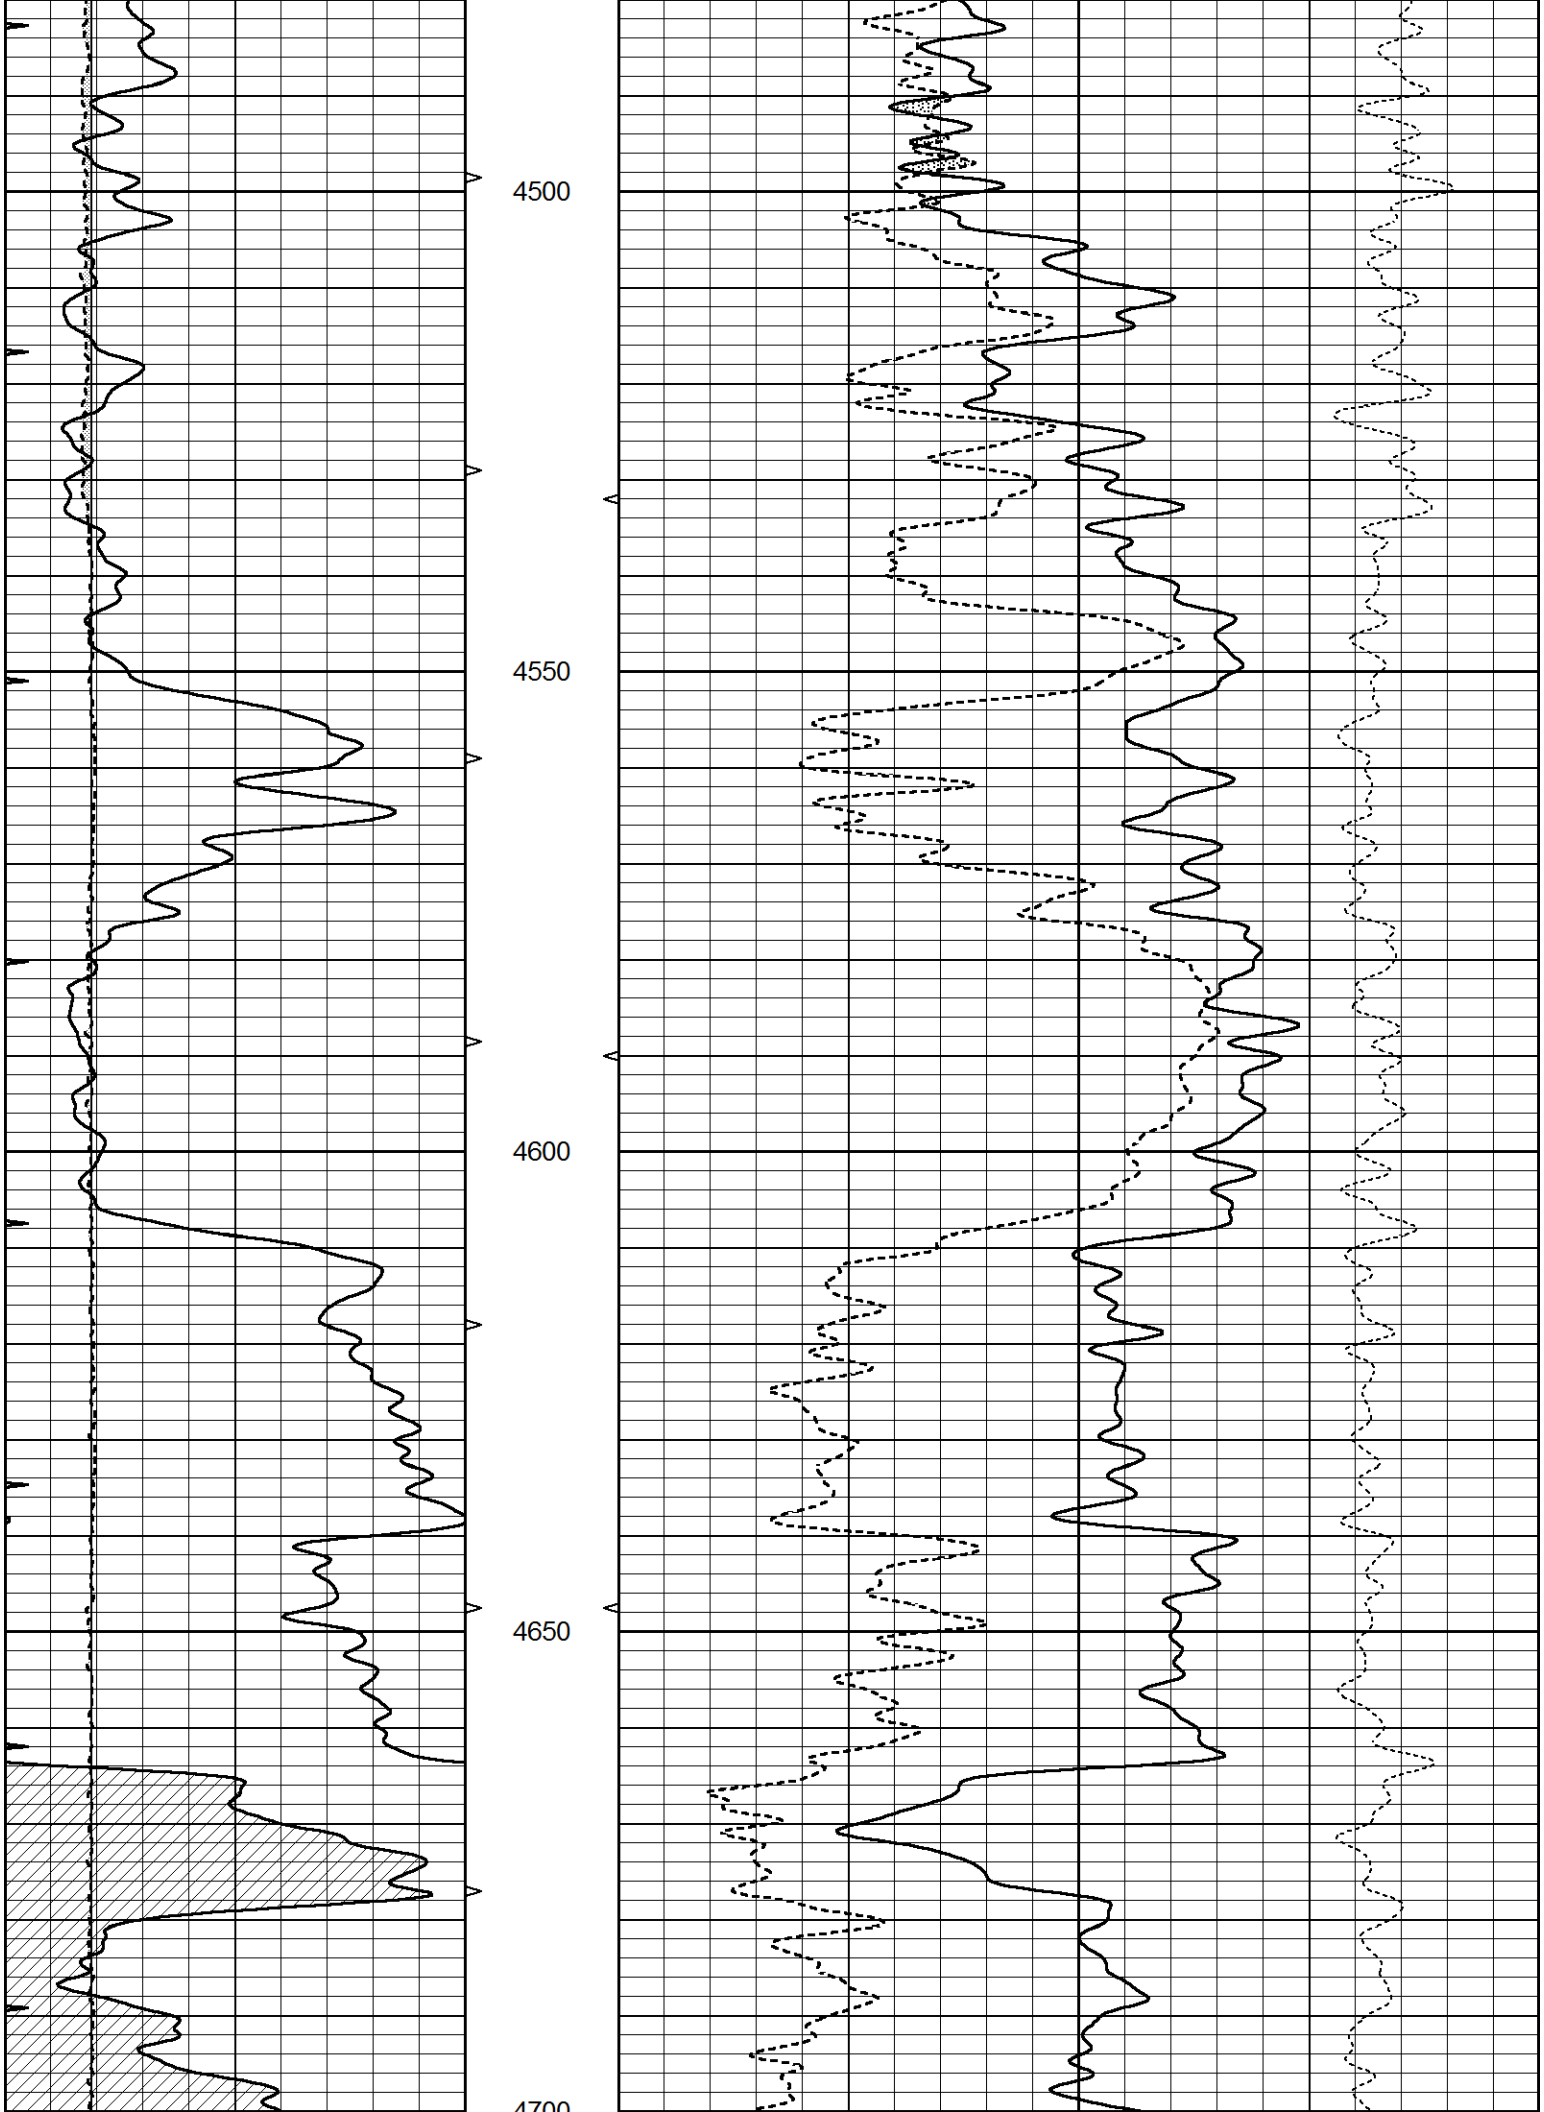

3400
3450
3500
3550
3600

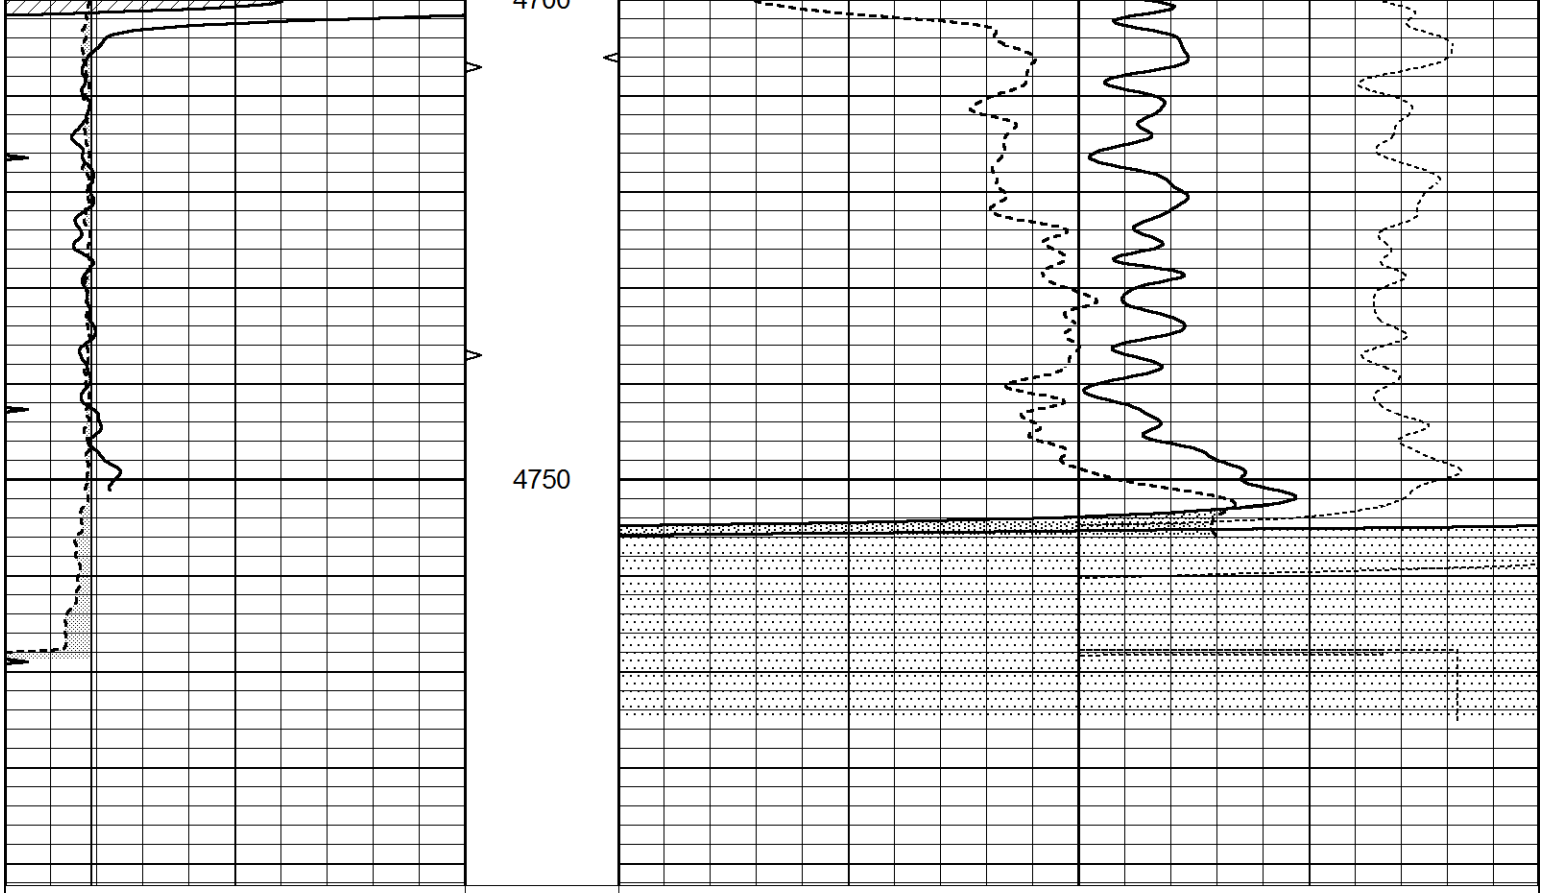

3600
3650
3700
3750
3800


3850
3900
3950
4000


4050
4100
4150
4200
4250


4300
4350
4400
4450


4500
4550
4600
4650
4700




| | | | | | | | |
|---|---|---|---|---|---|---|---|
| 0 | GAMMA RAY (GAPI) | 150 | AVTX | 30 | COMPENSATED DENSITY (pu) | | -10 |
| 0 | MINMK | 20 | 10 (ft3) 0 | 30 | COMPENSATED NEUTRON (pu) | | -10 |
| 6 | CALIPER (in) | 16 | BVTX | | | -0.25 CORRECTION (g/cc) | 0.25 |
| | | | 0 (ft3) 10 | | | | |