CORNISH WIRELINE SERVICES, INC.
CHANUTE, KANSAS

GAMMA RAY NEUTRON COMPLETION LOG

Company	LAYMON OIL II, LLC
Well	HAMMOND #73-21
Field	VERNON
County	WOODSON
State	KS

Company	LAYMON OIL II, LLC		
Well	HAMMOND #73-21		
Field	VERNON		
County	WOODSON	State	KS
Location	4118' FSL, 2095' FEL SEC. 8, TWP. 24, RGE. 16	API #	15-207-28103-00-00
Permanent Datum	Ground Elevation	Elevation	1100
Log Measured From	Kelly Bushing	5.5 Above Permanent Datum	
Drilling Measured From	GL		

Run Number	ONE		
Depth-Driller	1140		
Depth-Logger	1139.3		
Bottom Logged Interval	1139.3		
Top Log Interval	100		
Casing - Driller	8 5/8 @ 21.4		
Casing - Logger	8 5/8 @ 21.4		
Bit Size	7 7/8		
Type Fluid in Hole	Water		
Density / Viscosity	8.4 / 28		
PH / Fluid Loss	7 / N/A		
Source of Sample	FLOWLINE		
Rm @ Measured Temp	2.18 @ 70		
Rmf @ Measured Temp			
Rmc @ Measured Temp			
Source: Rmf / Rmc			
Rm @ BHT	1.09		
Time Since Circulation	9 HRS		
Max. Recorded Temp.	100		
Equipment Number			
Location			
Recorded By			
Witnessed By			

Other Services
CDL
DIL
DIL - 100

*** Field Note ***

All interpretations are opinions based on inferences from electrical or other measurements and we cannot and do not guarantee the accuracy or correctness of any interpretation, and we shall not, except in the case of gross or willful negligence on our part, be liable or responsible for any loss, costs, damages, or expenses incurred or sustained by anyone resulting from any interpretation made by any of our officers, agents or employees. These interpretations are also subject to our general terms and conditions set out in our current Price Schedule.

Comments

Database File: hammond #73-21.dlis
Dataset Name: 001.001
Presentation Format: gr-ncol
Dataset Creation: Tue Oct 05 14:19:46 2021 by Log Std Casedhole 09061
Charted by: Depth in Feet scaled 1:240

150 gr 300 | 3 CCL 1.05 | 200 NEU (cps) 2000
0 GR 150

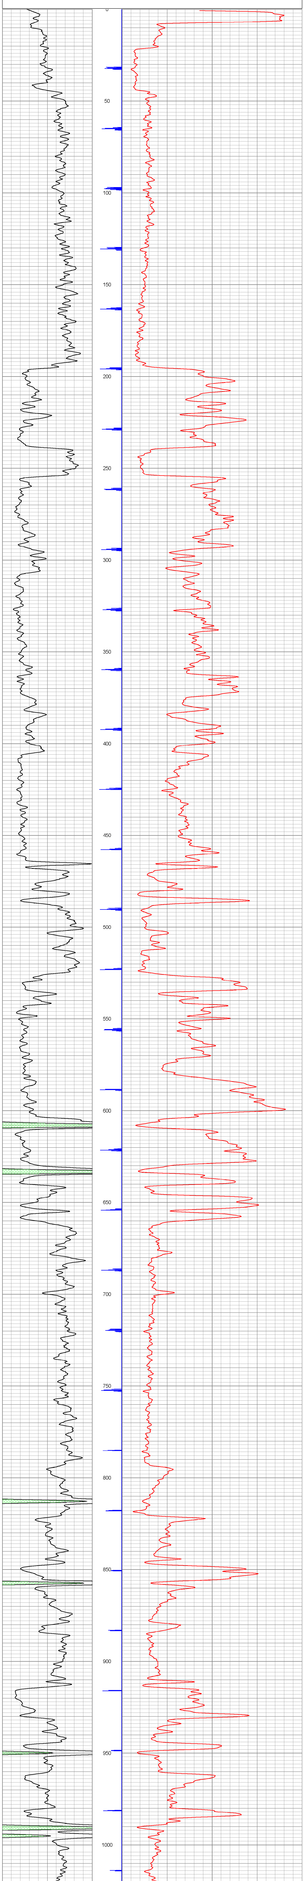

150 gr 300 | 3 CCL 1.05 | 200 NEU (cps) 2000
0 GR 150

CORNISH WIRELINE SERVICES, INC.
CHANUTE, KANSAS

Company	LAYMON OIL II, LLC
Well	HAMMOND #73-21
Field	VERNON
County	WOODSON SEC8/TWP24/R16E
State	KS Date 10-5-21