



SONIC LOG

Company	McCOY PETROLEUM CORPORATION		
Well	BUNYON "A" #1-29		
Field	UNNAMED		
County	SUMNER	State	KANSAS
Location:	API # : 15-191-22834-0000 825' FNL & 495' FWL NE - SW - NW - NW		Other Services CDL/CNL/PE DIL/MEL
Permanent Datum	GROUND LEVEL	Elevation	1184
Log Measured From	KELLY BUSHING	13" A.G.L.	
Drilling Measured From	KELLY BUSHING		
Date	10/16/21		
Run Number	TWO		
Depth Driller	4125		
Depth Logger	4126		
Bottom Logged Interval	4118		
Top Log Interval	200		
Casing Driller	8 5/8"@268'		
Casing Logger	270		
Bit Size	7 7/8"		
Type Fluid in Hole	CHEMICAL MUD	CHLORIDES 2,000 PPM	
Density / Viscosity	9.4/55		
pH / Fluid Loss	9.0/8.8		
Source of Sample	FLOWLINE		
Rm @ Meas. Temp	.950@80F		
Rmf @ Meas. Temp	.713@80F		
Rmc @ Meas. Temp	1.14@80F		
Source of Rmf / Rmc	MEASUREMENT		
Rm @ BHT	.650@117F		
Time Circulation Stopped	5 HOURS		
Time Logger on Bottom	7:15 A.M.		
Maximum Recorded Temperature	117F		
Equipment Number	922339		
Location	HAYS, KANSAS		
Recorded By	JEFF LUEBBERS		
Witnessed By	LARRY NICHOLSON		

<<< Fold Here >>>

All interpretations are opinions based on inferences from electrical or other measurements and we cannot and do not guarantee the accuracy or correctness of any interpretation, and we shall not, except in the case of gross or willful negligence on our part, be liable or responsible for any loss, costs, damages, or expenses incurred or sustained by anyone resulting from any interpretation made by any of our officers, agents or employees. These interpretations are also subject to our general terms and conditions set out in our current Price Schedule.

15-191-22834-0000

Comments


THANK YOU FOR USING ELI WIRELINE HAYS, KANSAS (785) 628-6395
DIRECTIONS
I-35 & WELLINGTON EXIT, 1/2 E. ON HWY 160 TO "BROADWAY", 2S. TO "30TH ST.", 1W. TO SOUTH
SIDE ENTRANCE




MAIN SECTION

Database File	5670pe.db
Dataset Pathname	pass6.1M
Presentation Format	slt
Dataset Creation	Sat Oct 16 08:58:34 2021
Charted by	Depth in Feet scaled 1:240

0	GAMMA RAY (GAPI)	150	ABHV	140	DELTA TIME (usec/ft)	40
6	CALIPER (in)	16	10 (ft3) 0	30	SONIC POROSITY (pu)	-10
0	MINMK	20	TBHV	0	ITT (msec)	20
			0 (ft3) 10			

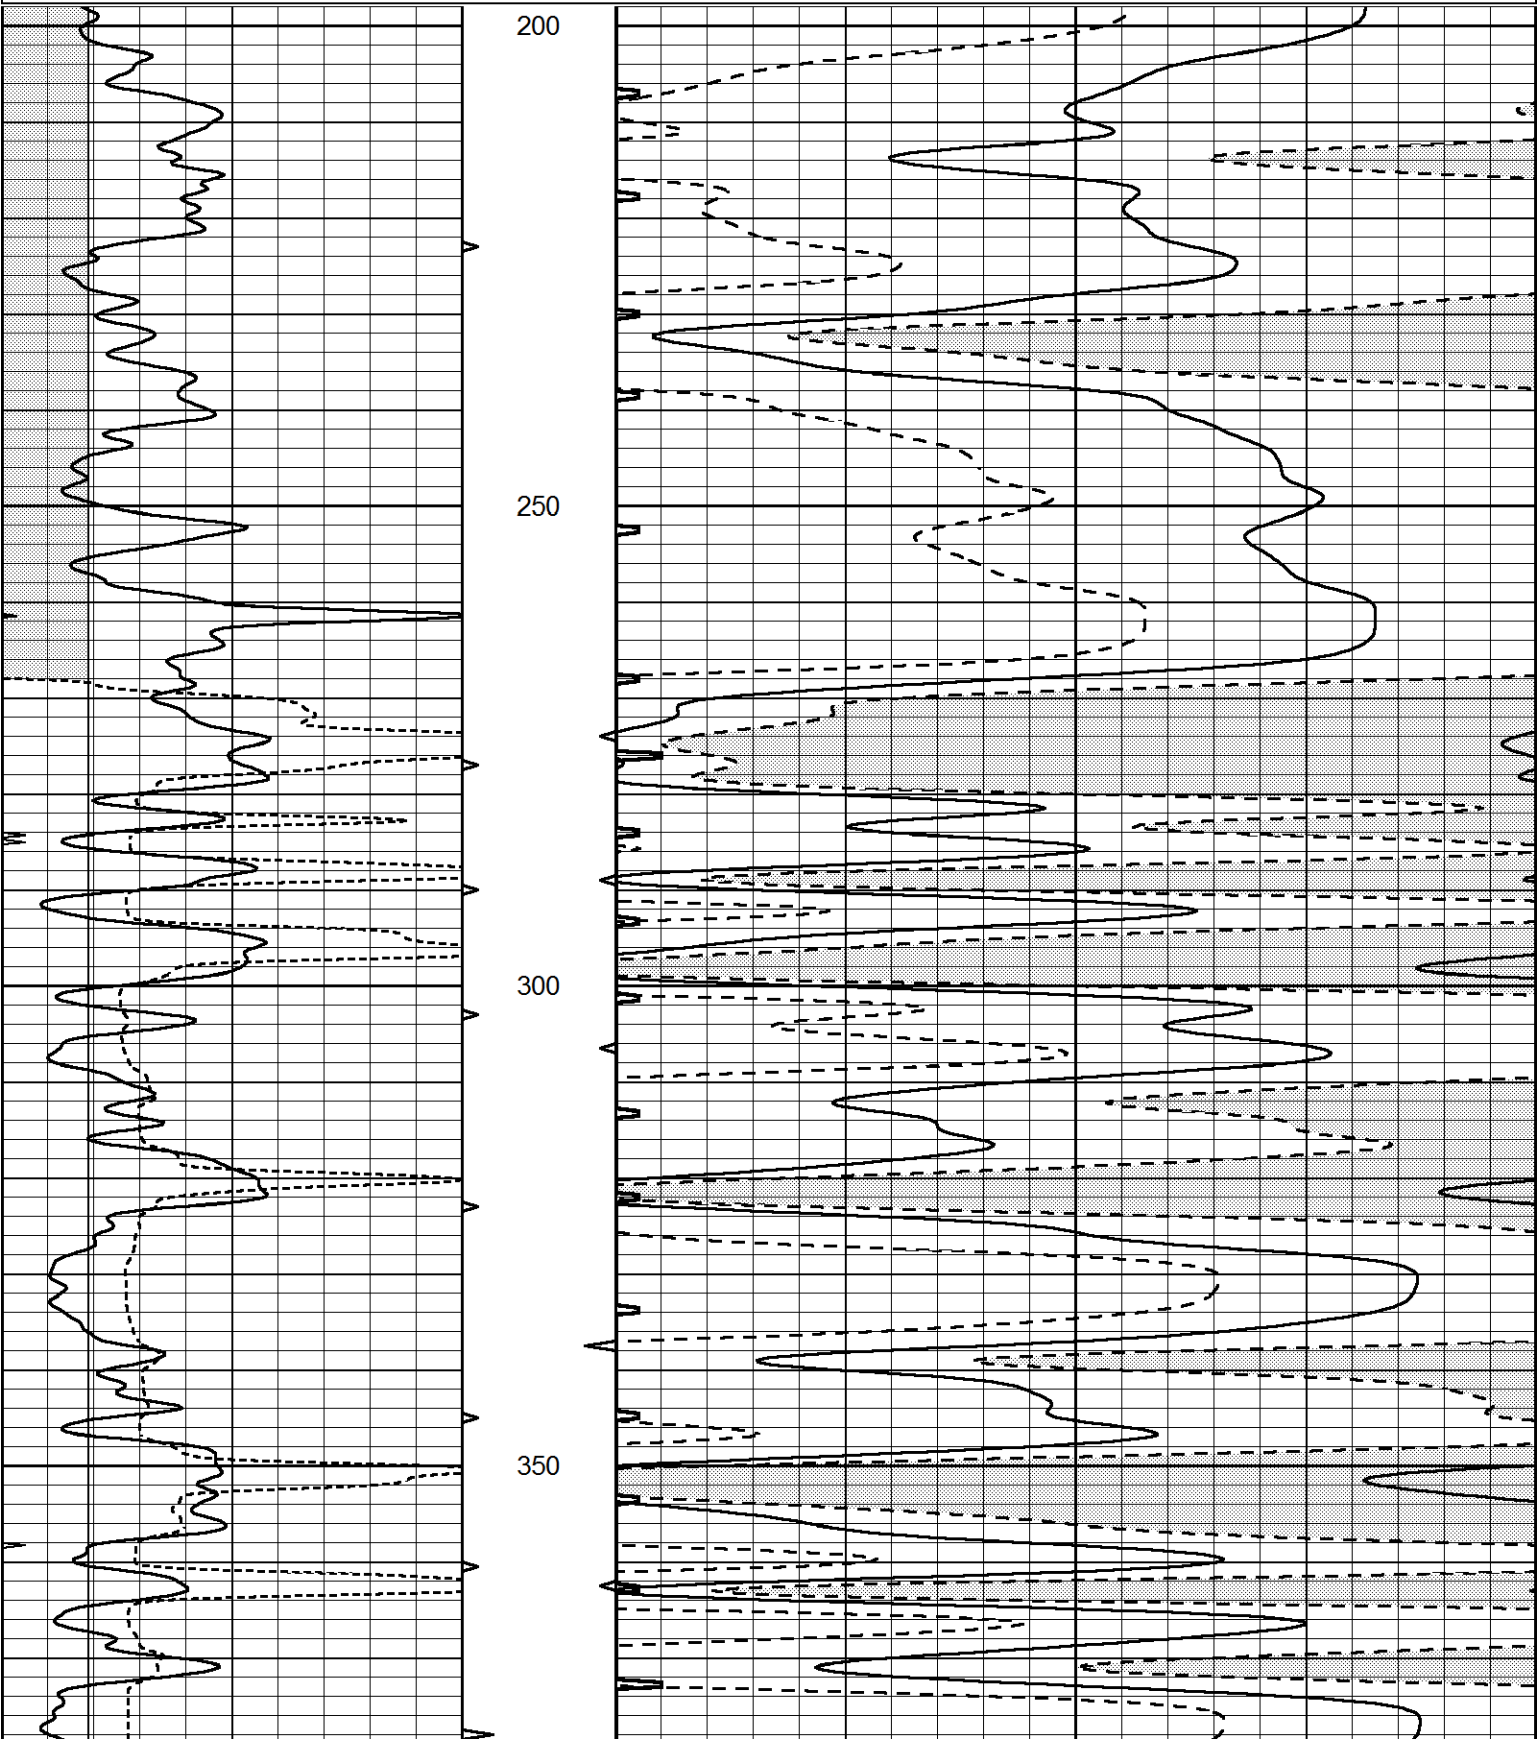

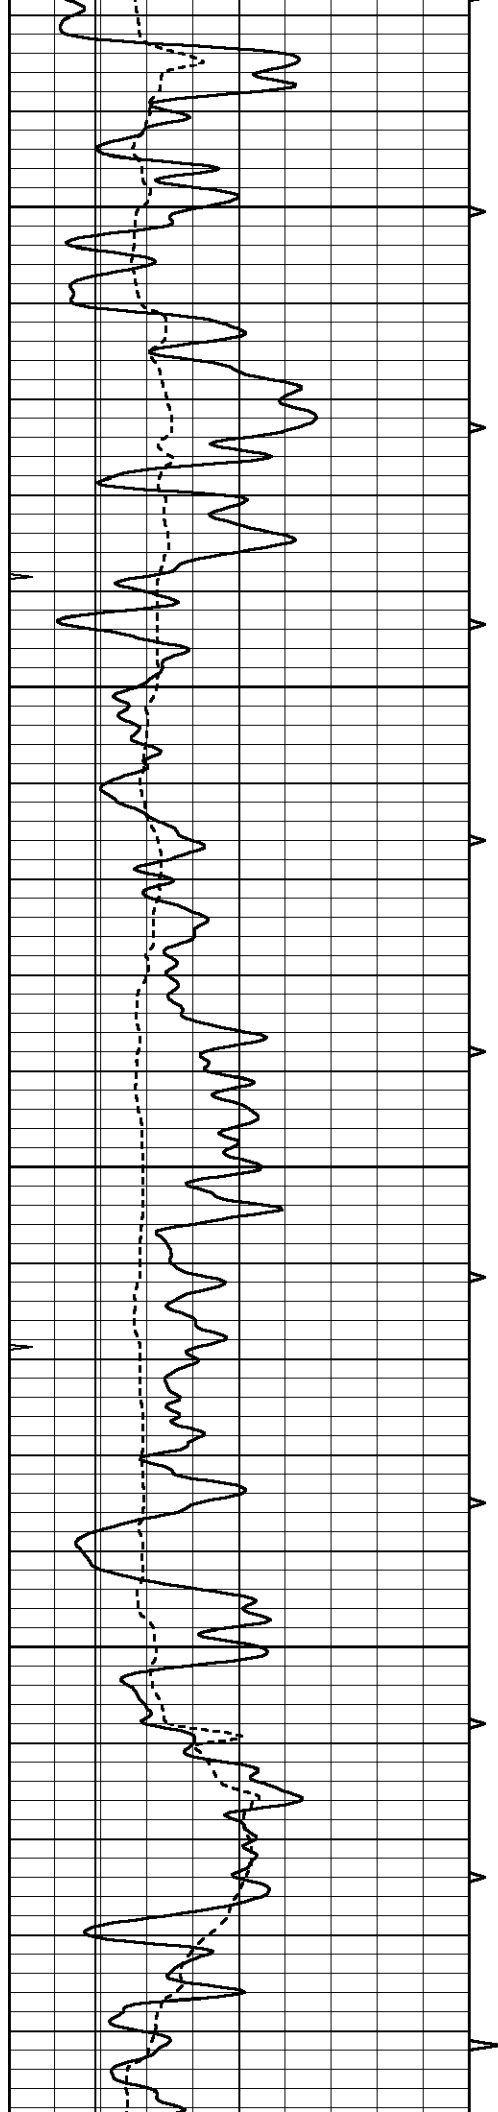




400


450



500


550

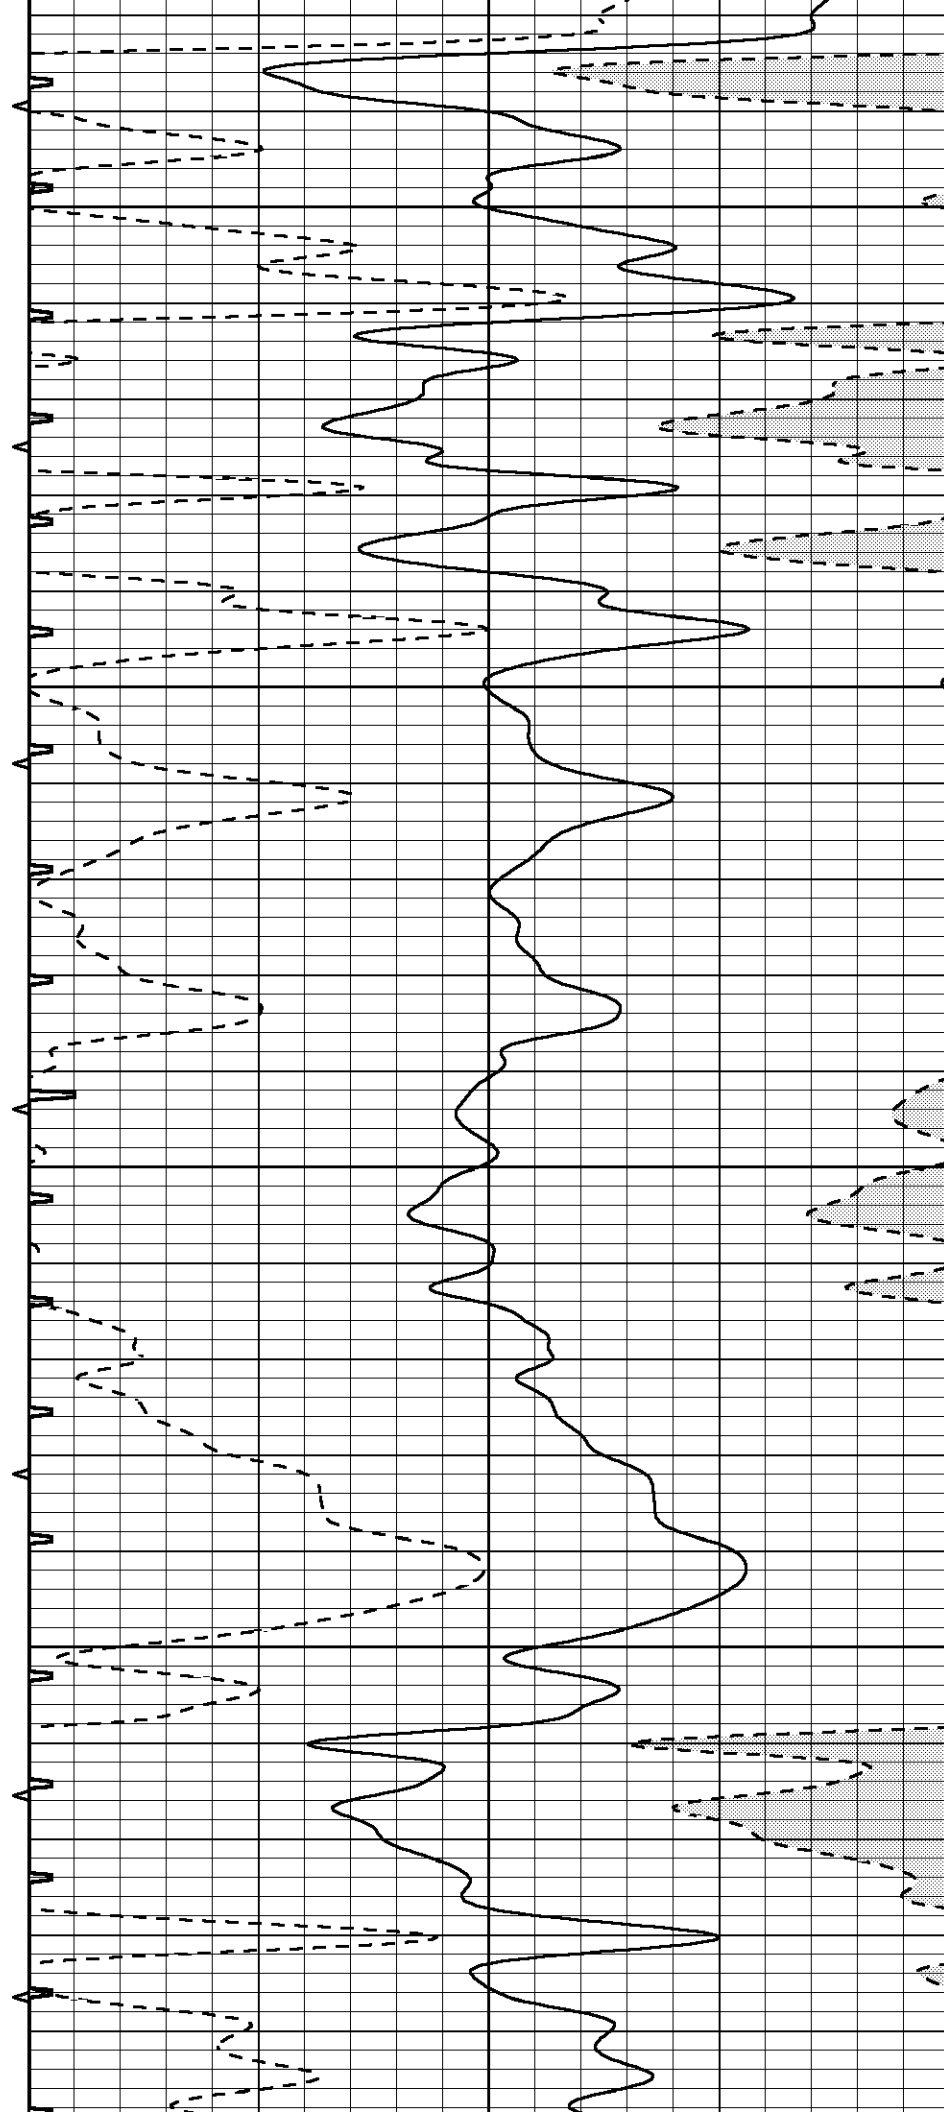

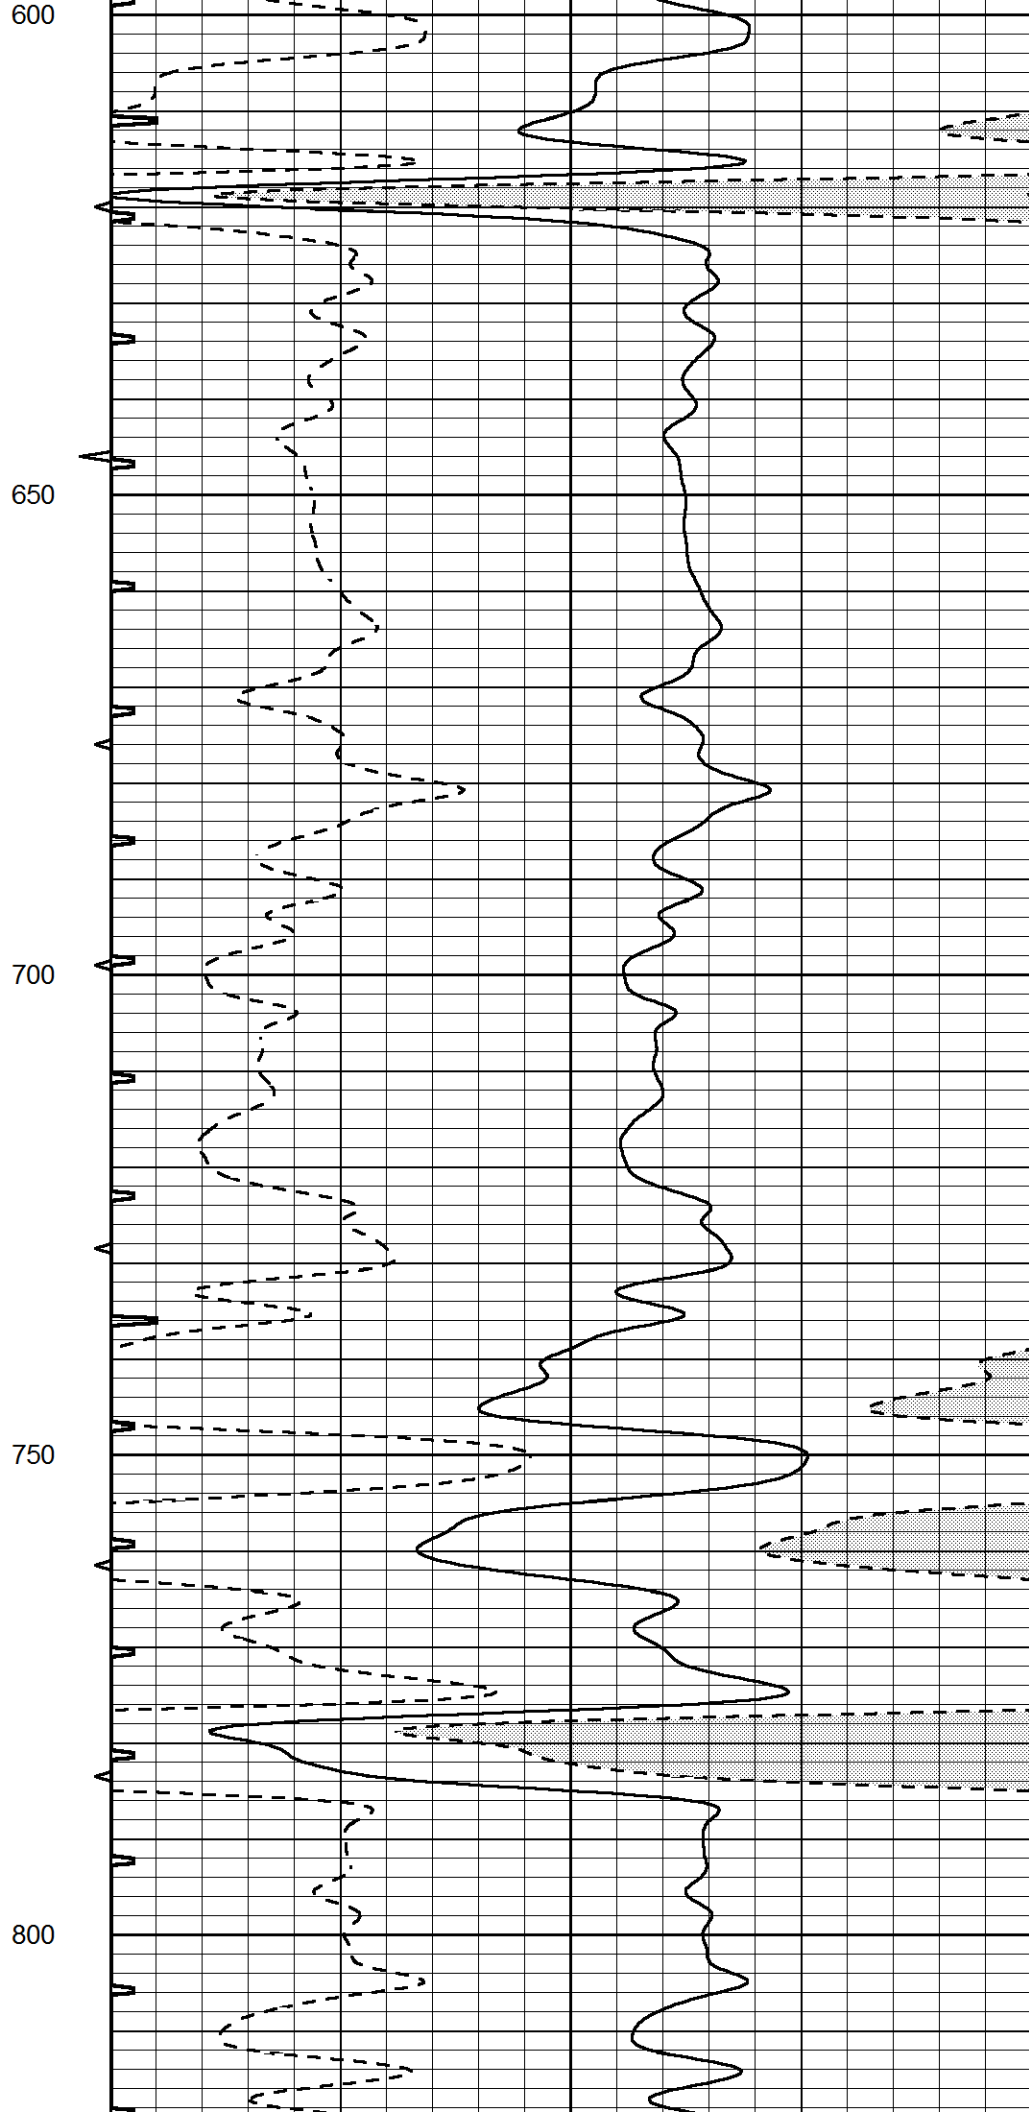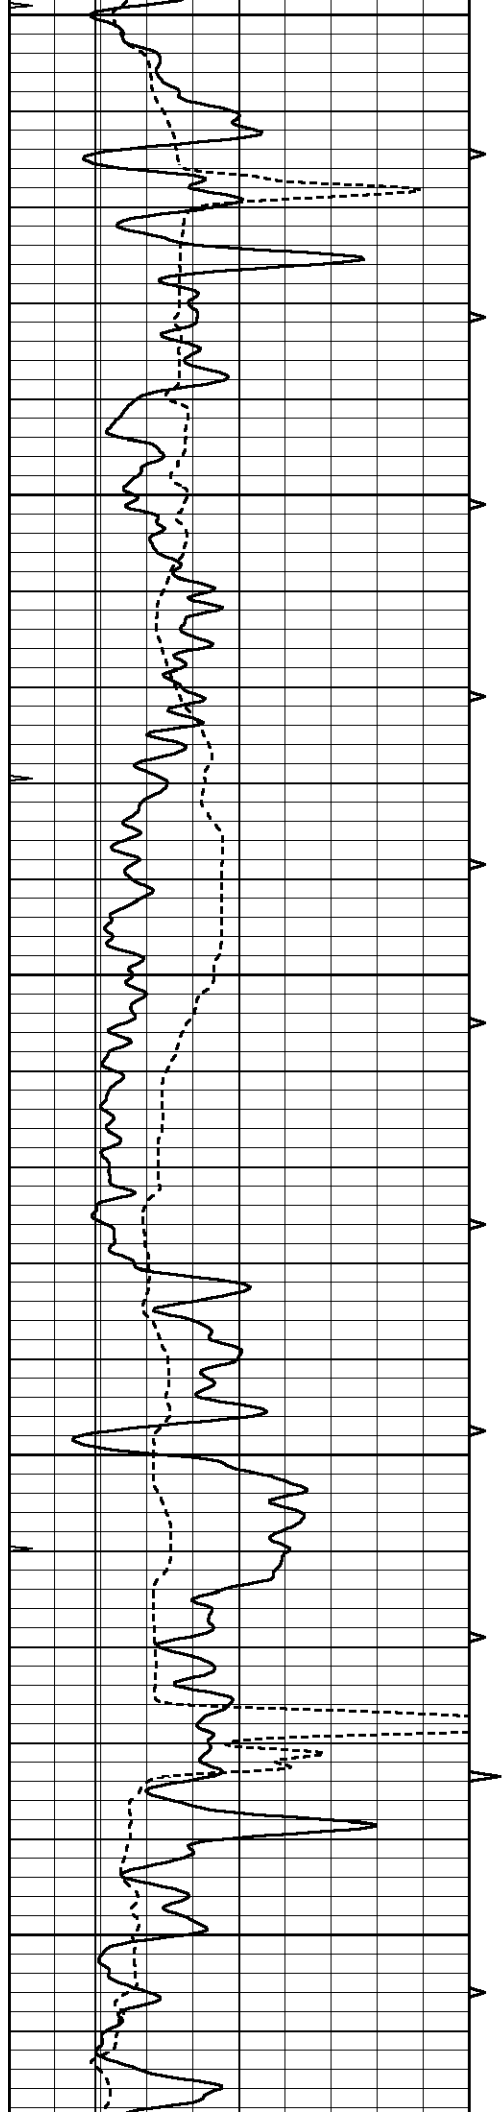

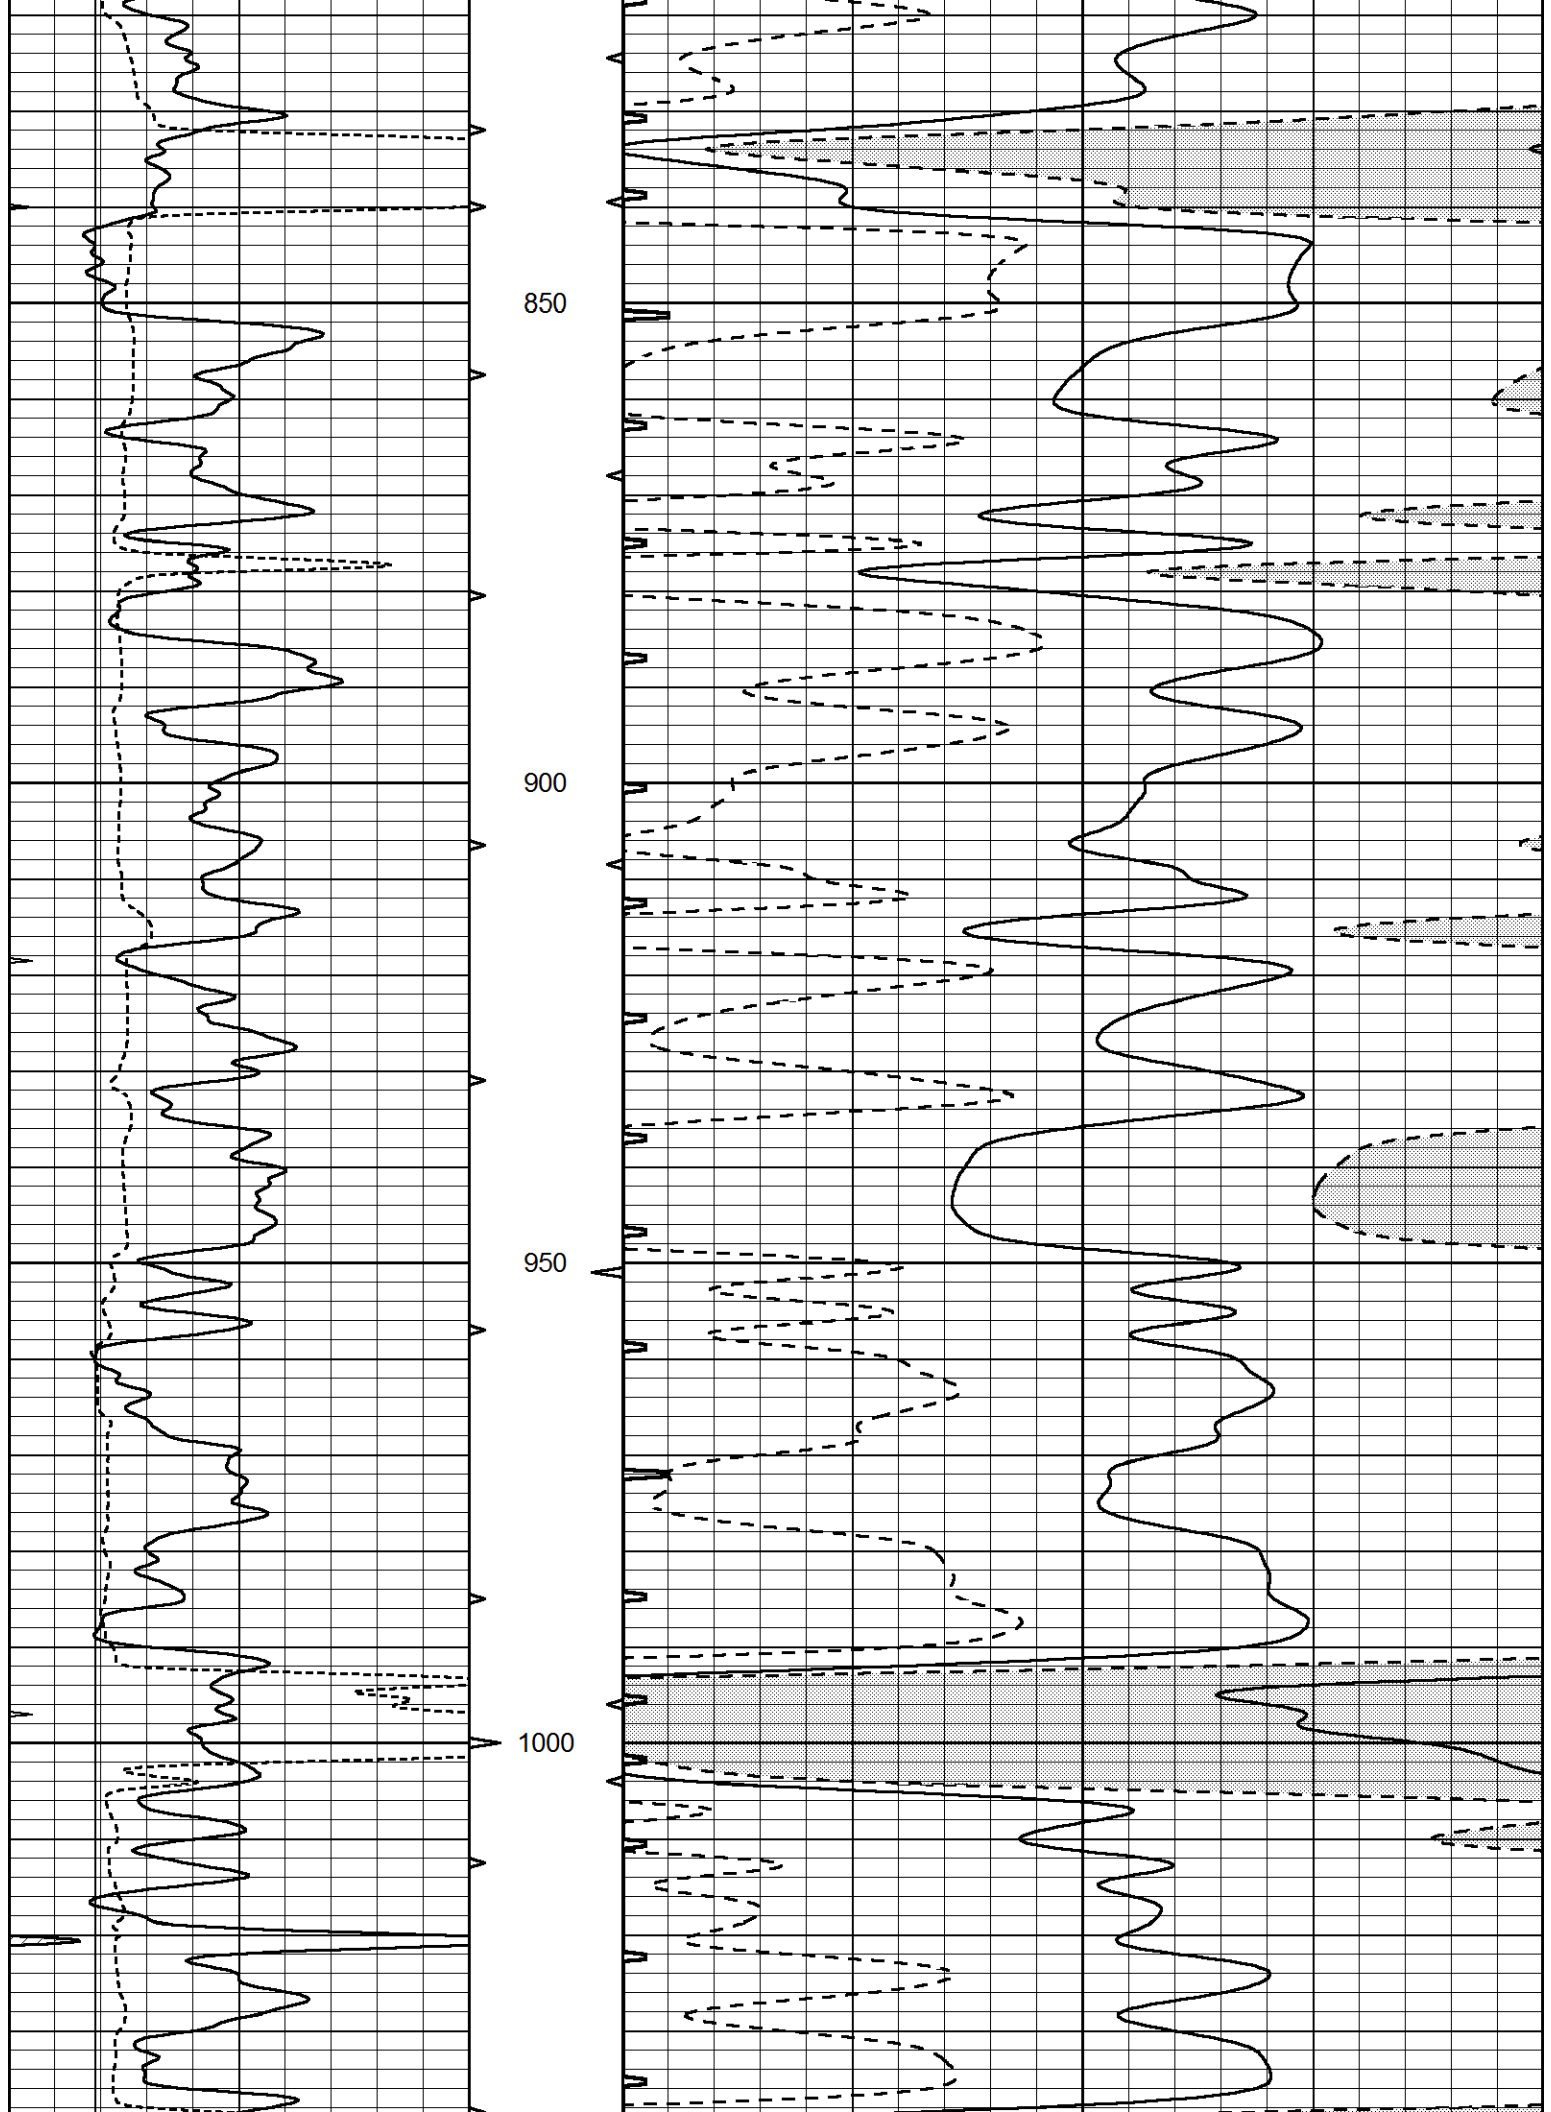

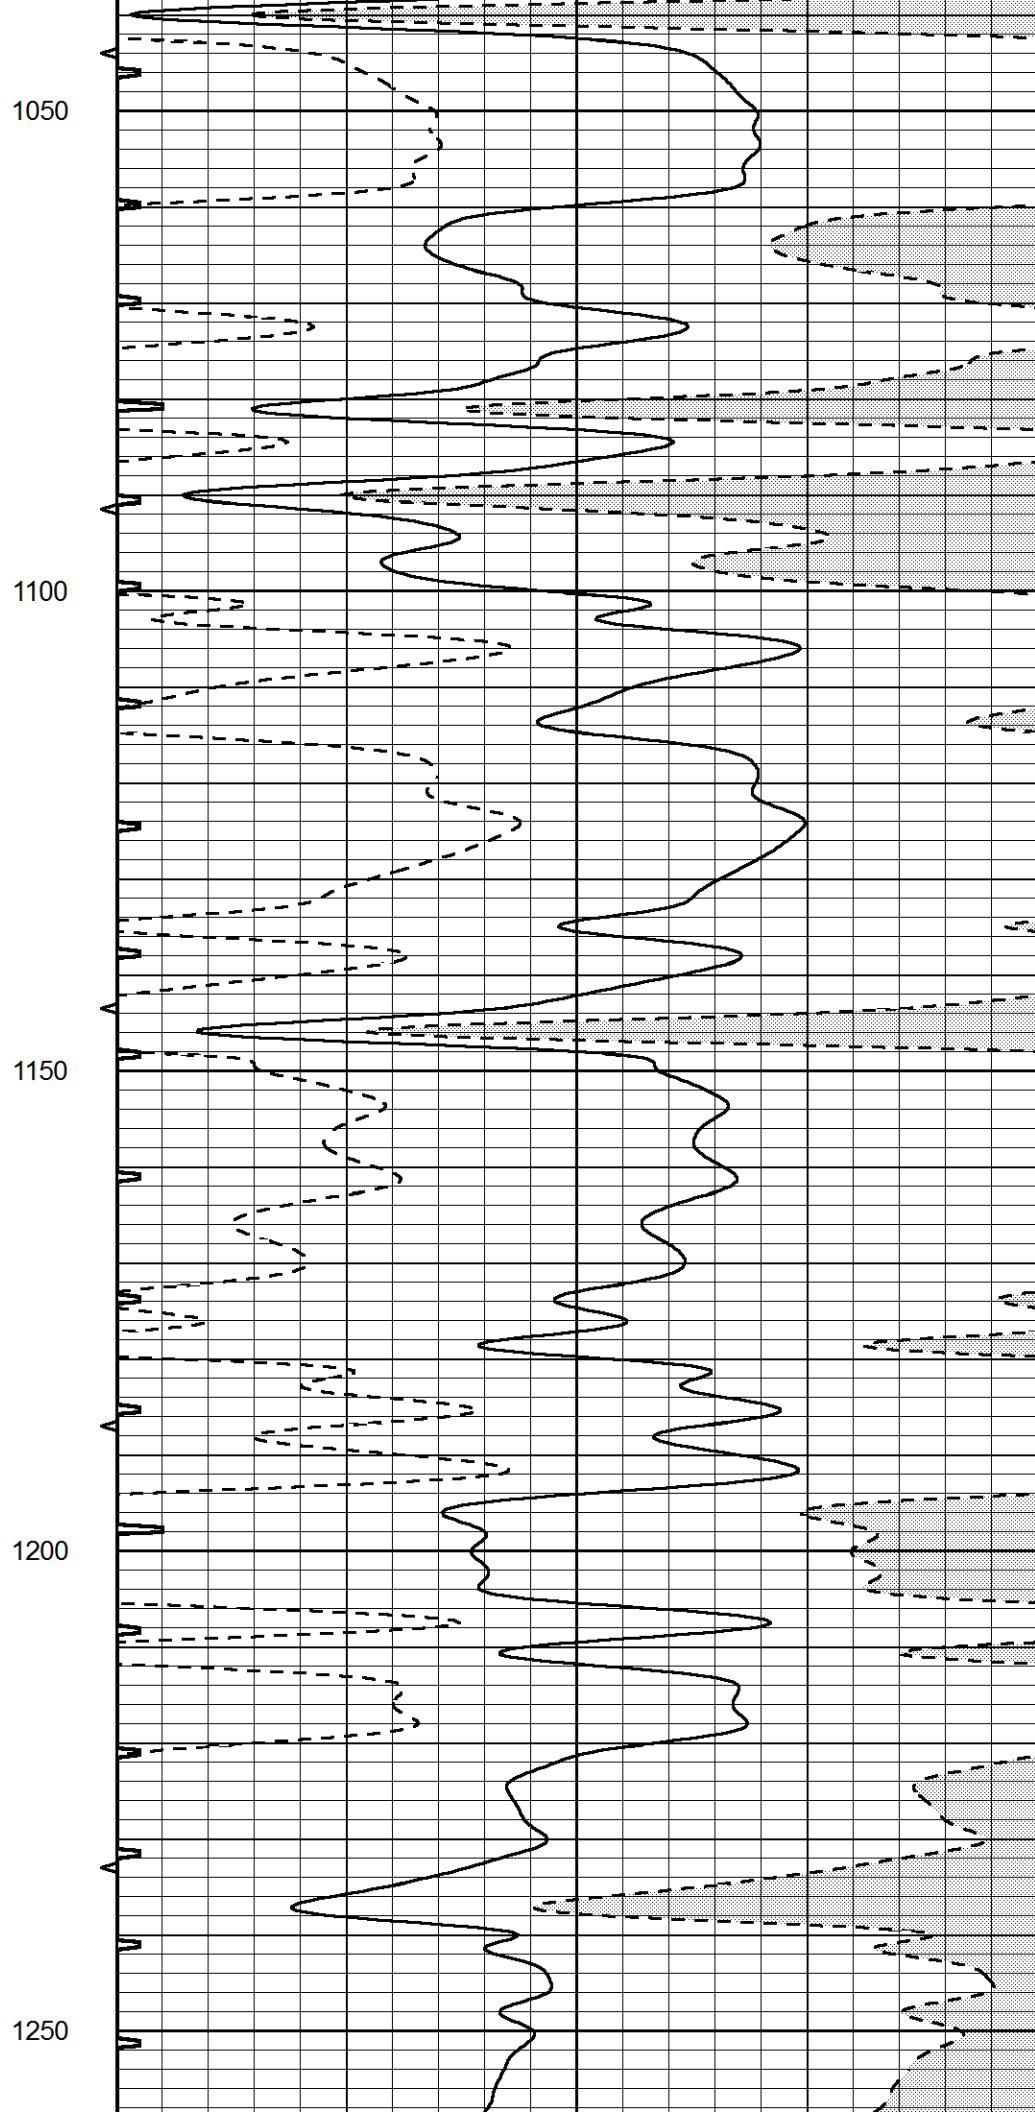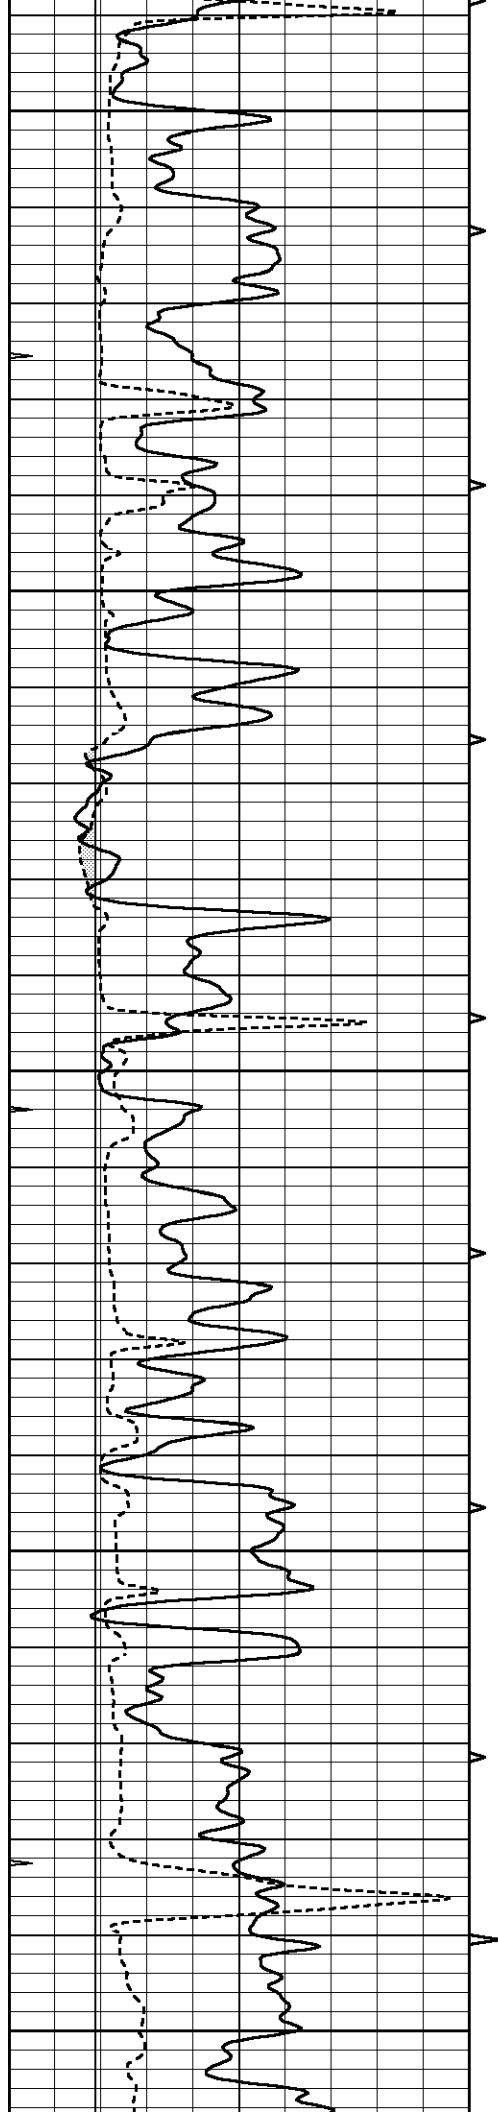

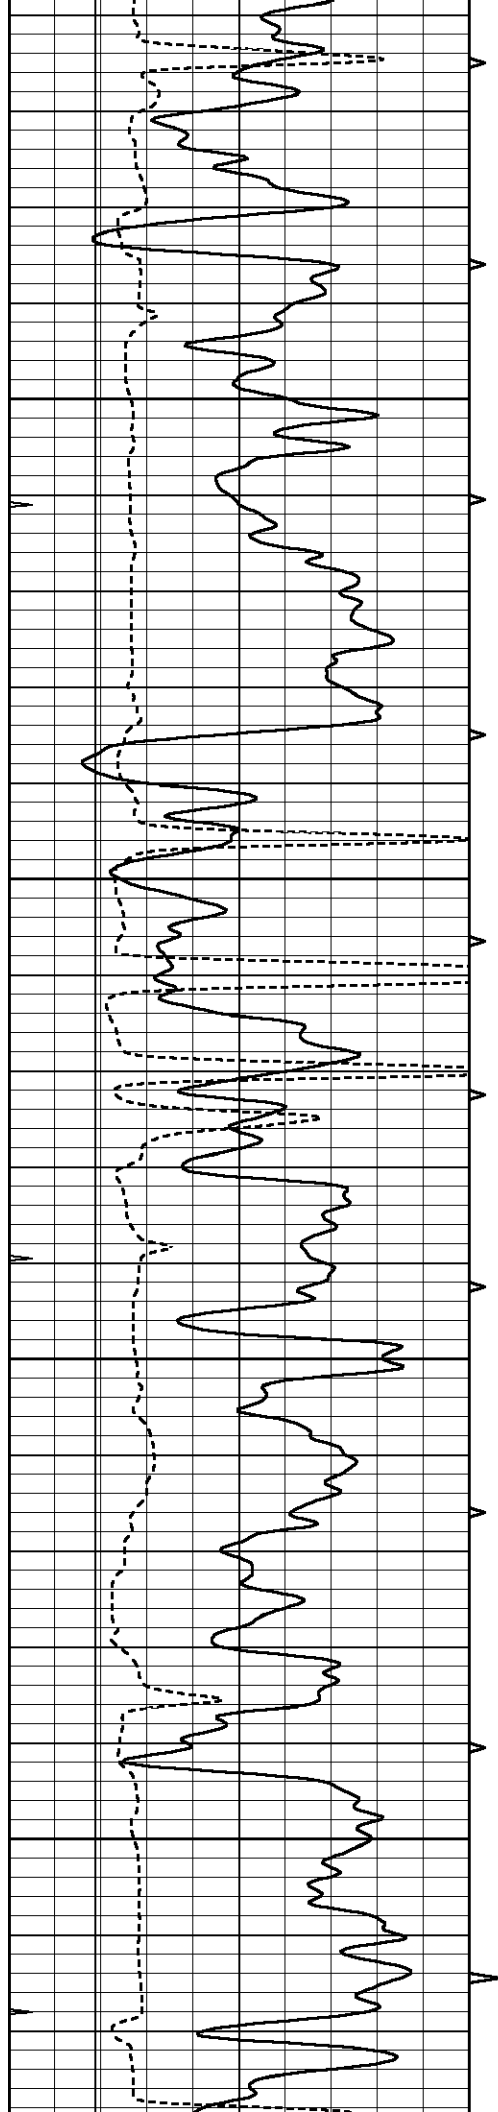



1300

1350

1400

1450

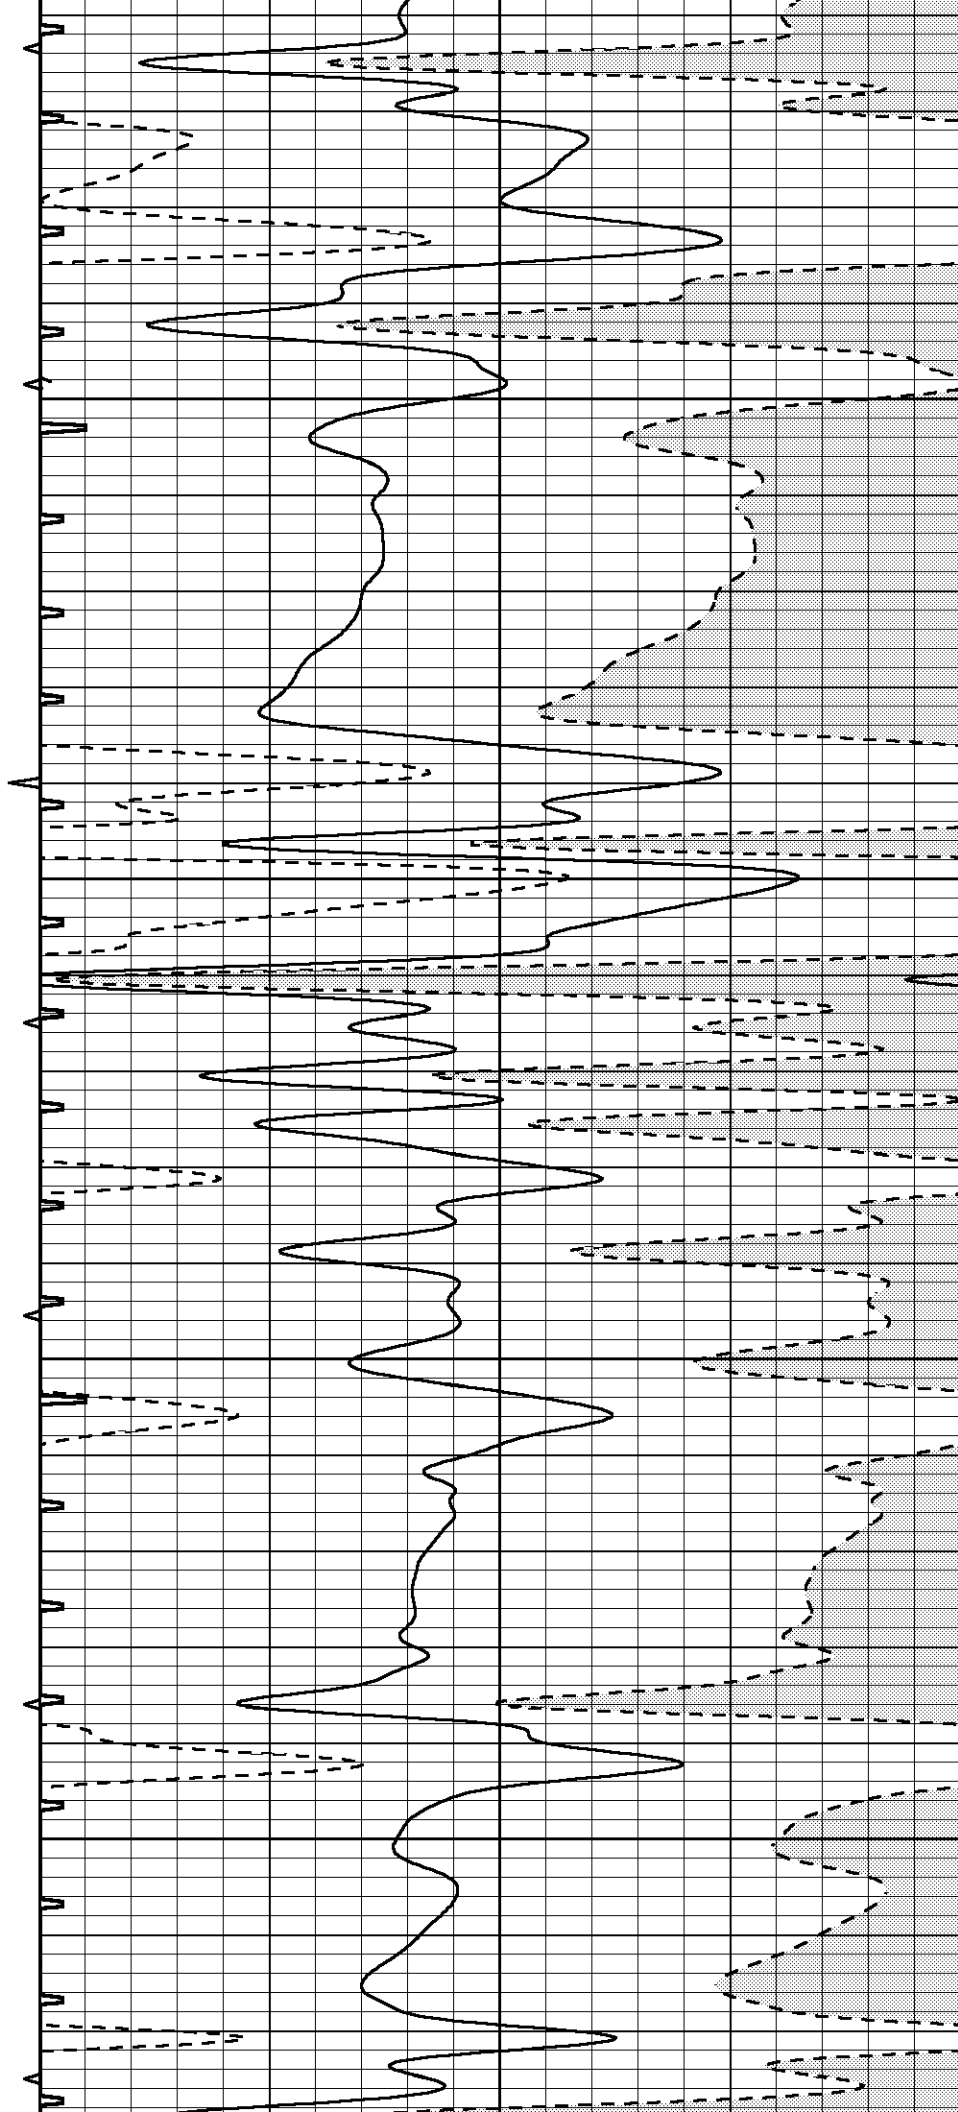

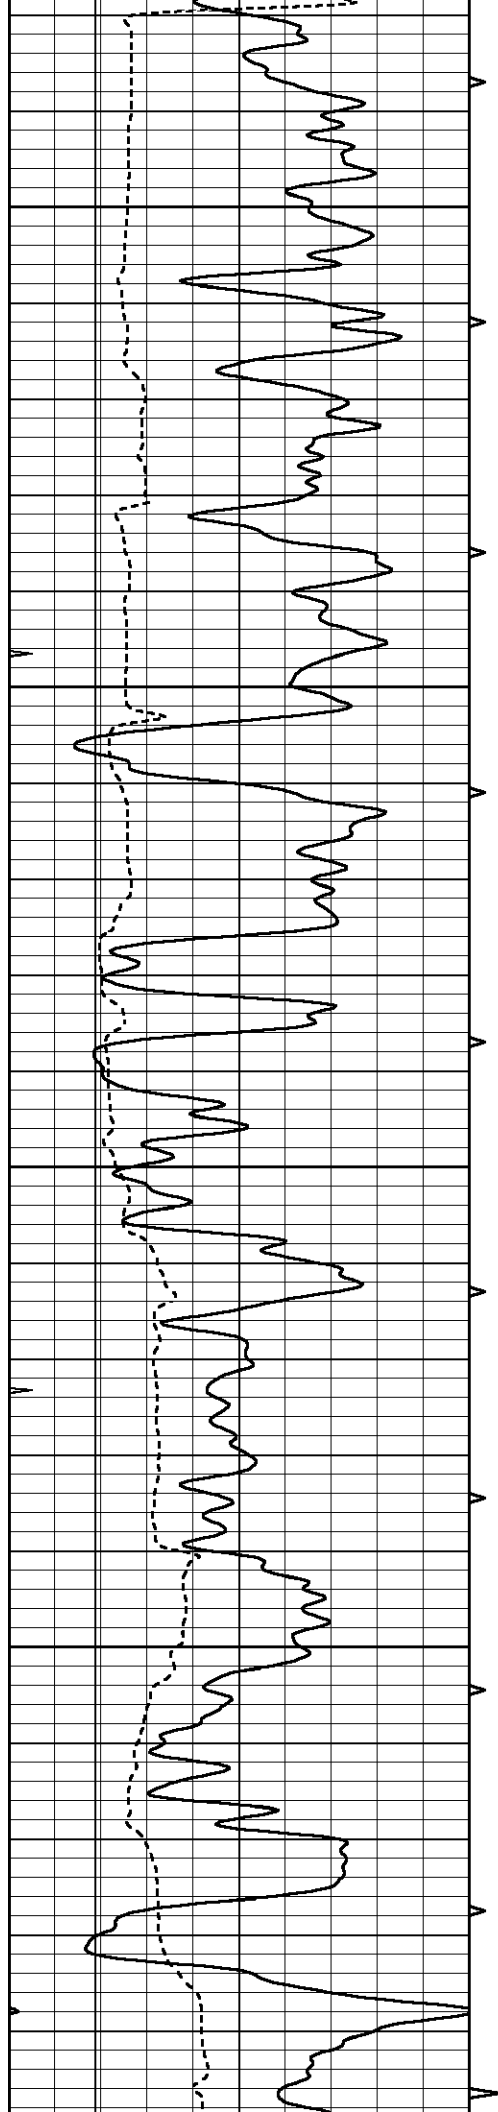




1500


1550



1600


1650

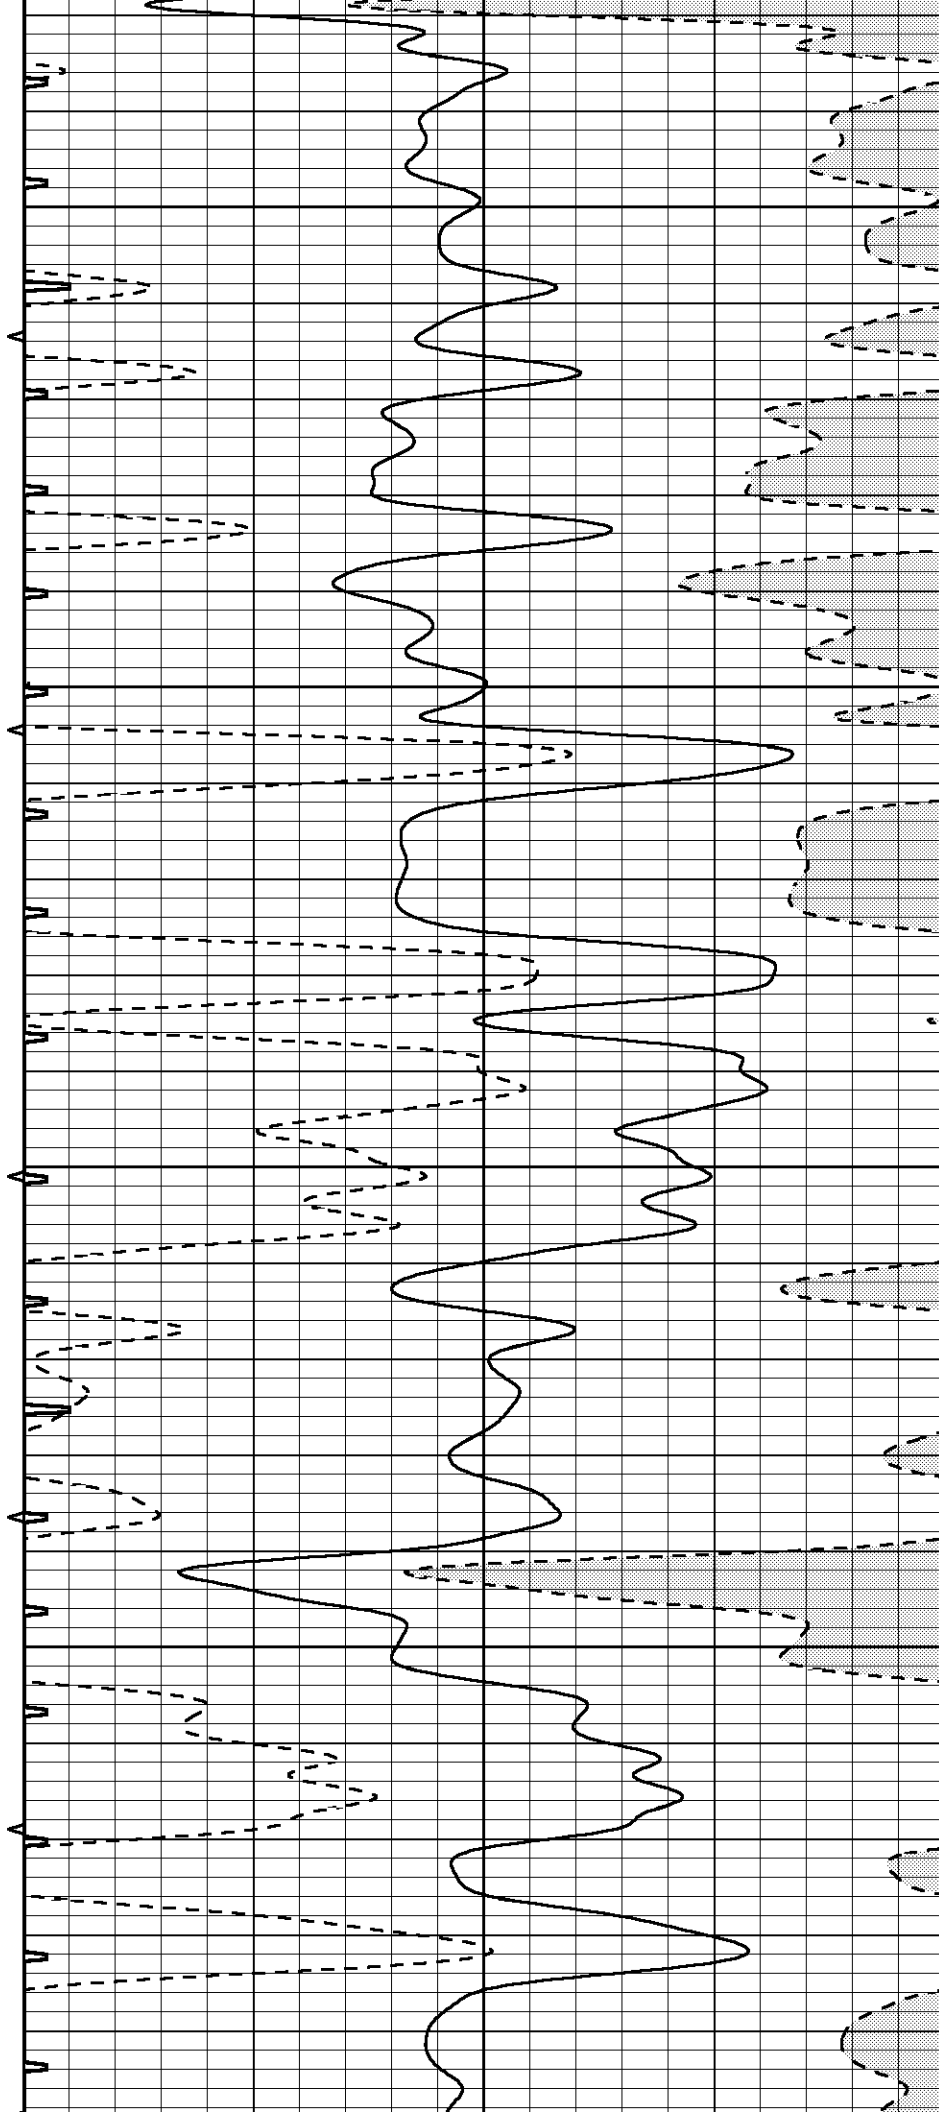

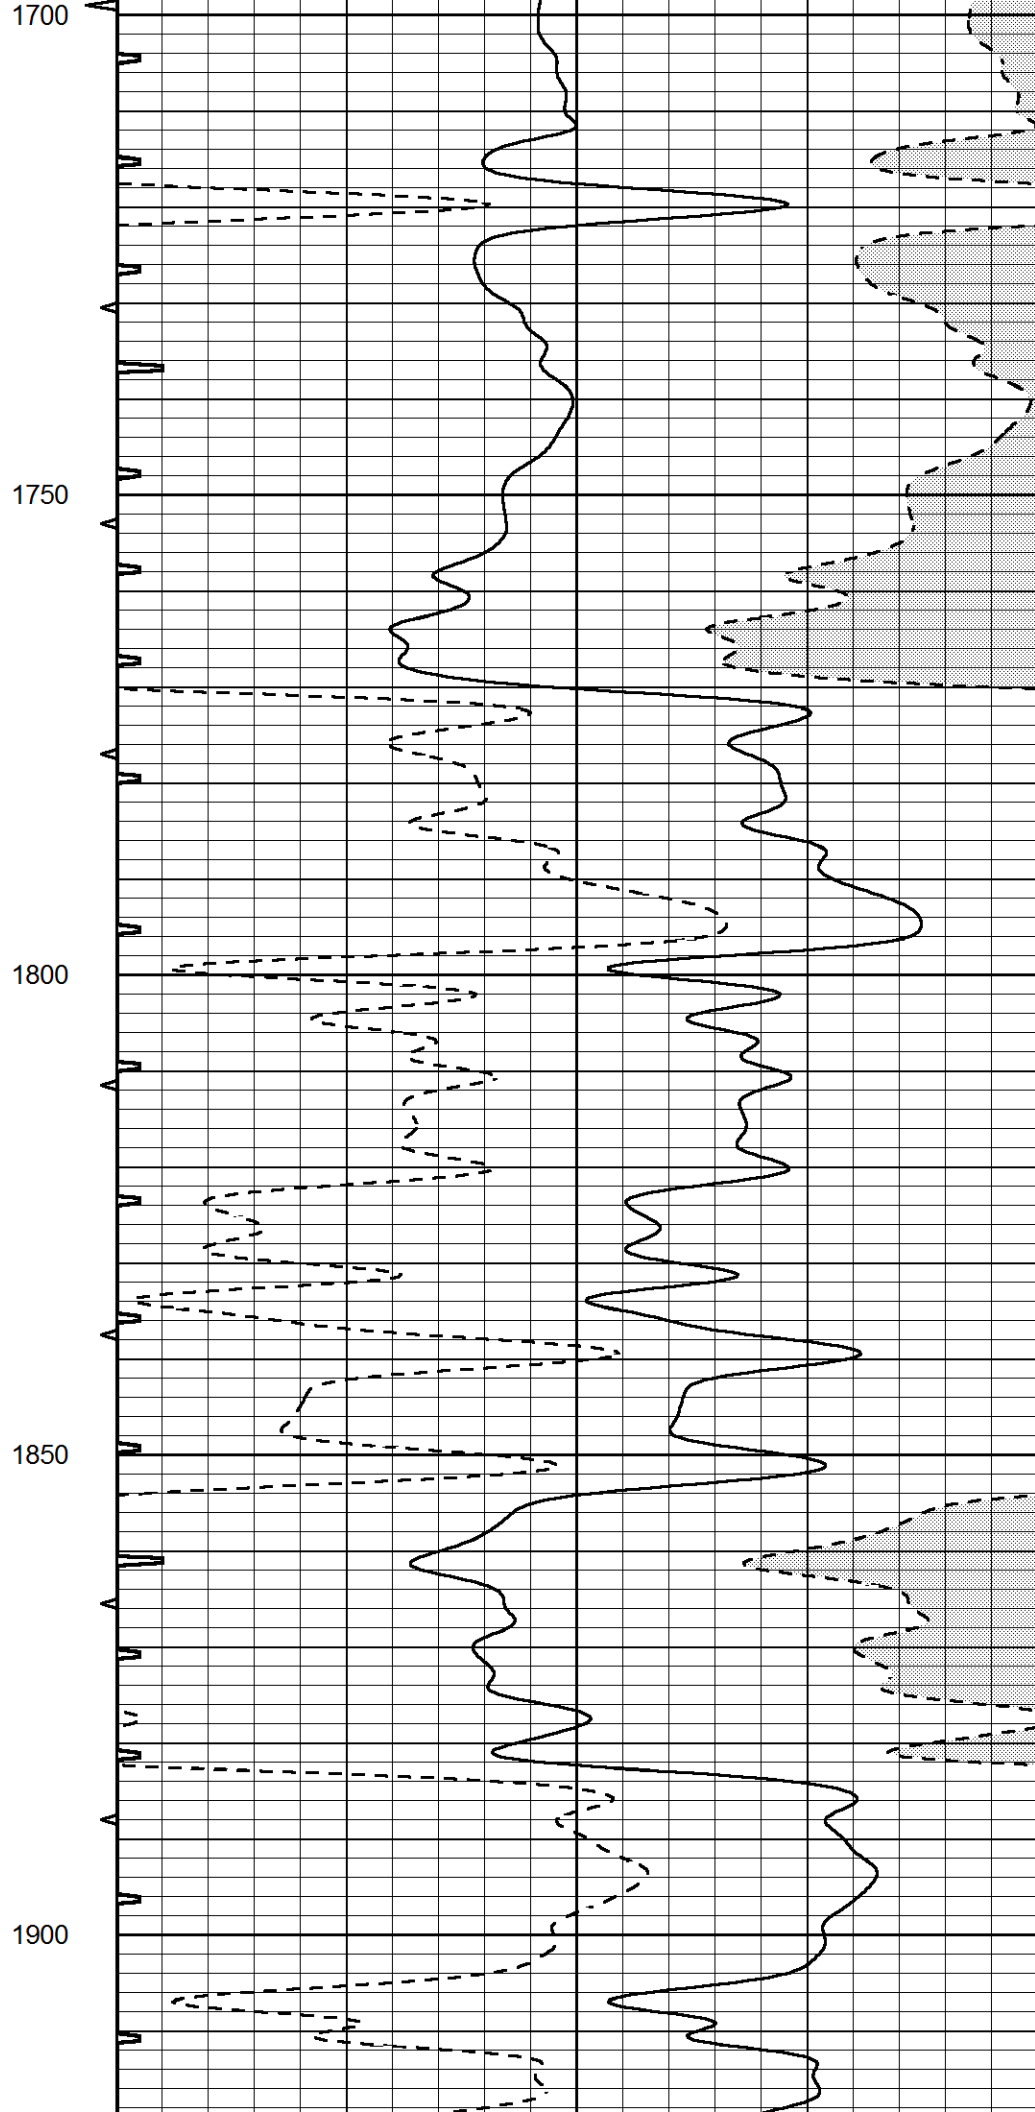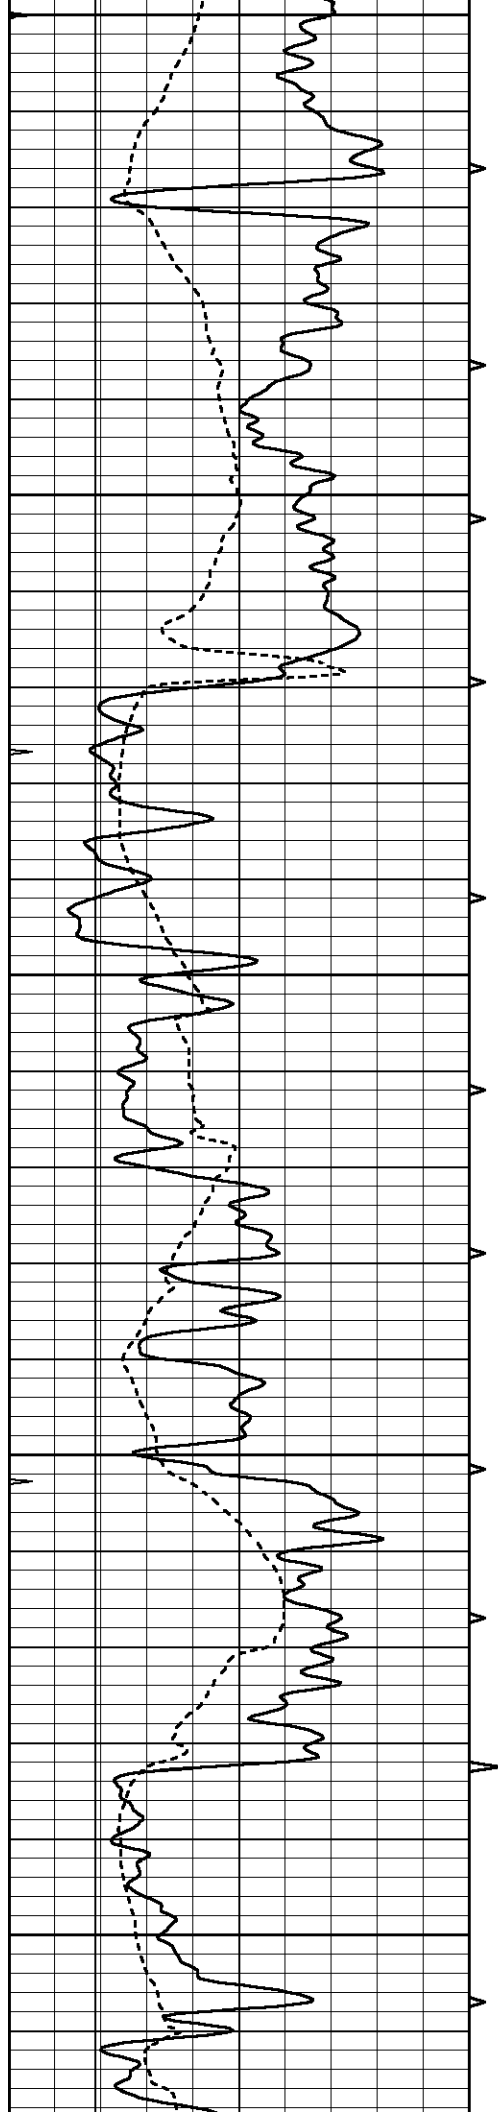

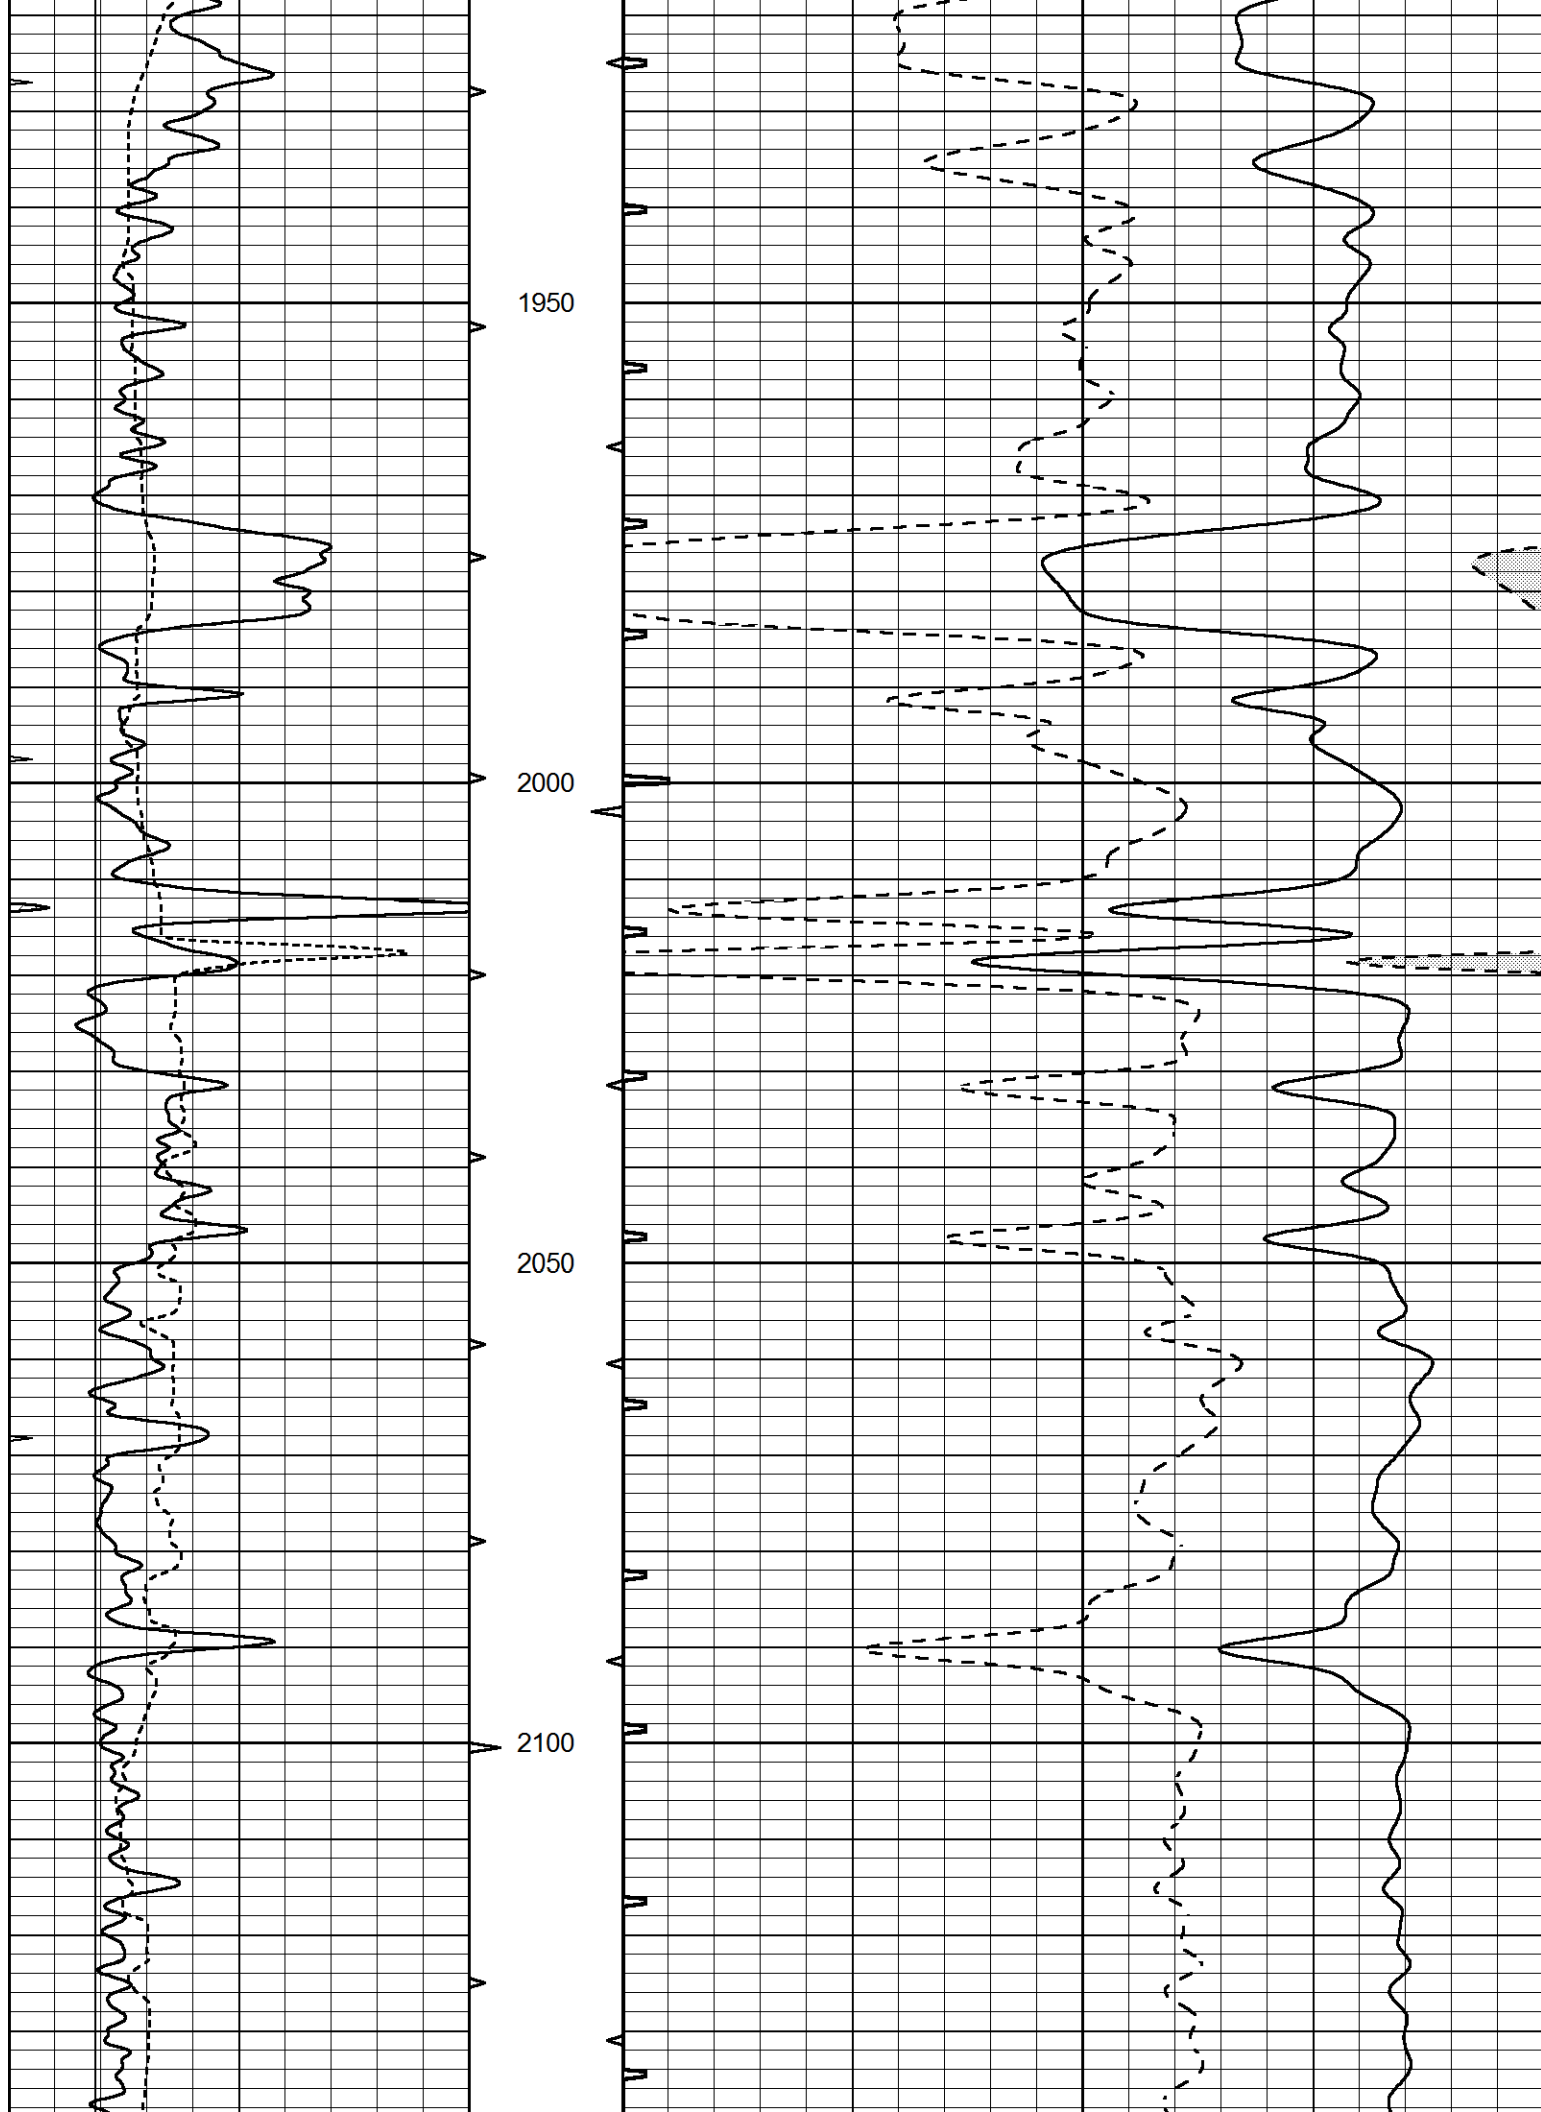

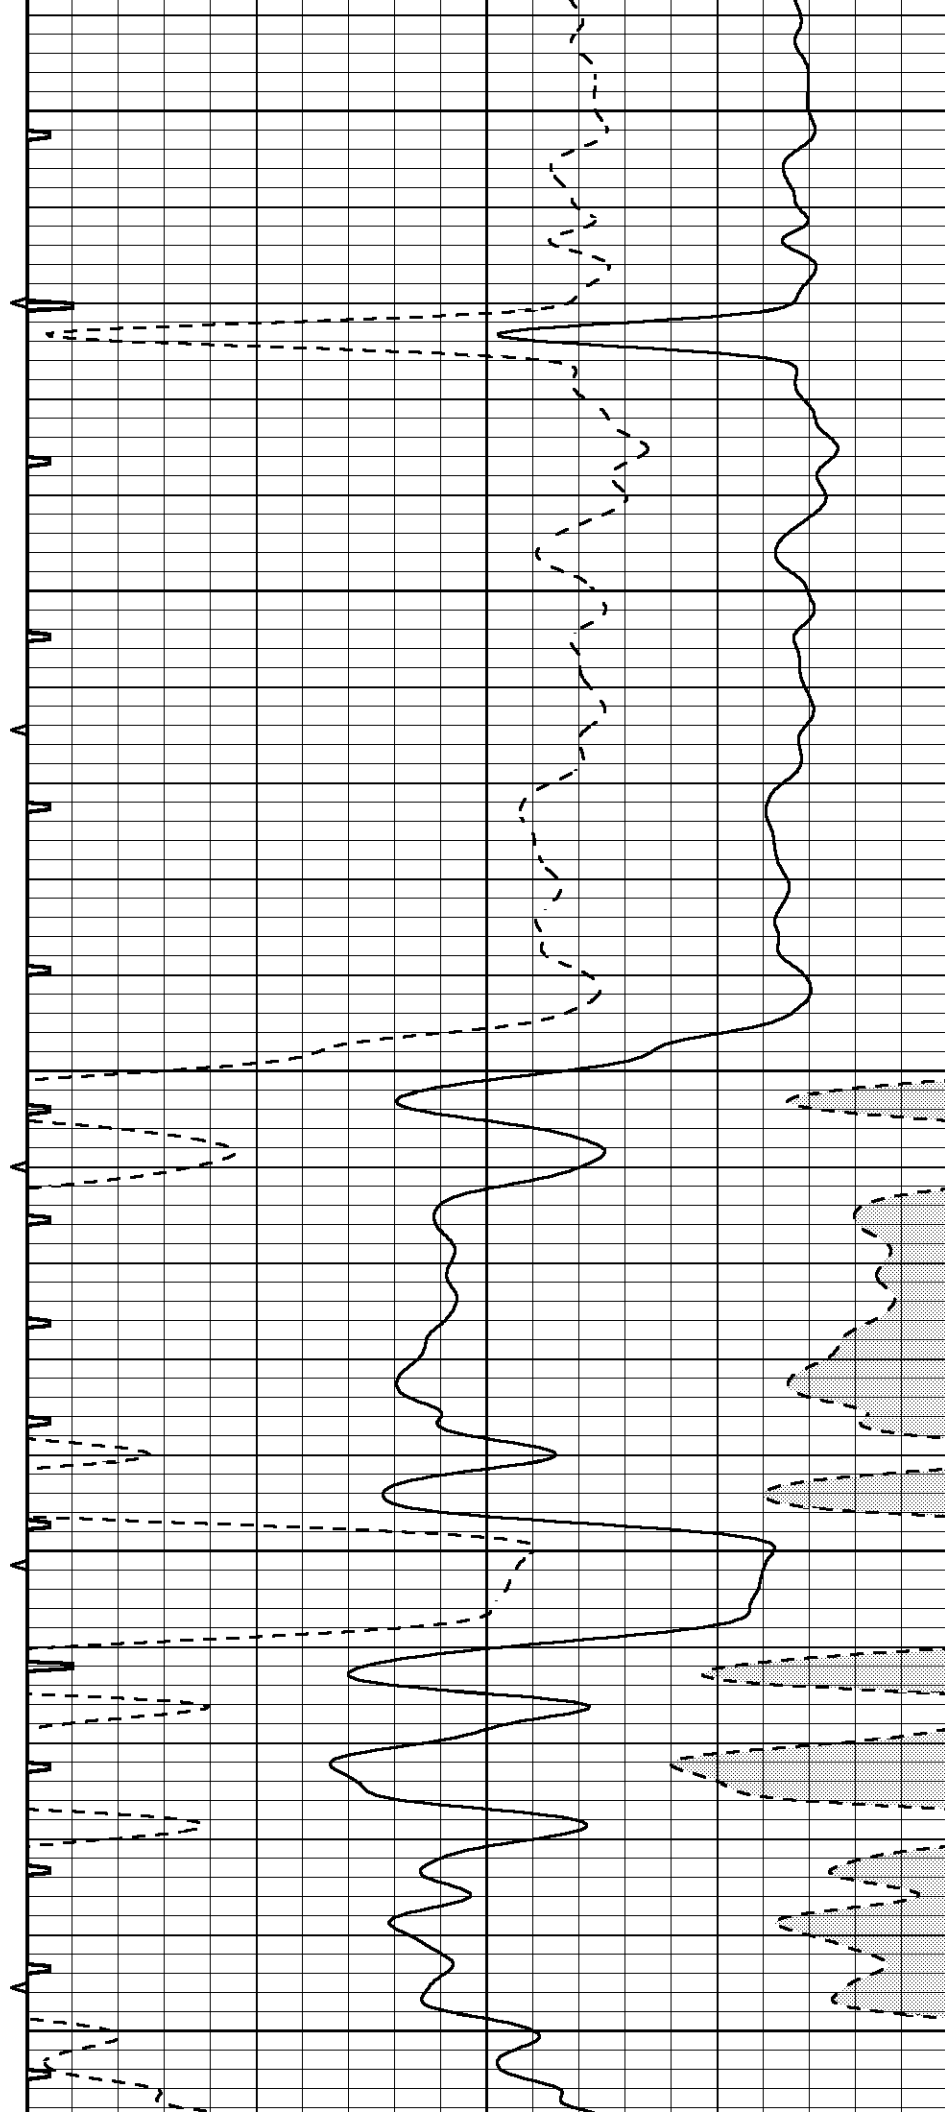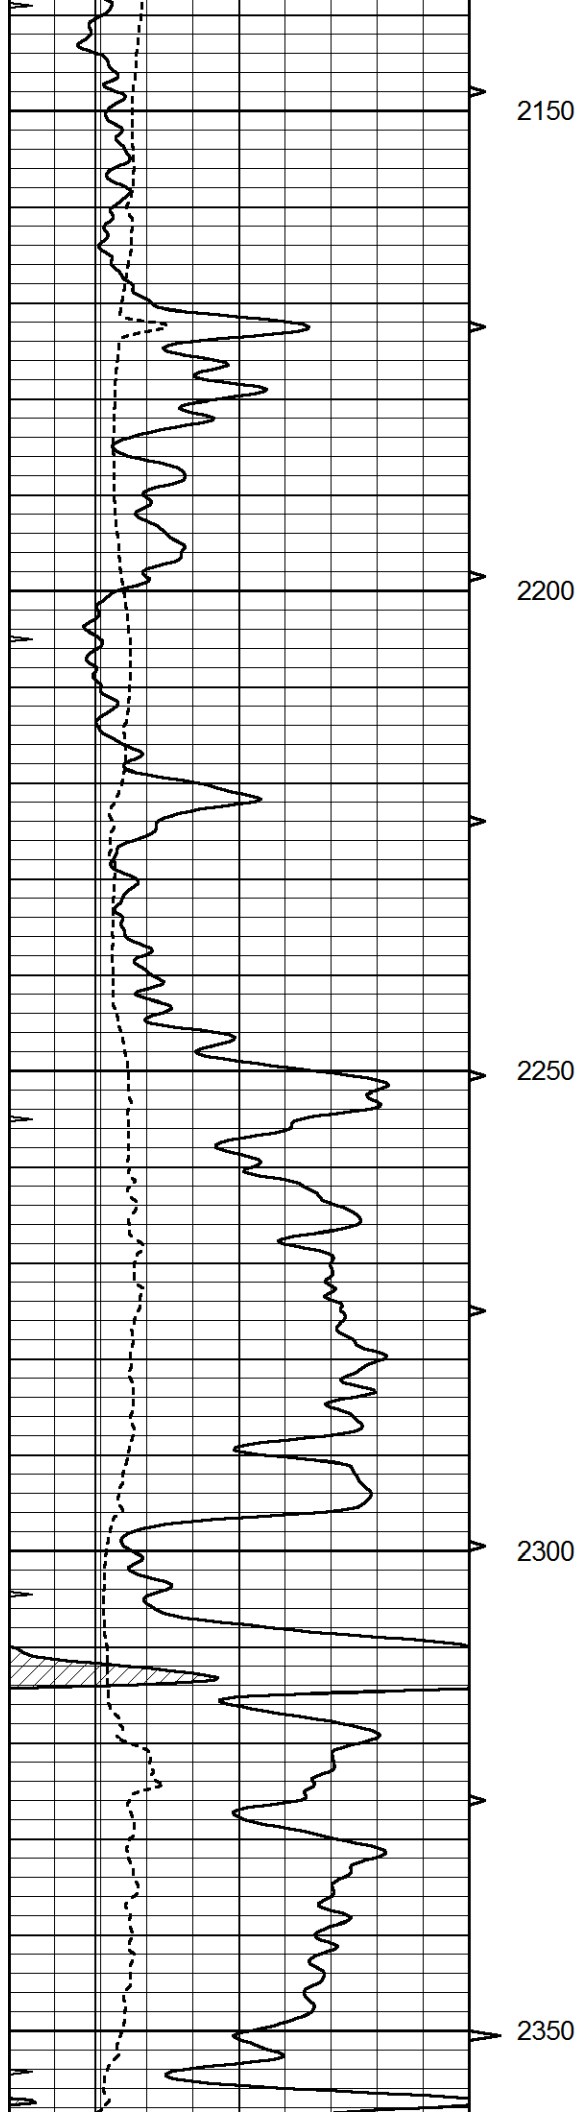

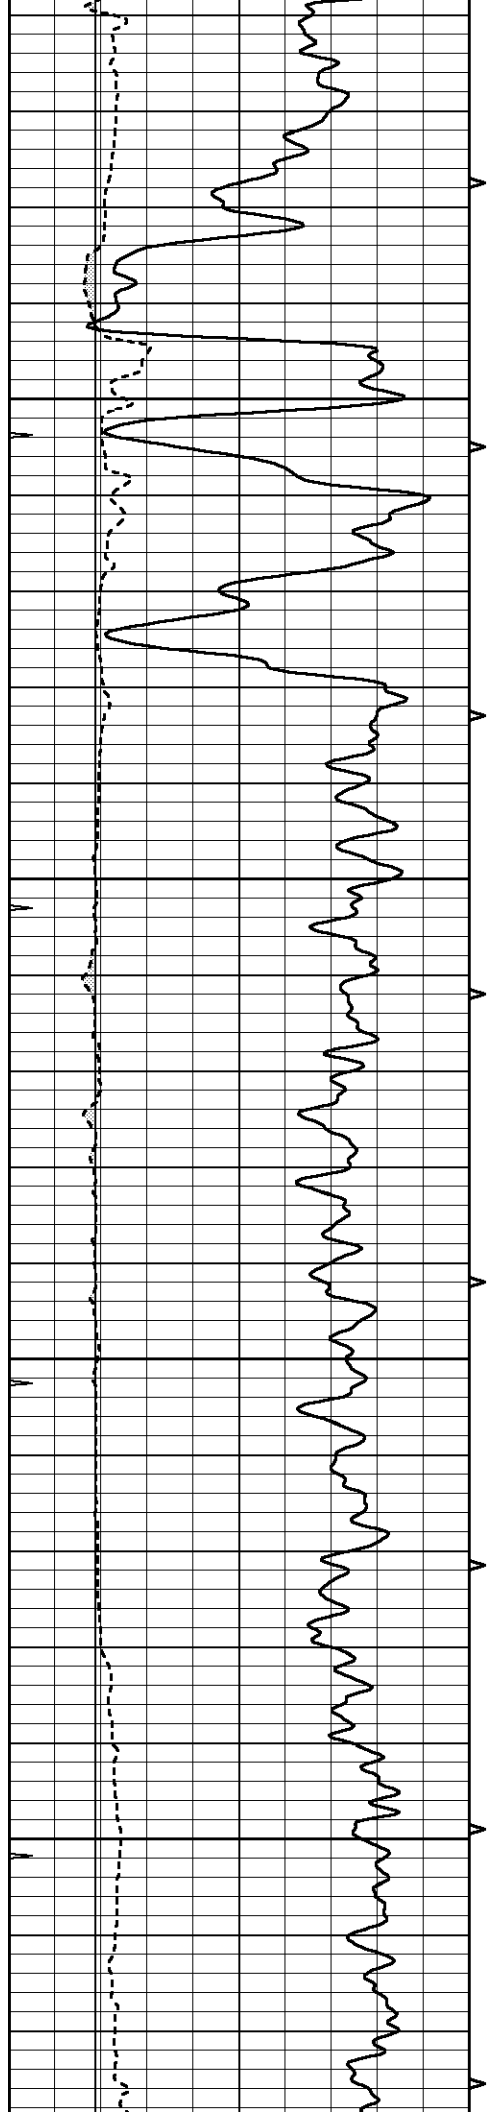


2400


2450


2500

2550

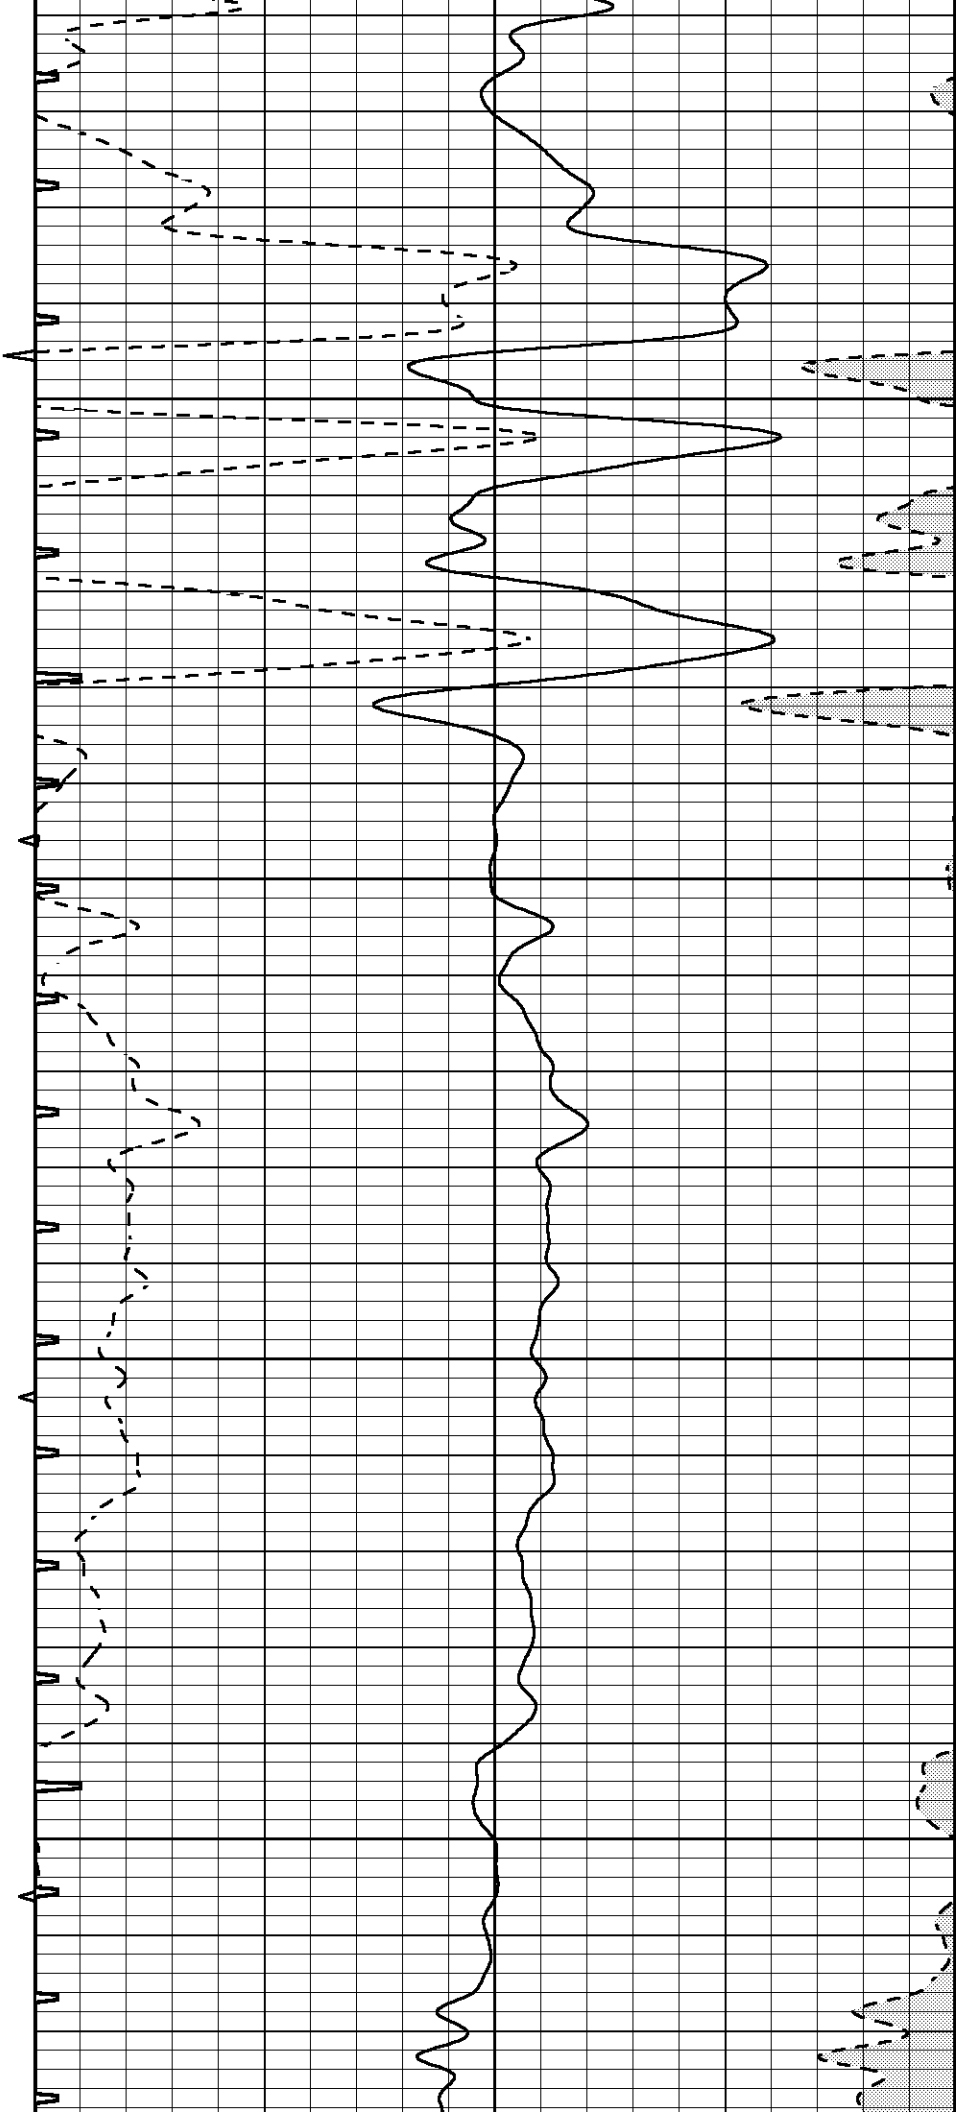



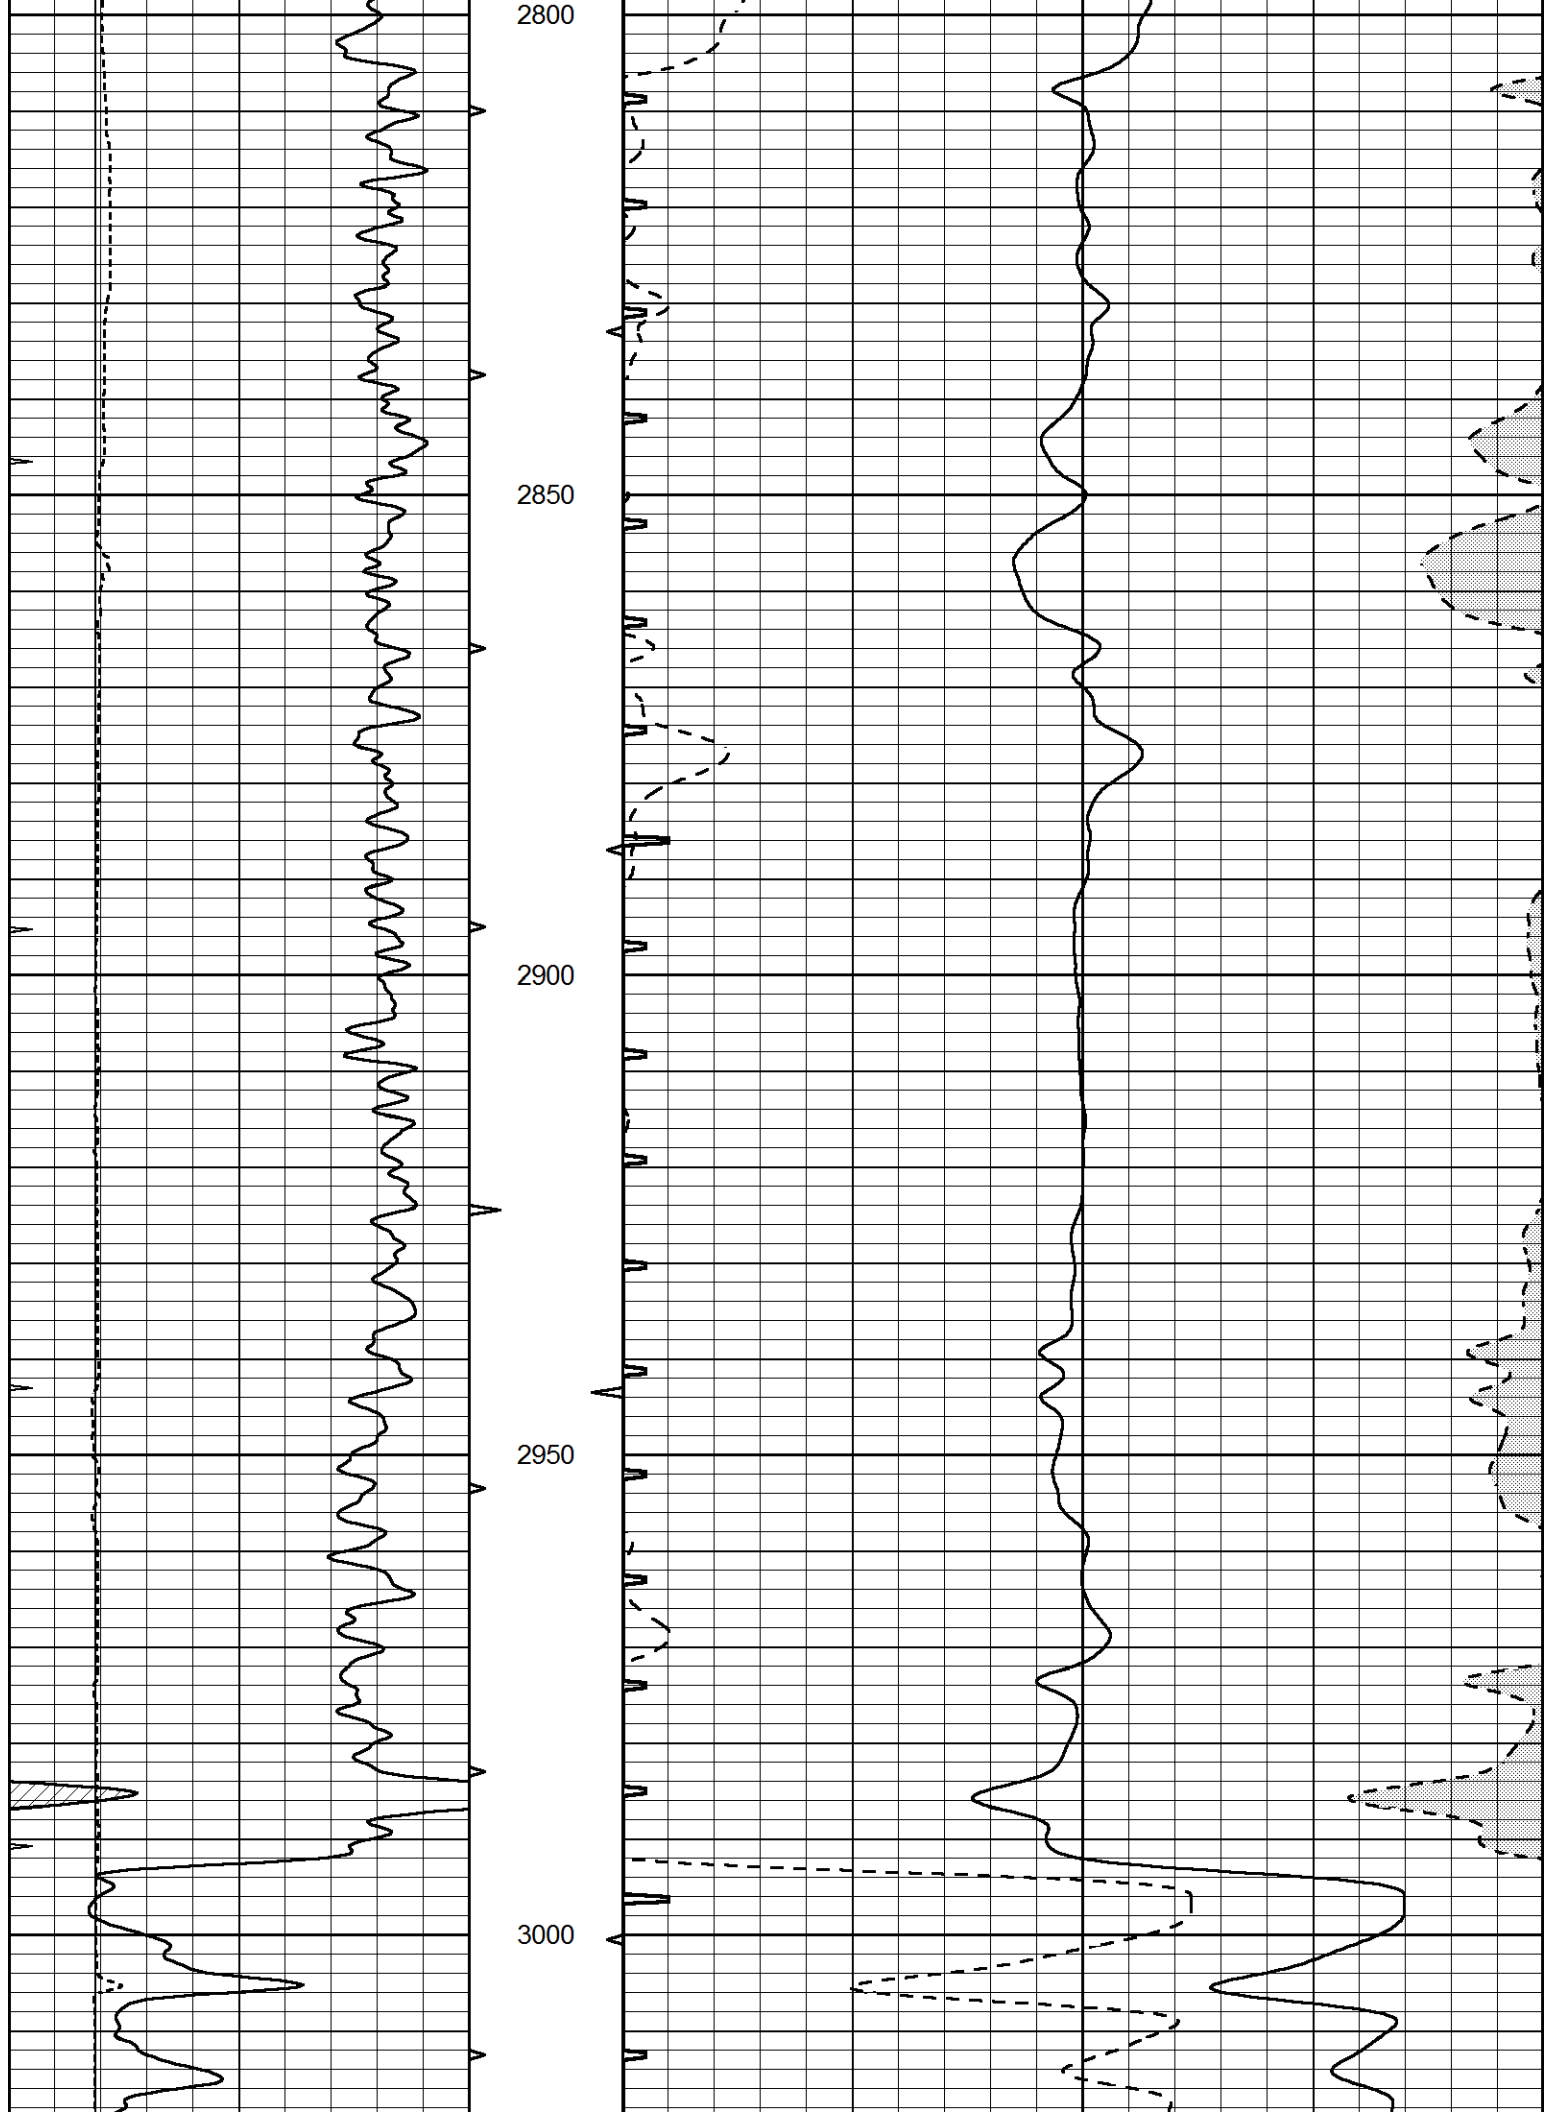

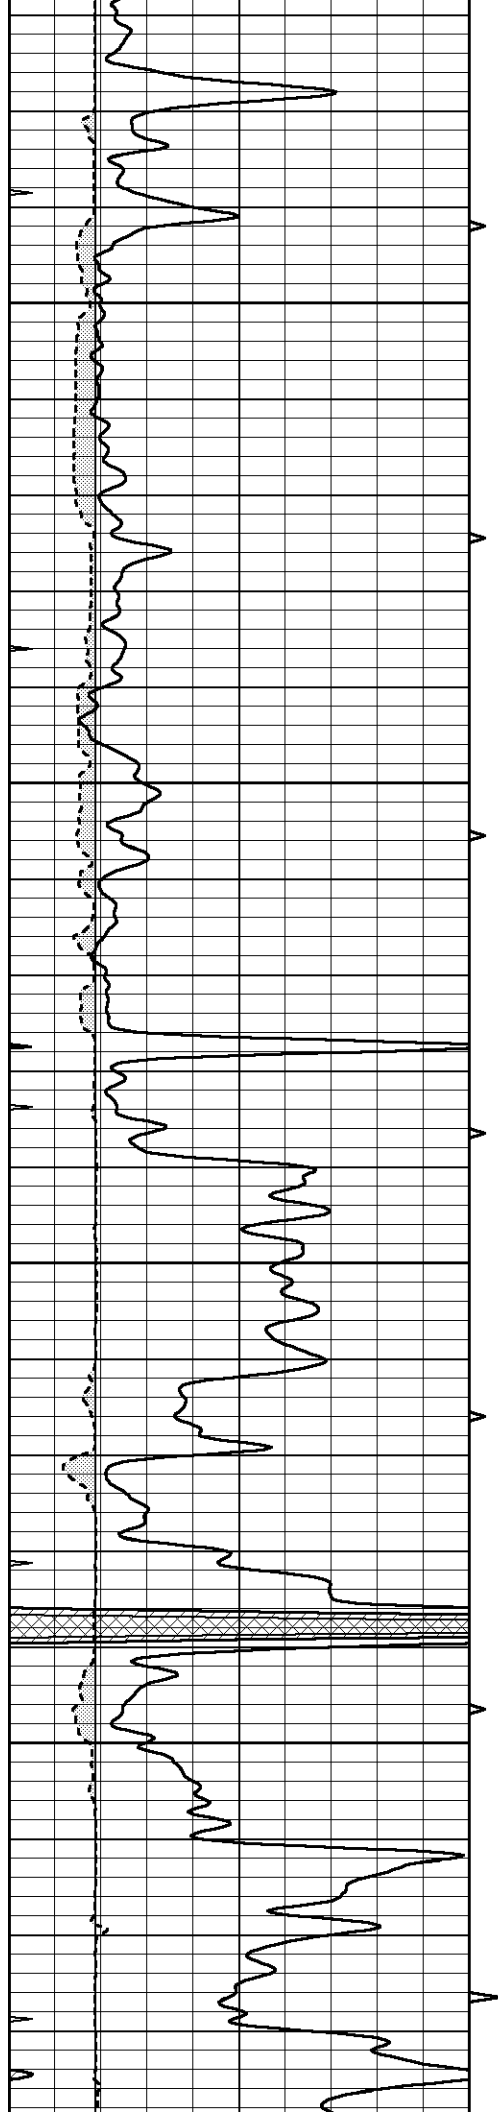



3050

3100

3150

3200

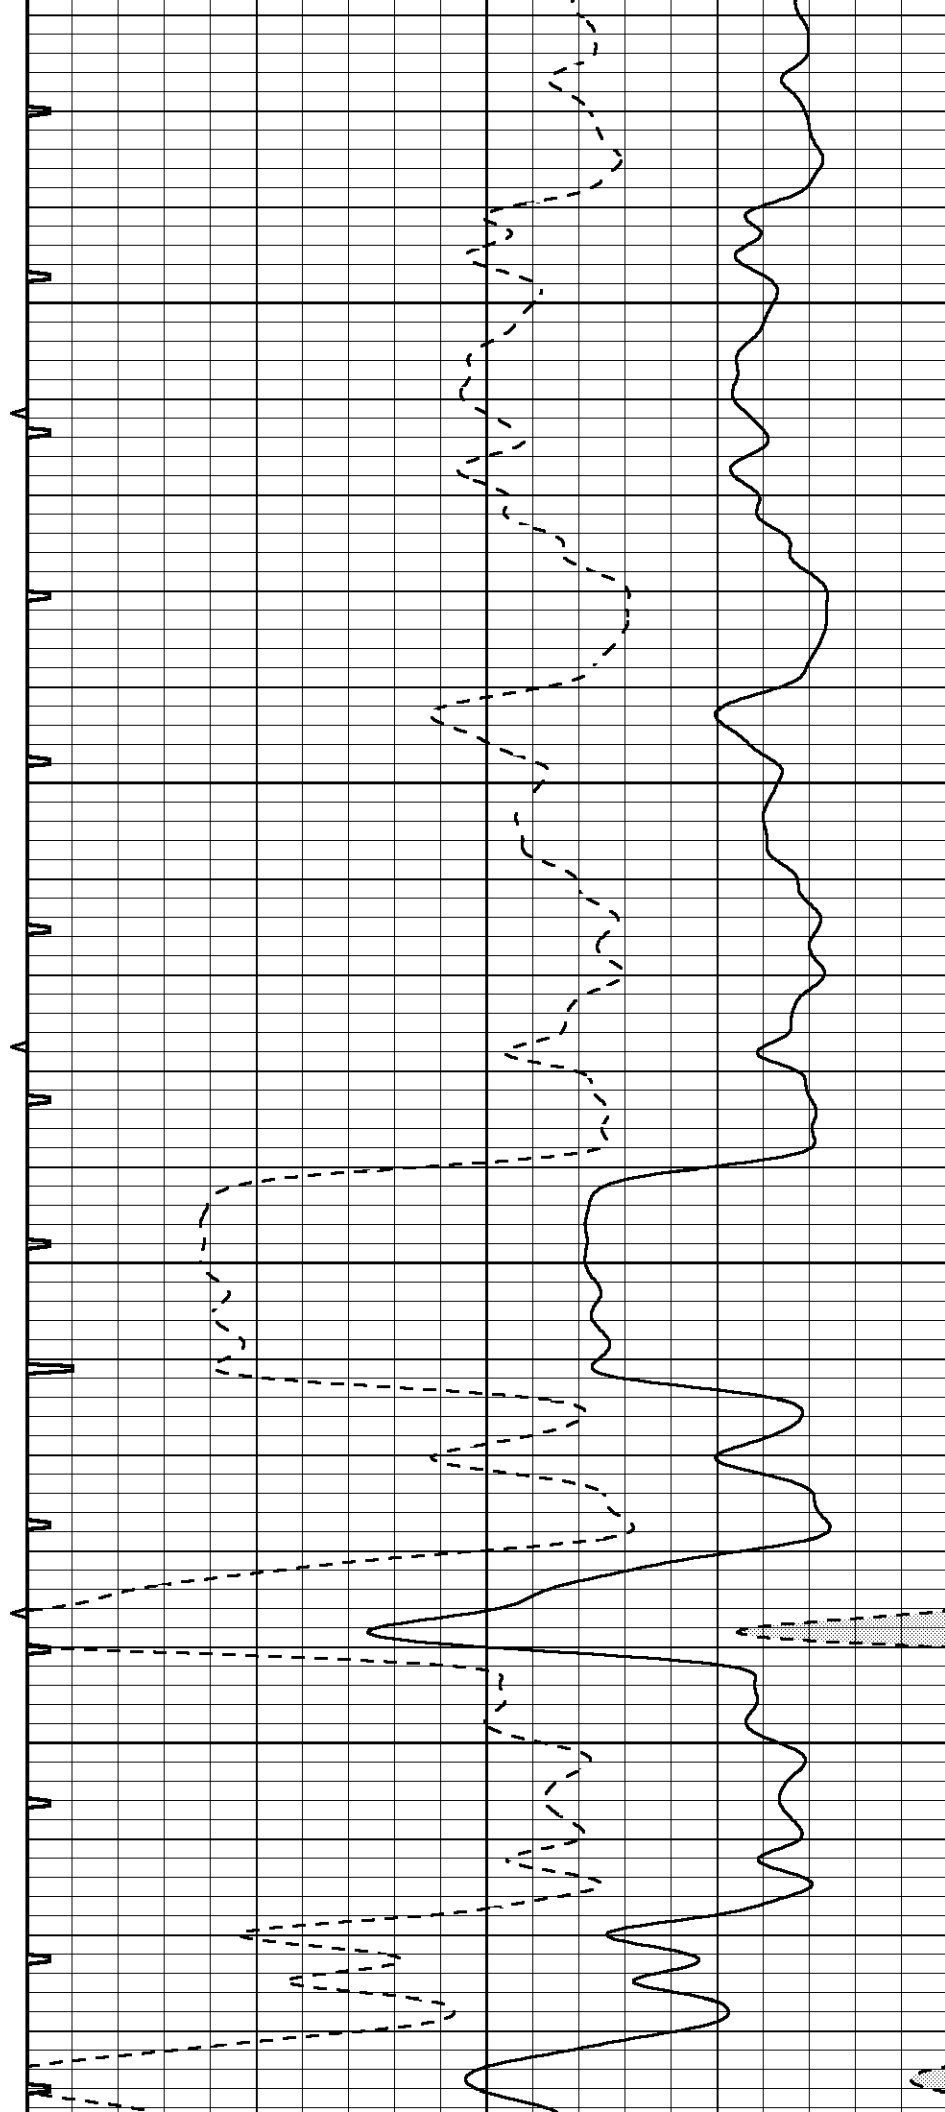

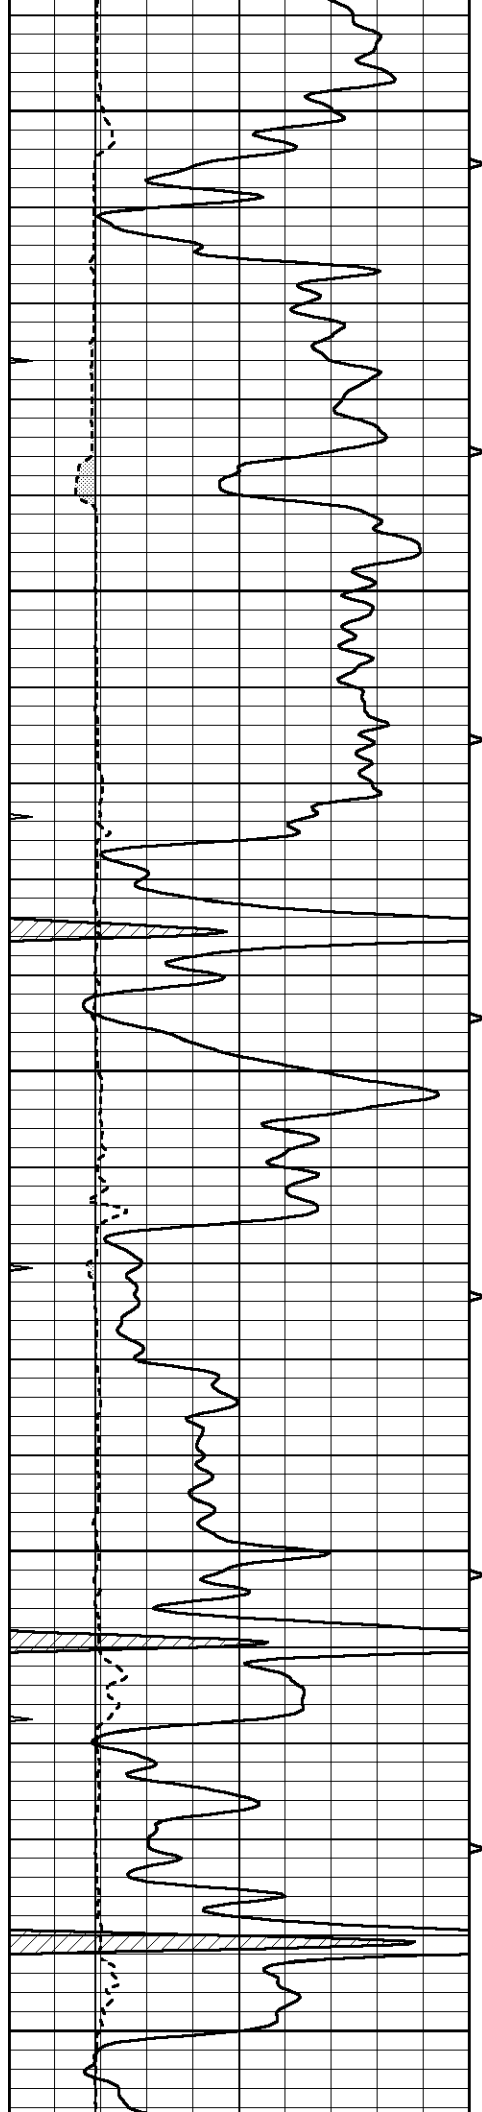


3250


3300

3350

3400

3450

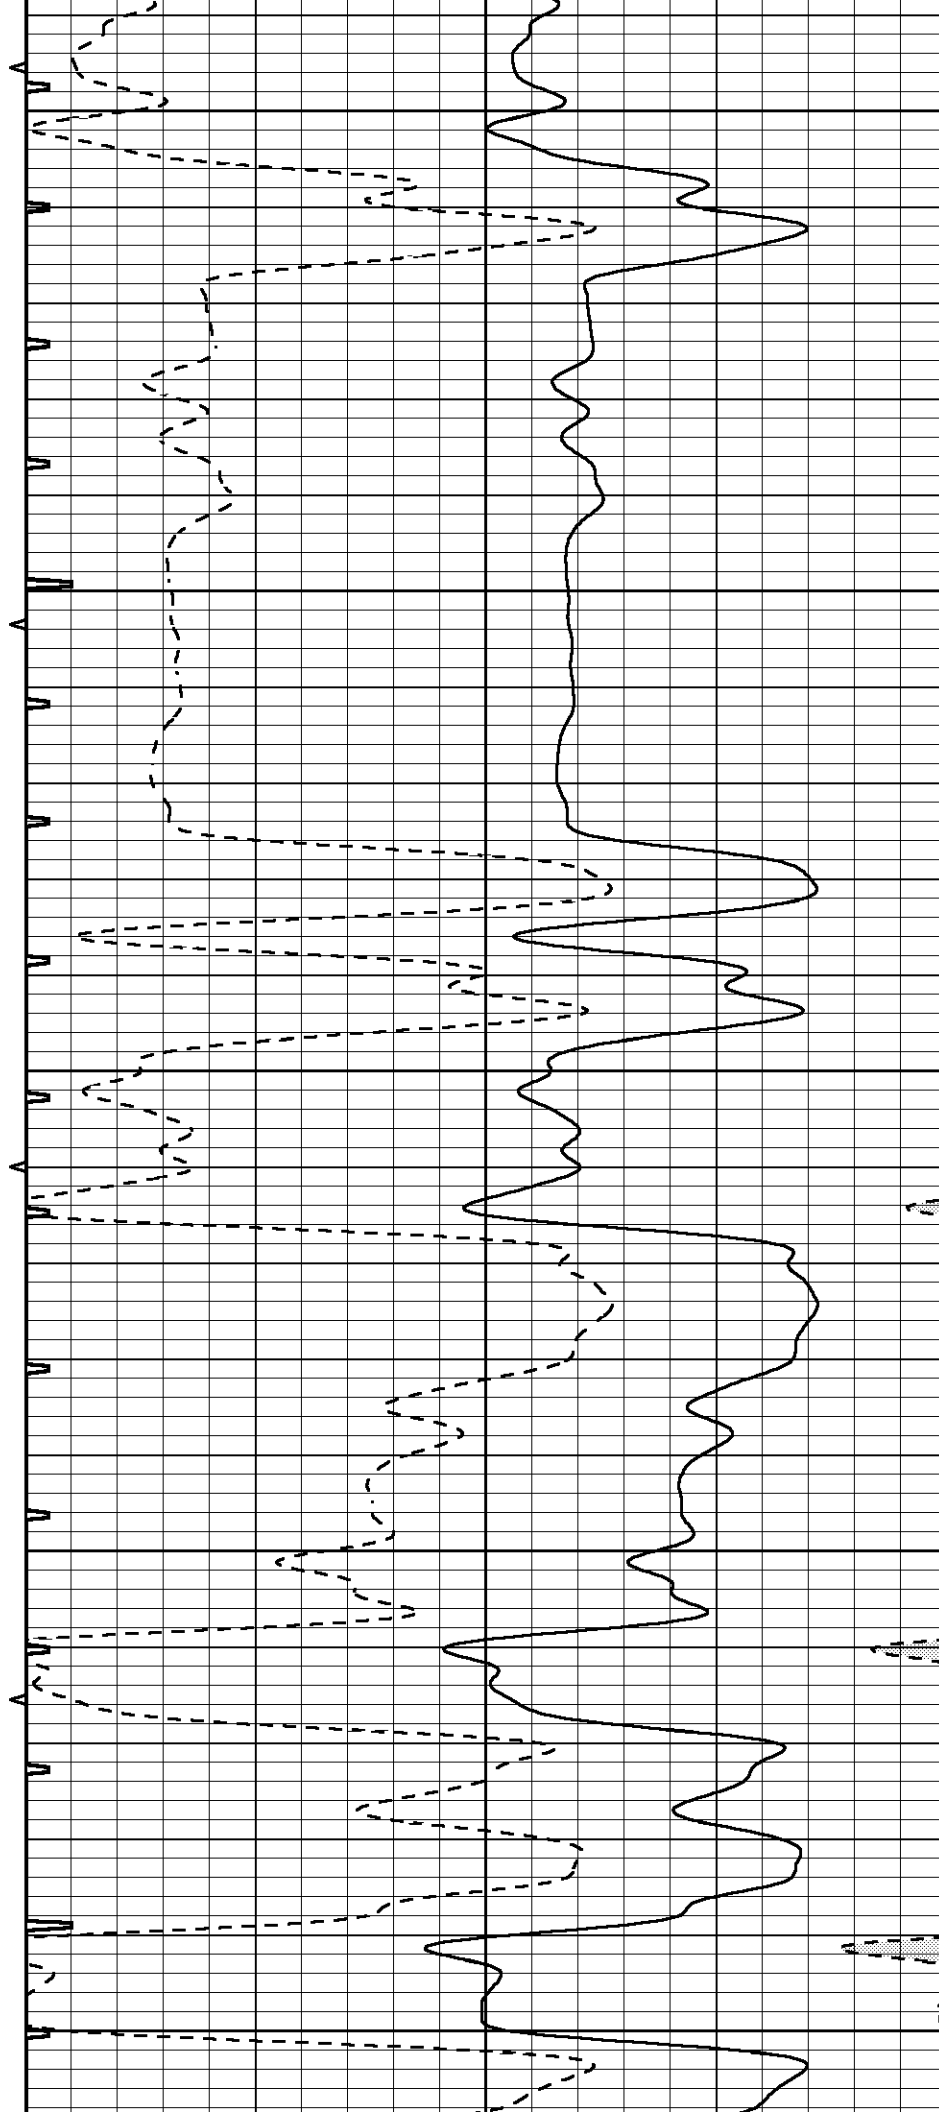

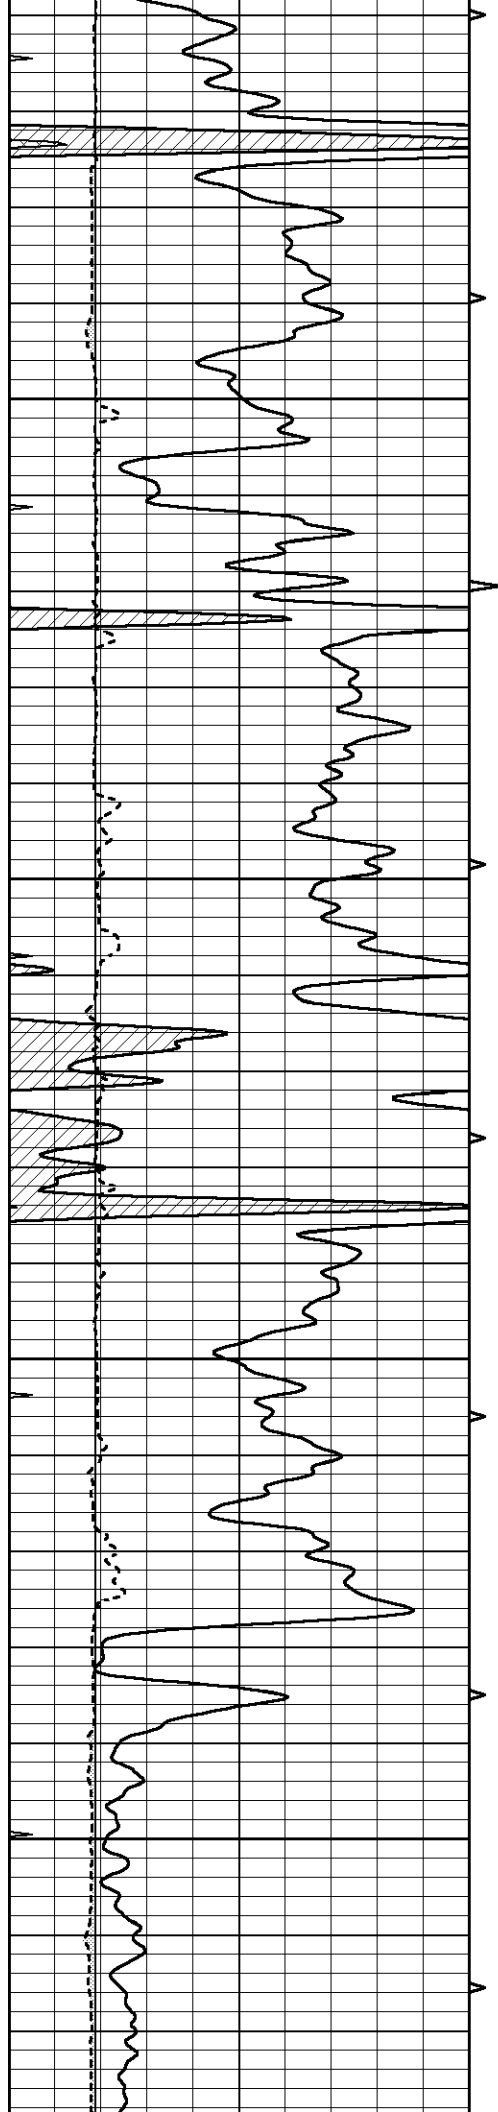



3500


3550

3600

3650

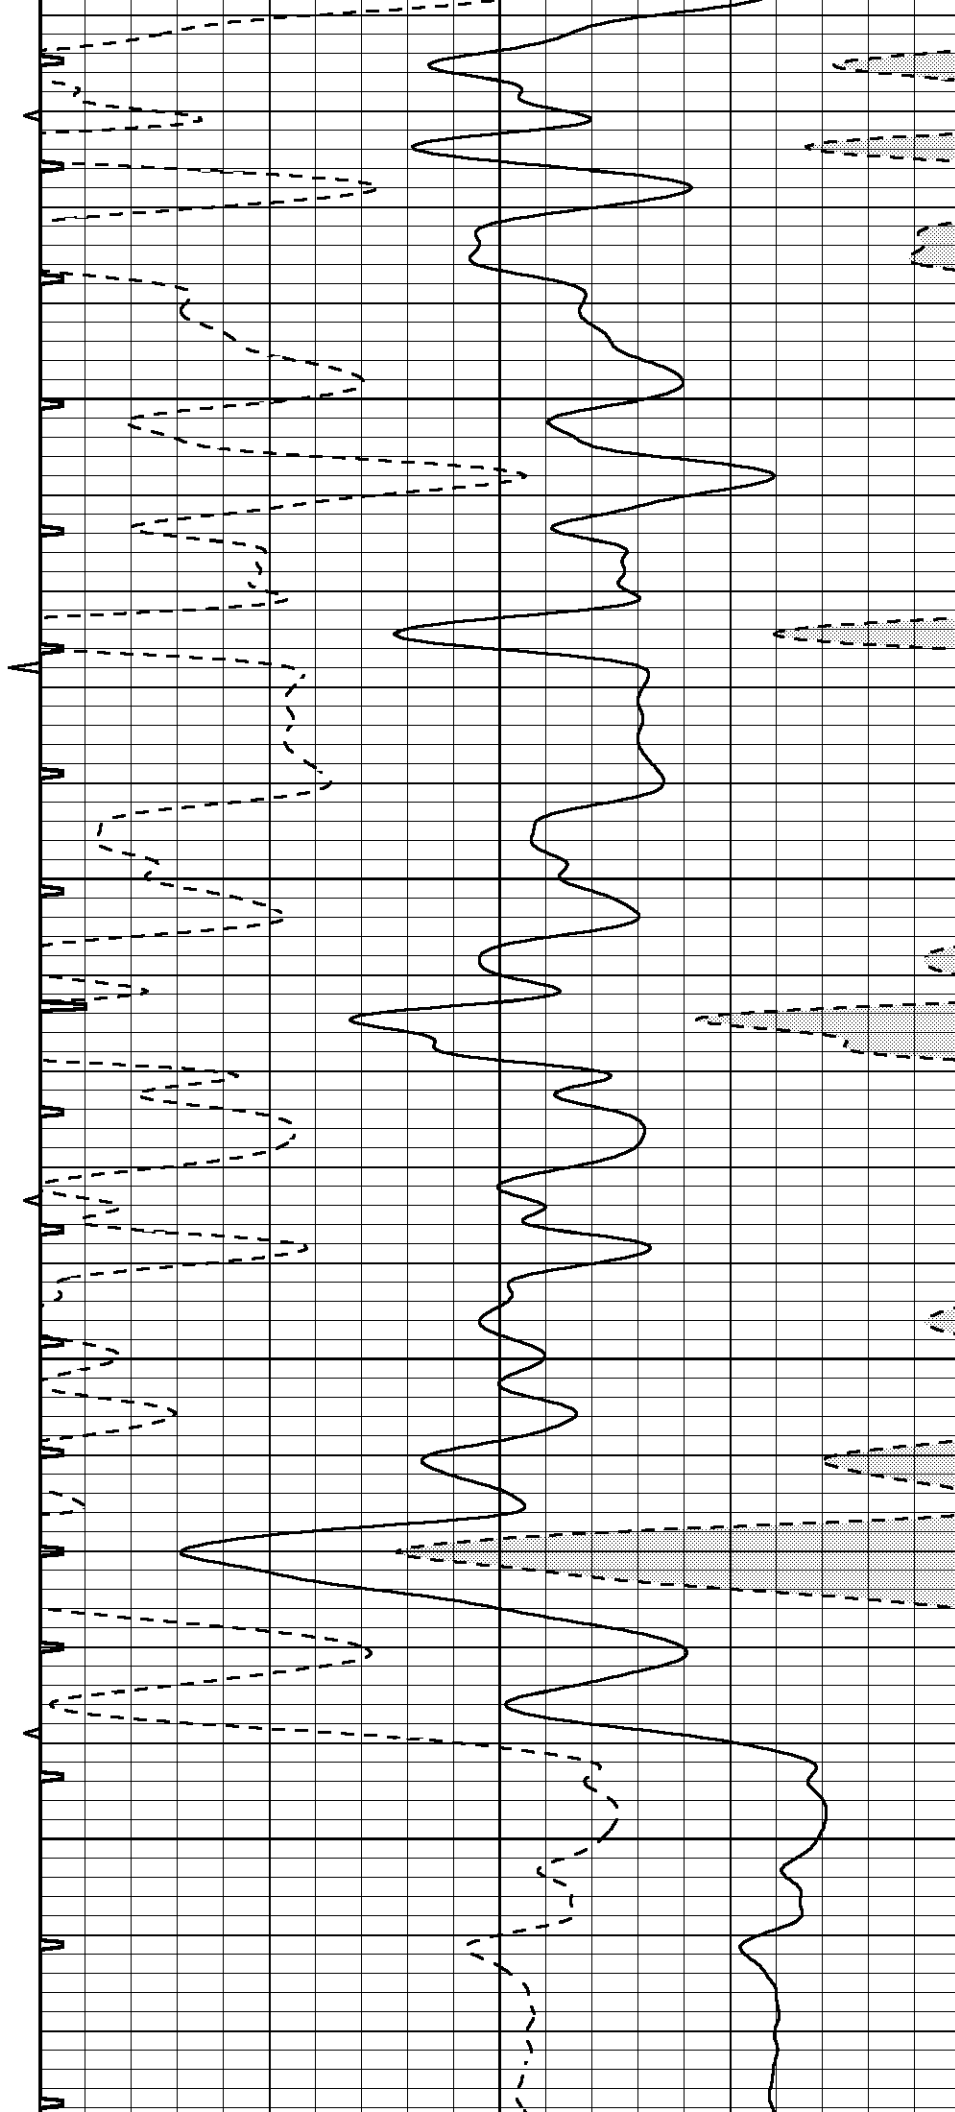

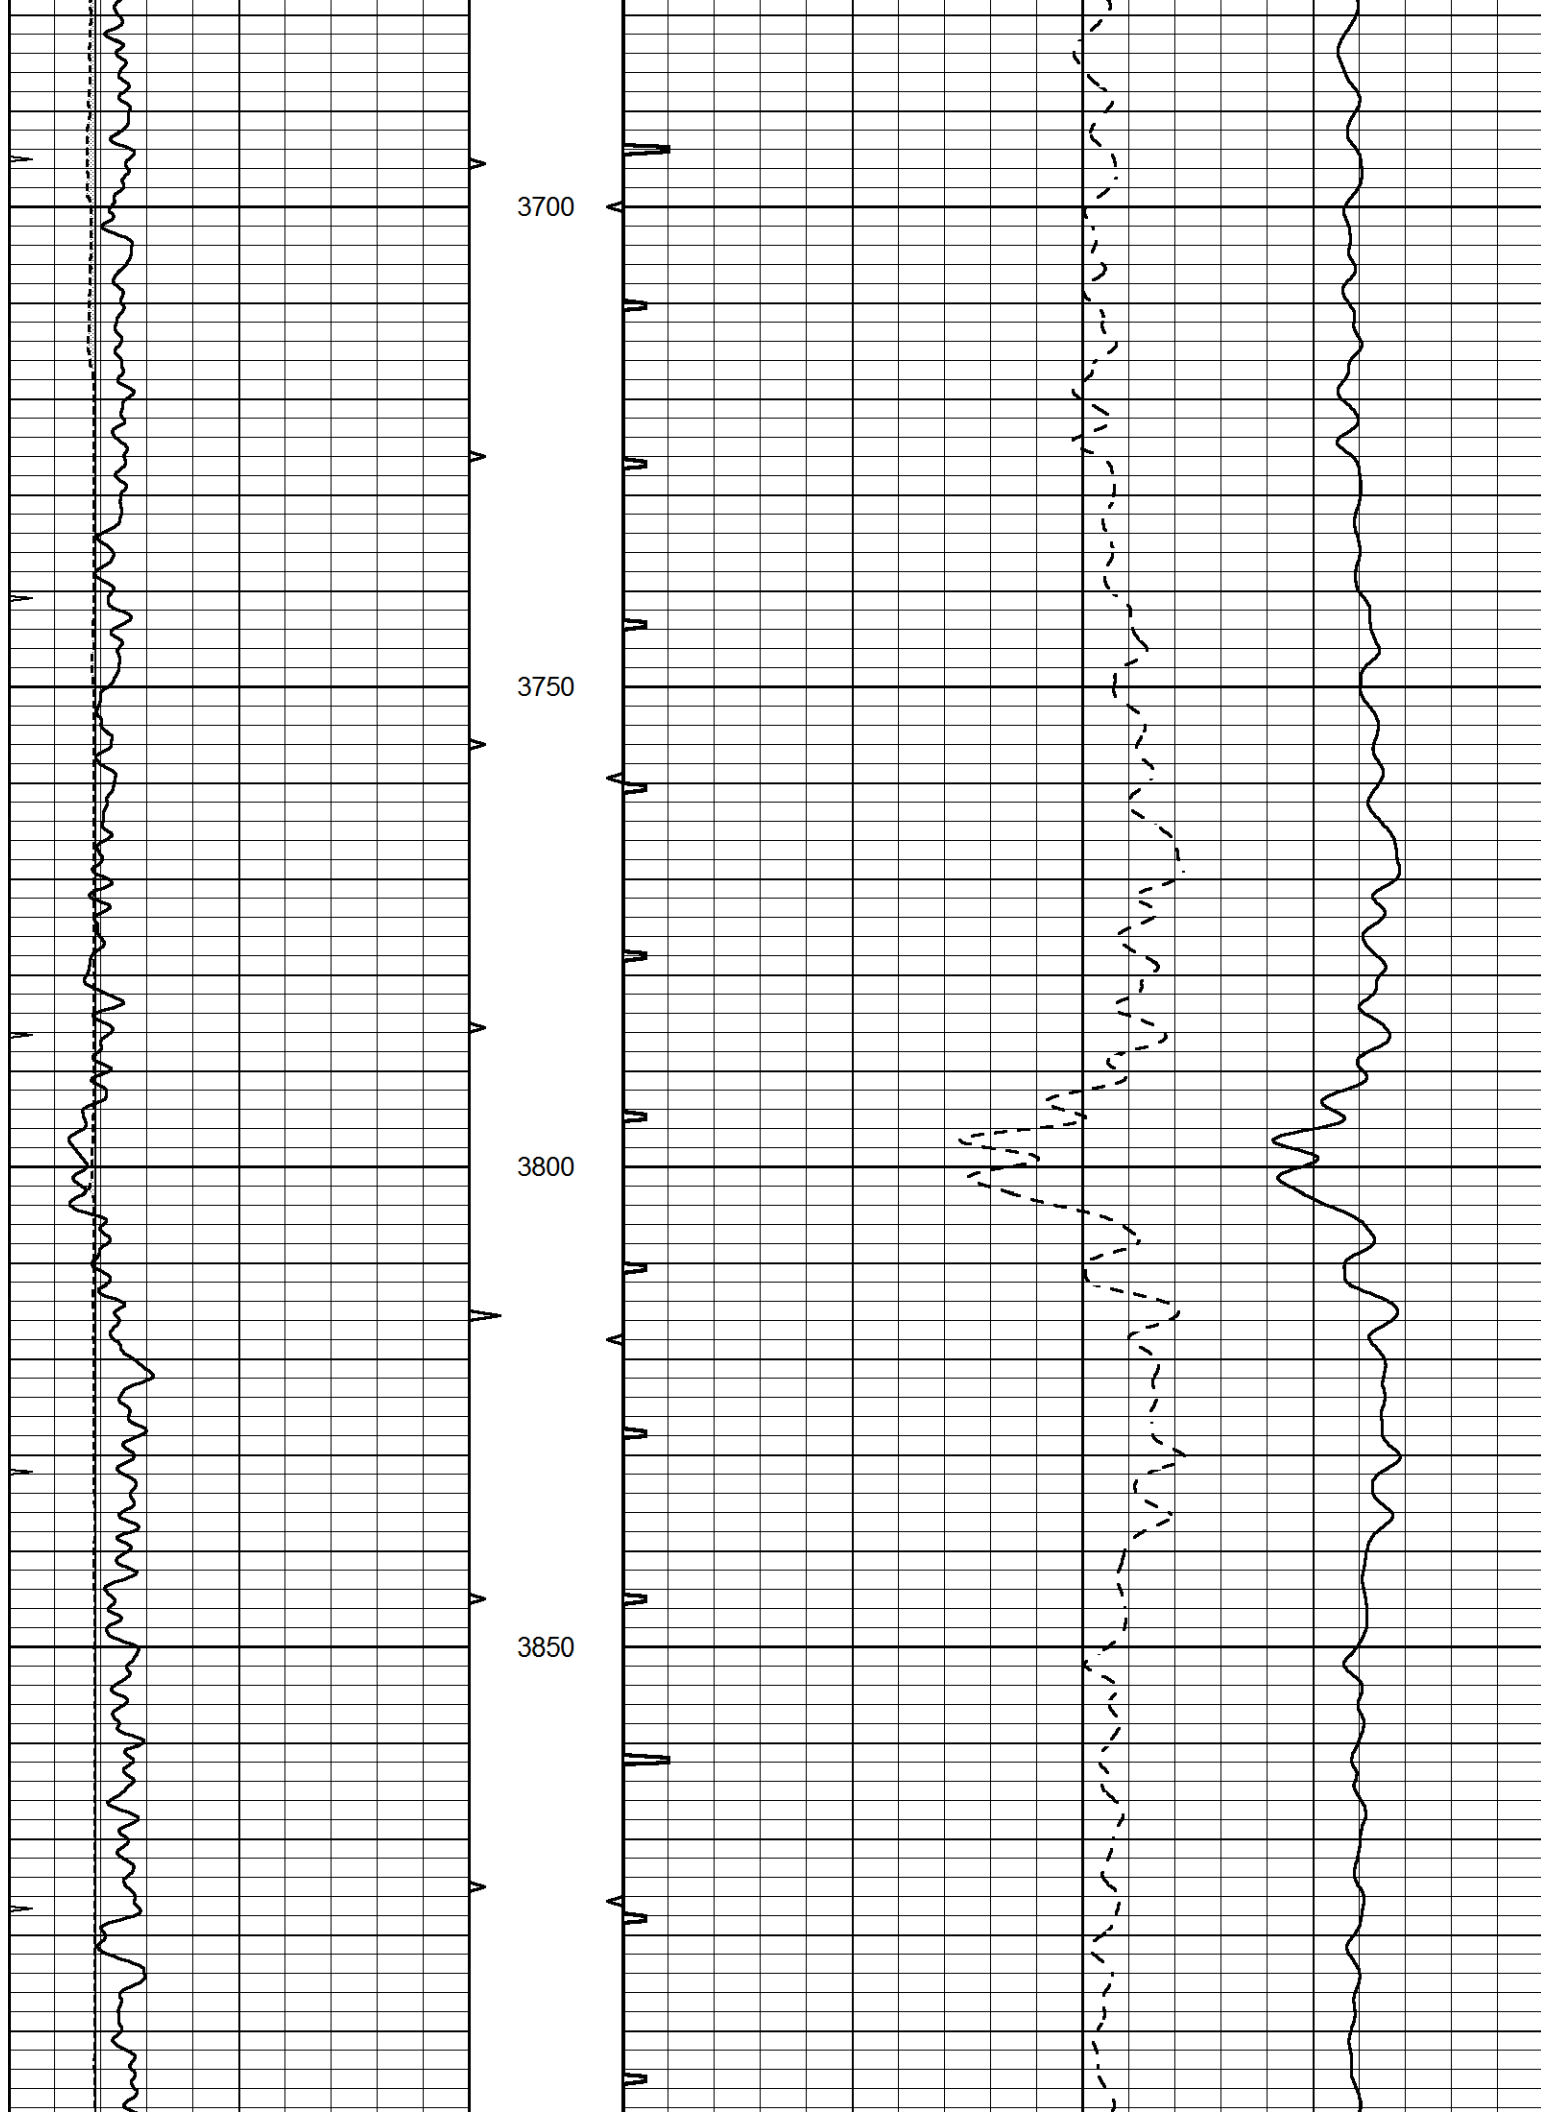

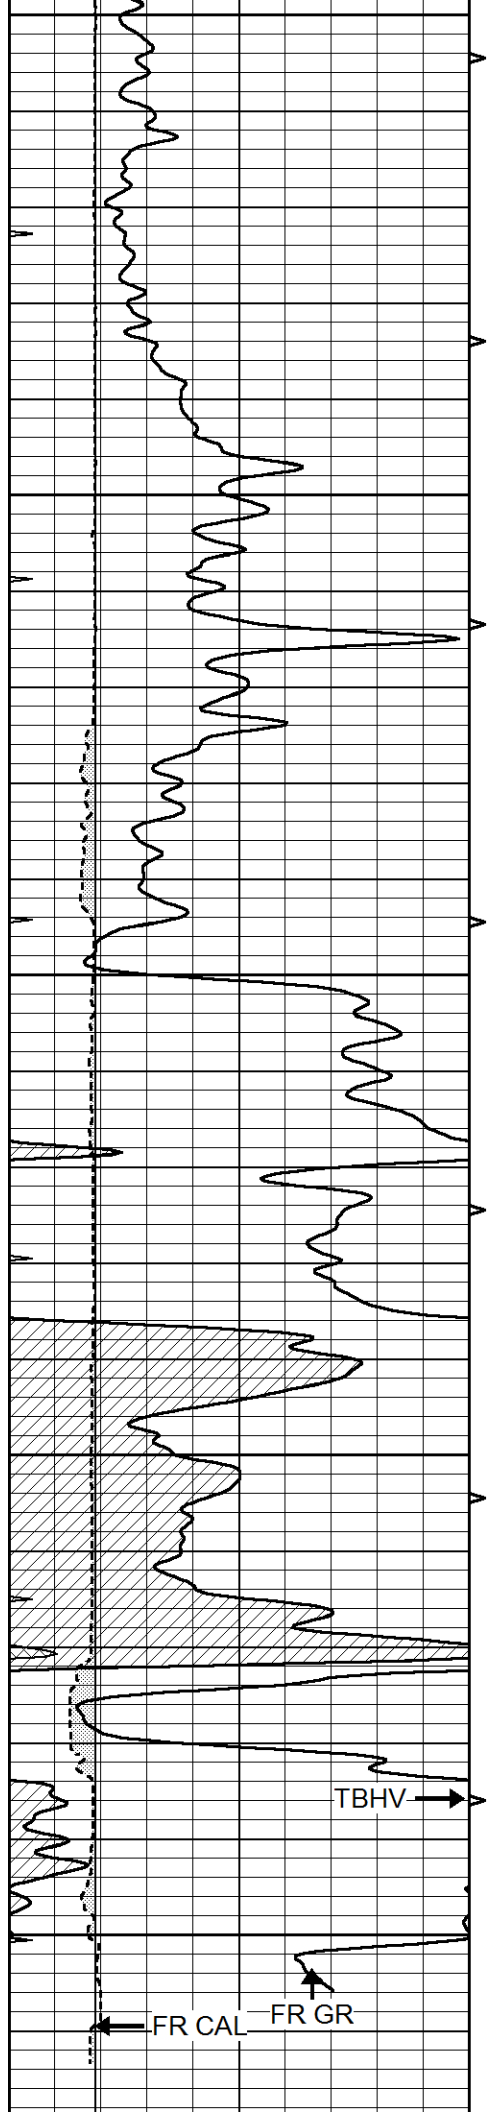

3900

3950

4000


4050

4100

5.5" ABHV

TBHV

FR CAL FR GR

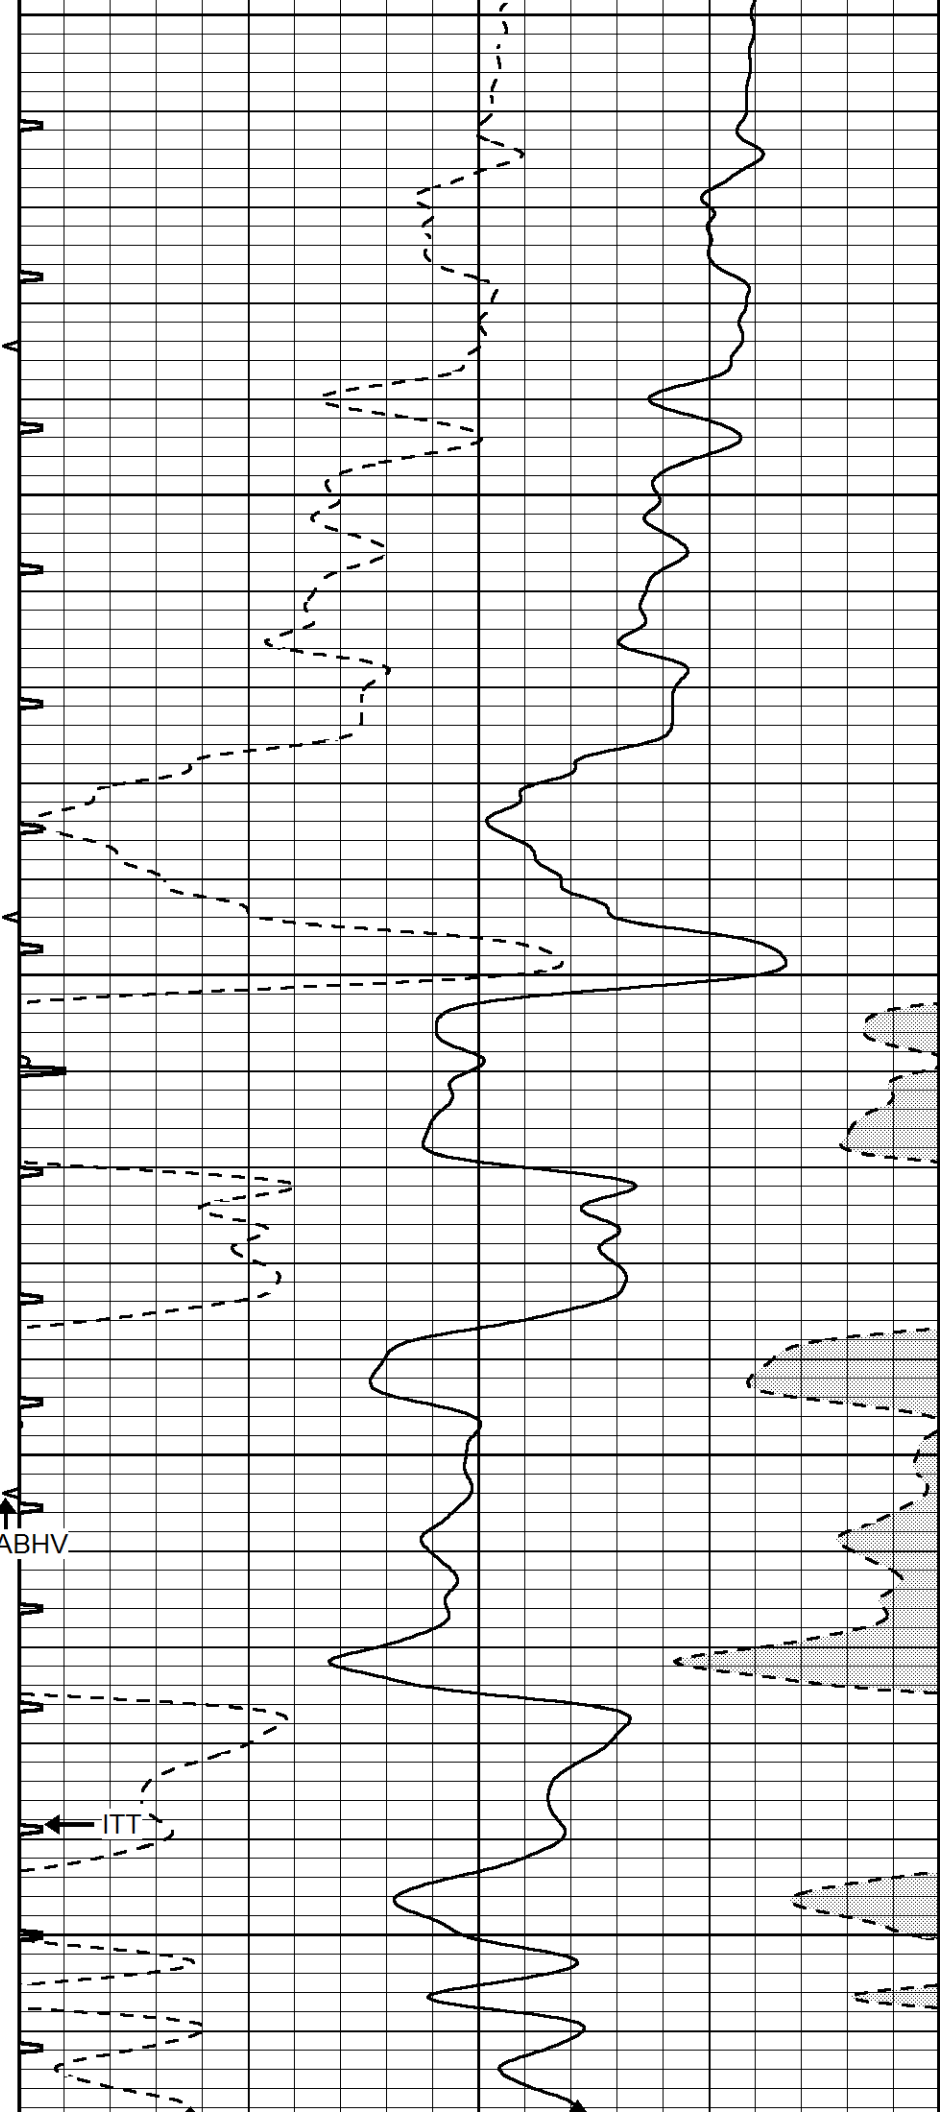

			LTD 4126	FR SONIC POROSITY				DELTA TIME					
0	GAMMA RAY (GAPI)	150	ABHV	140	DELTA TIME (usec/ft)				40				
6	CALIPER (in)	16	10 (ft3) 0	30	SONIC POROSITY (pu)				-10				
0	MINMK	20	TBHV	0	ITT (msec)		20						
			0 (ft3) 10										



REPEAT SECTION

Database File 5670pe.db
 Dataset Pathname pass5.4
 Presentation Format slt
 Dataset Creation Sat Oct 16 08:38:45 2021
 Charted by Depth in Feet scaled 1:240

0	GAMMA RAY (GAPI)	150	ABHV	140	DELTA TIME (usec/ft)				40
6	CALIPER (in)	16	10 (ft3) 0	30	SONIC POROSITY (pu)				-10
-----			-----						
0	MINMK	20	TBHV	0	ITT (msec)		20		
			0 (ft3) 10						

