Sector Bond / Gamma Ray CCL Log

API No. 15-009-26352-00-00

Company K & N Petroleum, Inc.
Well Soeken No.21-1
Field Kraft-Prusa
County Barton State Kansas

Location 330" FSL & 552' FEL
W/2 SE SE SE
Sec: 21 Twp: 17S Rge: 11W

Other Services
Mast Trailer

Elevation
K.B. 1830
D.F. 1828
G.L. 1820

Permanent Datum Ground Level Elevation 1820
Log Measured From Kelly Bushing 10 Ft. Above Perm. Datum
Drilling Measured From Kelly Bushing

Run Number	One	
Date Survey	05/23/2022	
Date Cementing	05/18/2022	
Type Cementing Operation	Primary	
Depth Driller	3375	
Depth Logger	3354	
Logged Interval	3353 to 1350	to
Casing Driller	5.5 @ TD	@
Float Collar -- D.V. Tool	//// / ////	/
Squeeze Depth	////	
Amount & Type Cement	////	
Amount & Type Admix	////	
Type Fluid In Hole	Water	
Fluid Level	Full	
Salinity PPM CL	////	
Weight lb/gal -- Vis.	//// / ////	/
Approx. Logged Cement Top	1600	
Calculated Cement Top	////	
Max. Hole Temperature	110	
Tool No.	RBT2-2	
Spacing Recorded	3-5	
Equipment -- Location	902 Hays	/
Recorded By	Scott Chesney	
Witnessed By	Kyle Nemnich	

<< Fold Here >>>

All interpretations are opinions based on inferences from electrical or other measurements and we cannot and do not guarantee the accuracy or correctness of any interpretation, and we shall not, except in the case of gross or willful negligence on our part, be liable or responsible for any loss, costs, damages, or expenses incurred or sustained by anyone resulting from any interpretation made by any of our officers, agents or employees. These interpretations are also subject to our general terms and conditions set out in our current Price Schedule.

Comments

Thank you for using Log-Tech

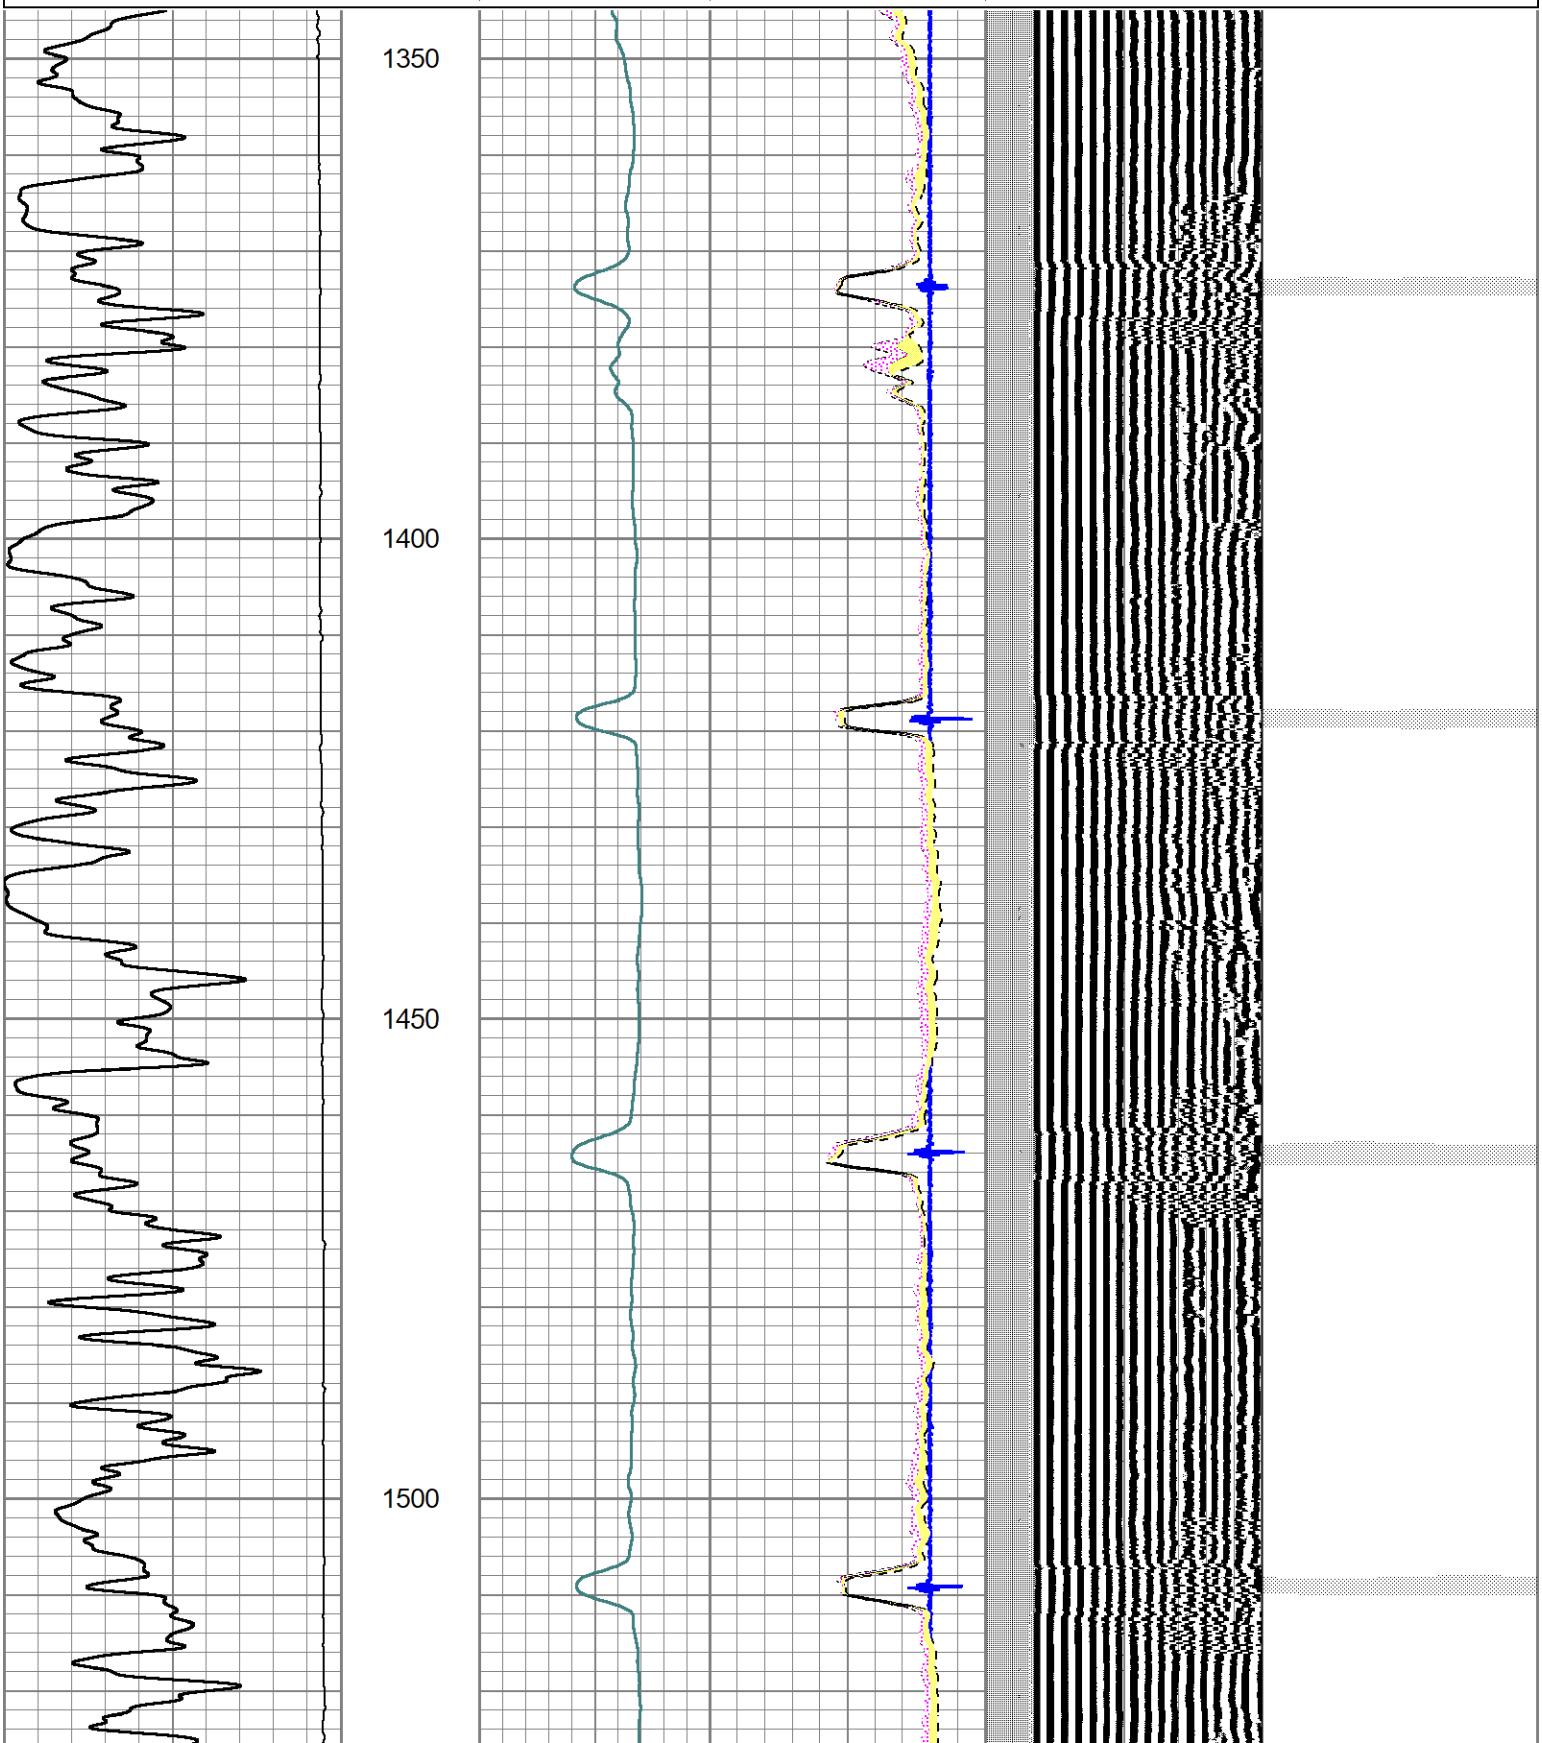
Claflin @ 3rd St, 2 1/8N,
W into

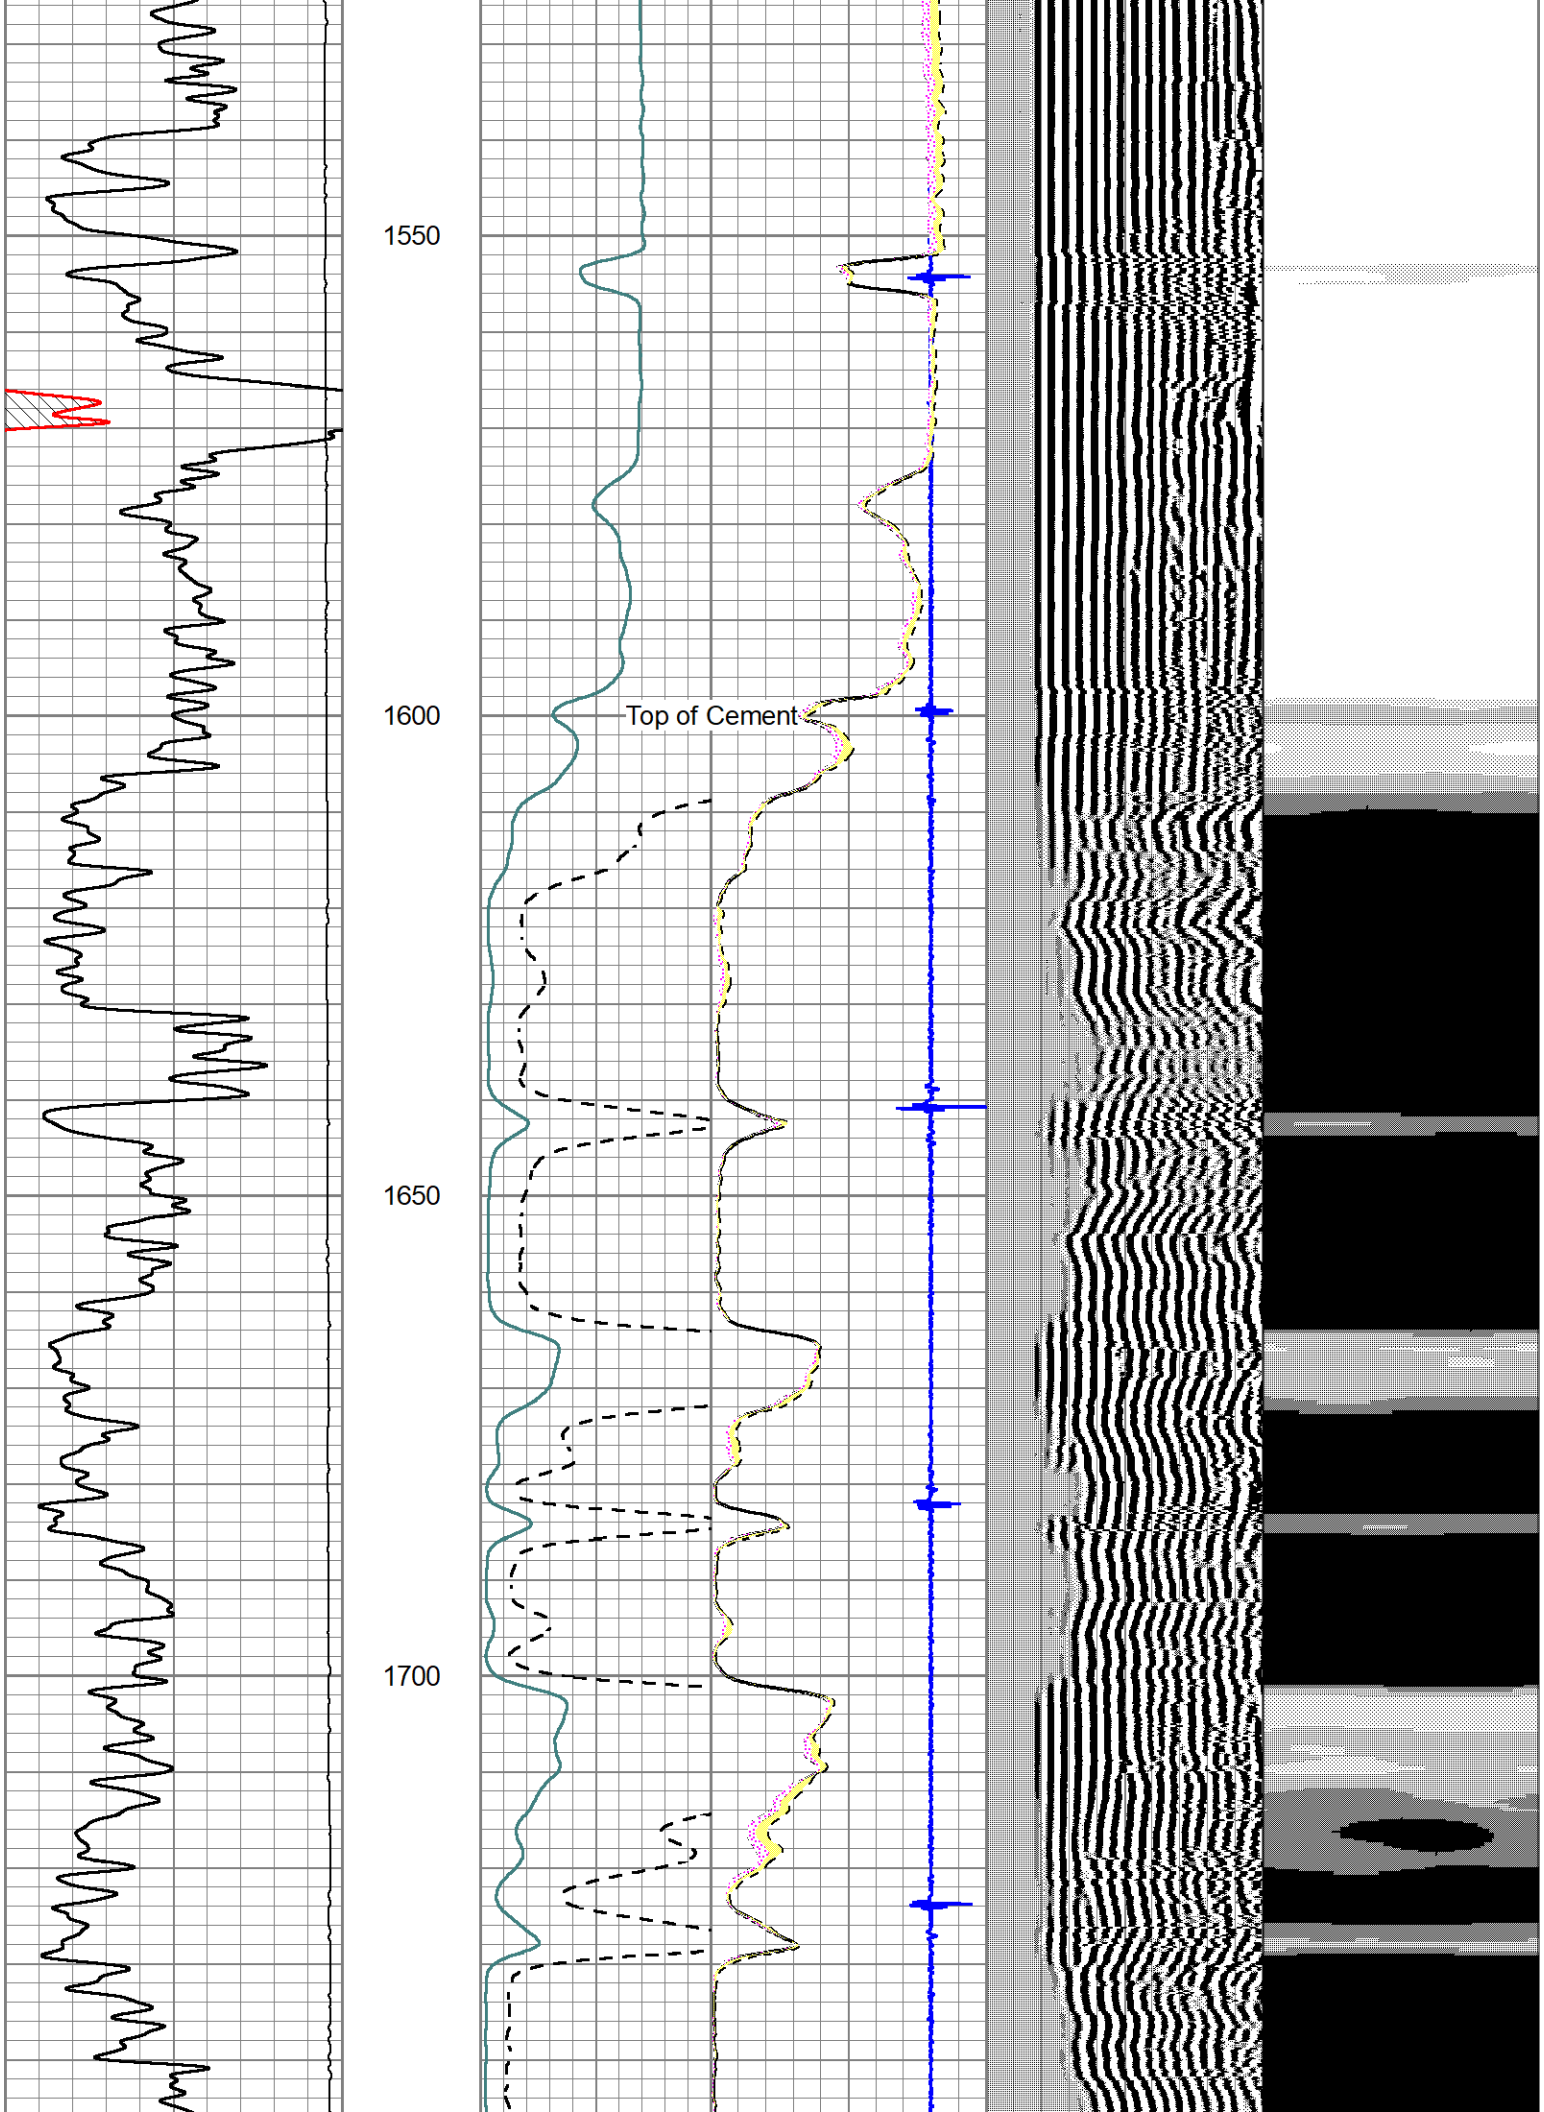
Main Pass

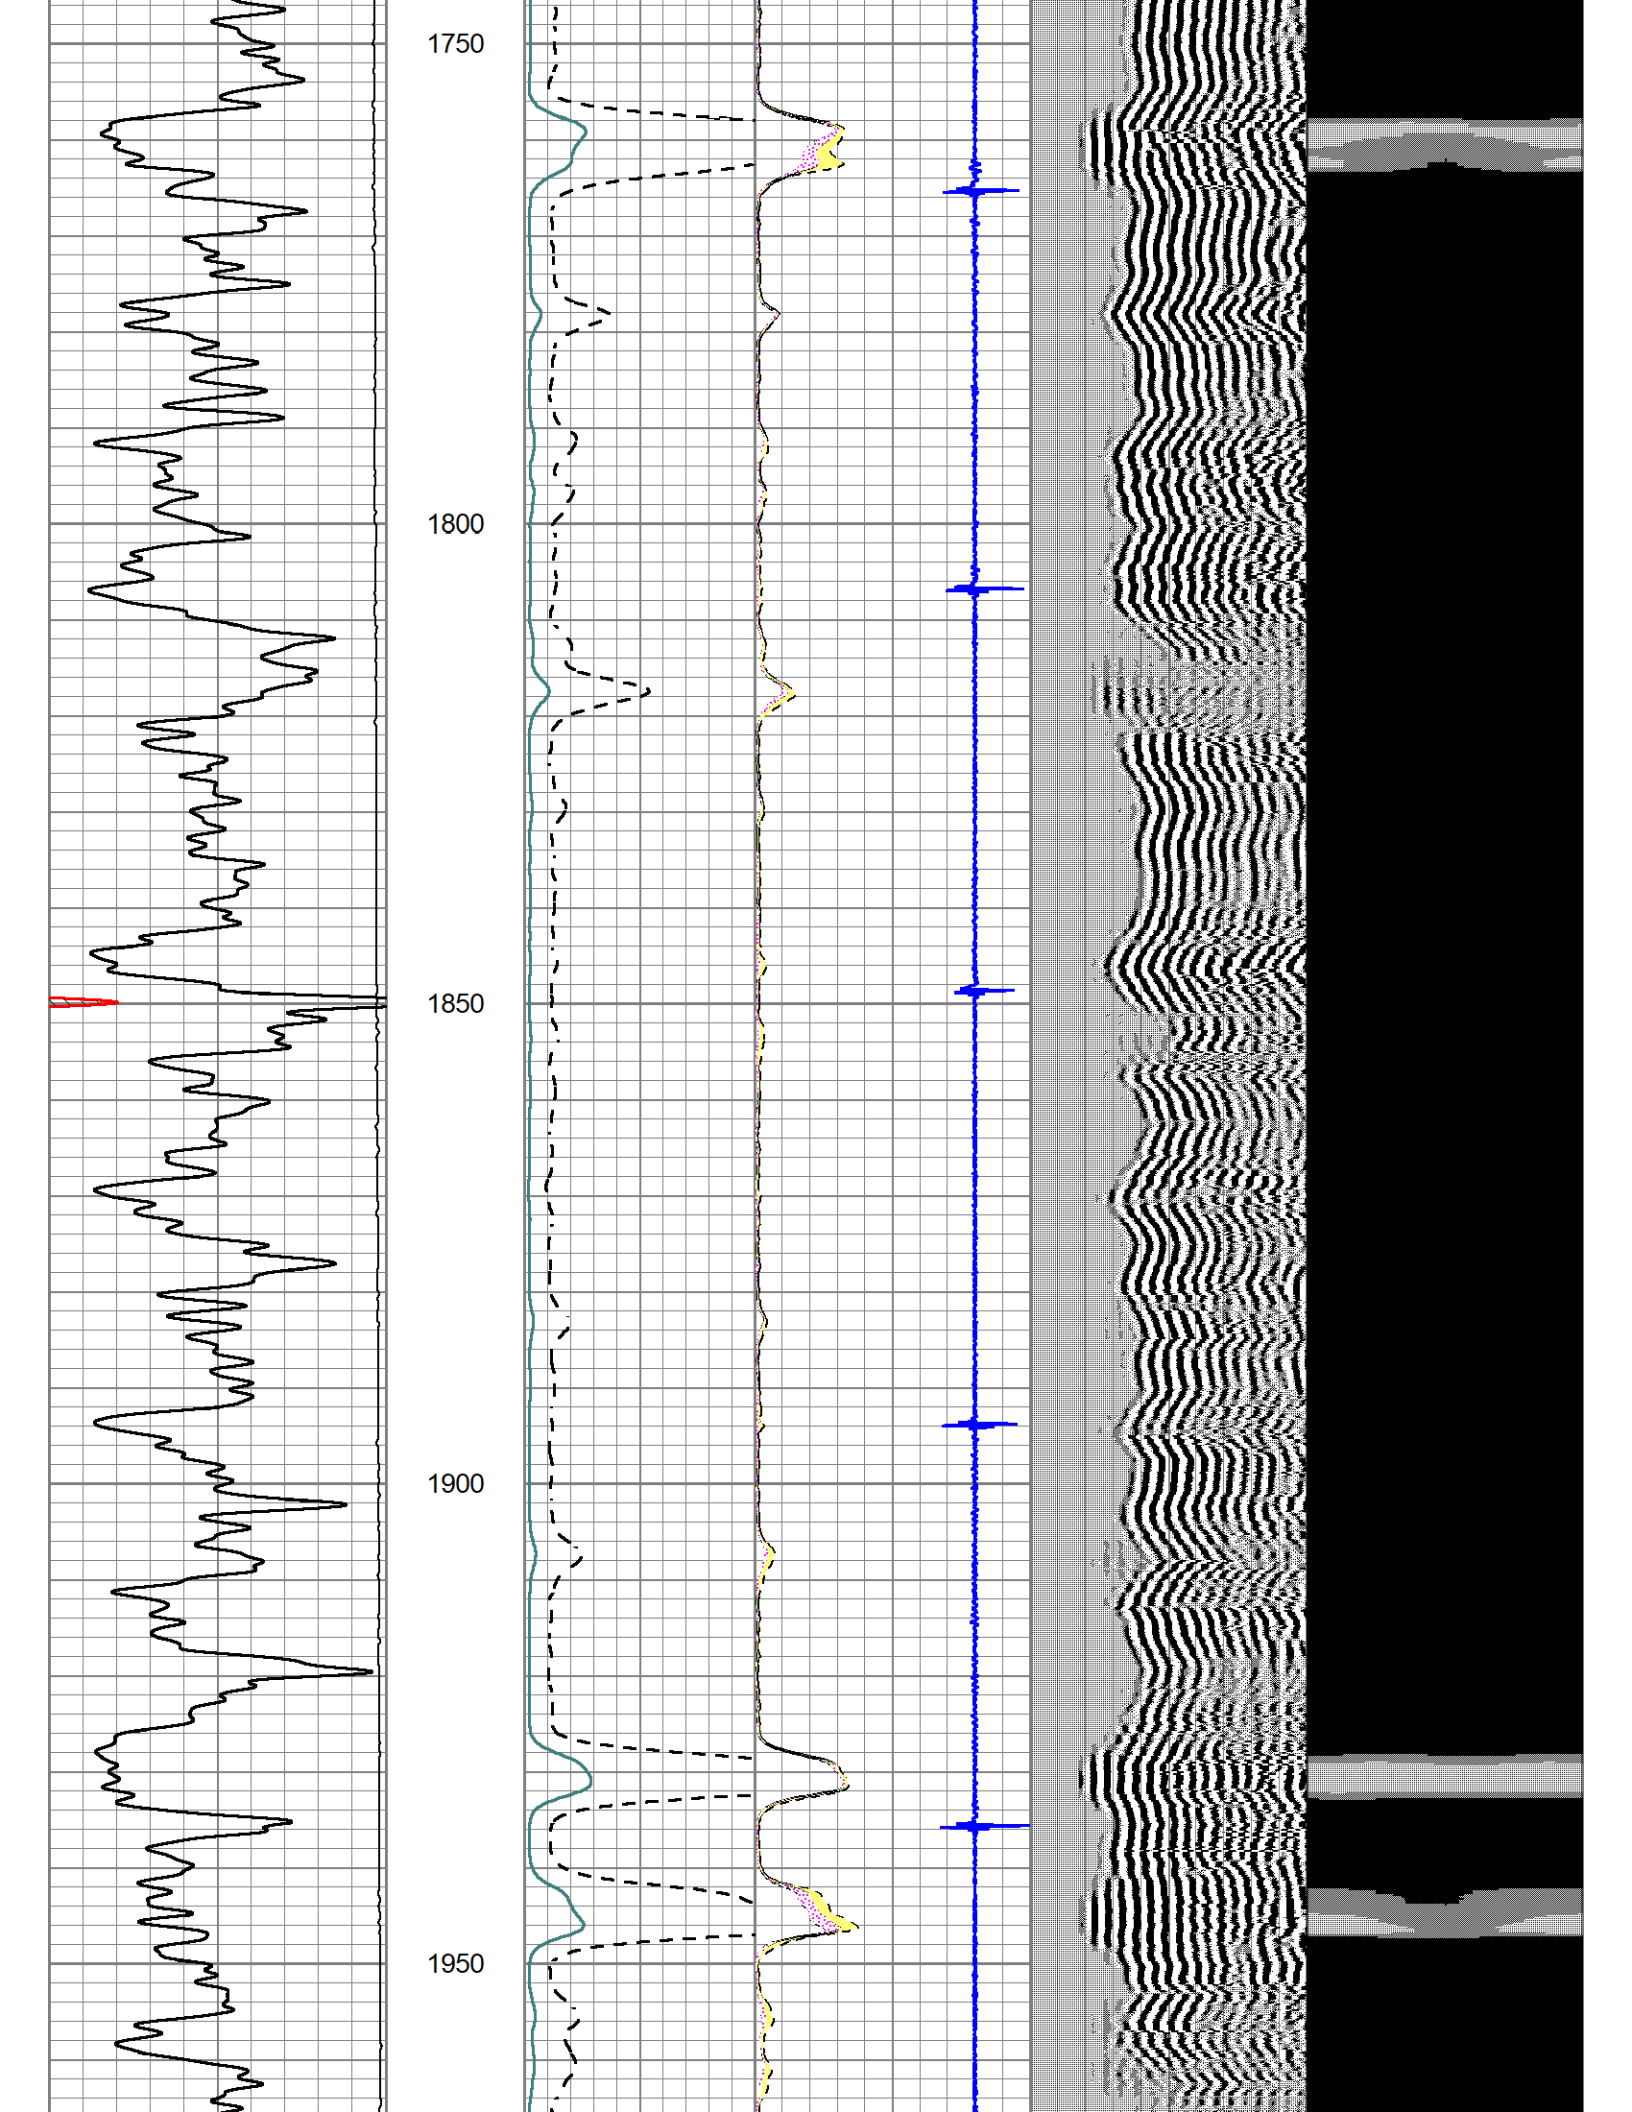
Database File	k&m-petro-soeken21-1.db
Dataset Pathname	grscbl/pass4
Presentation Format	scbl18
Dataset Creation	Mon May 23 11:23:49 2022
Charted by	Depth in Feet scaled 1:240

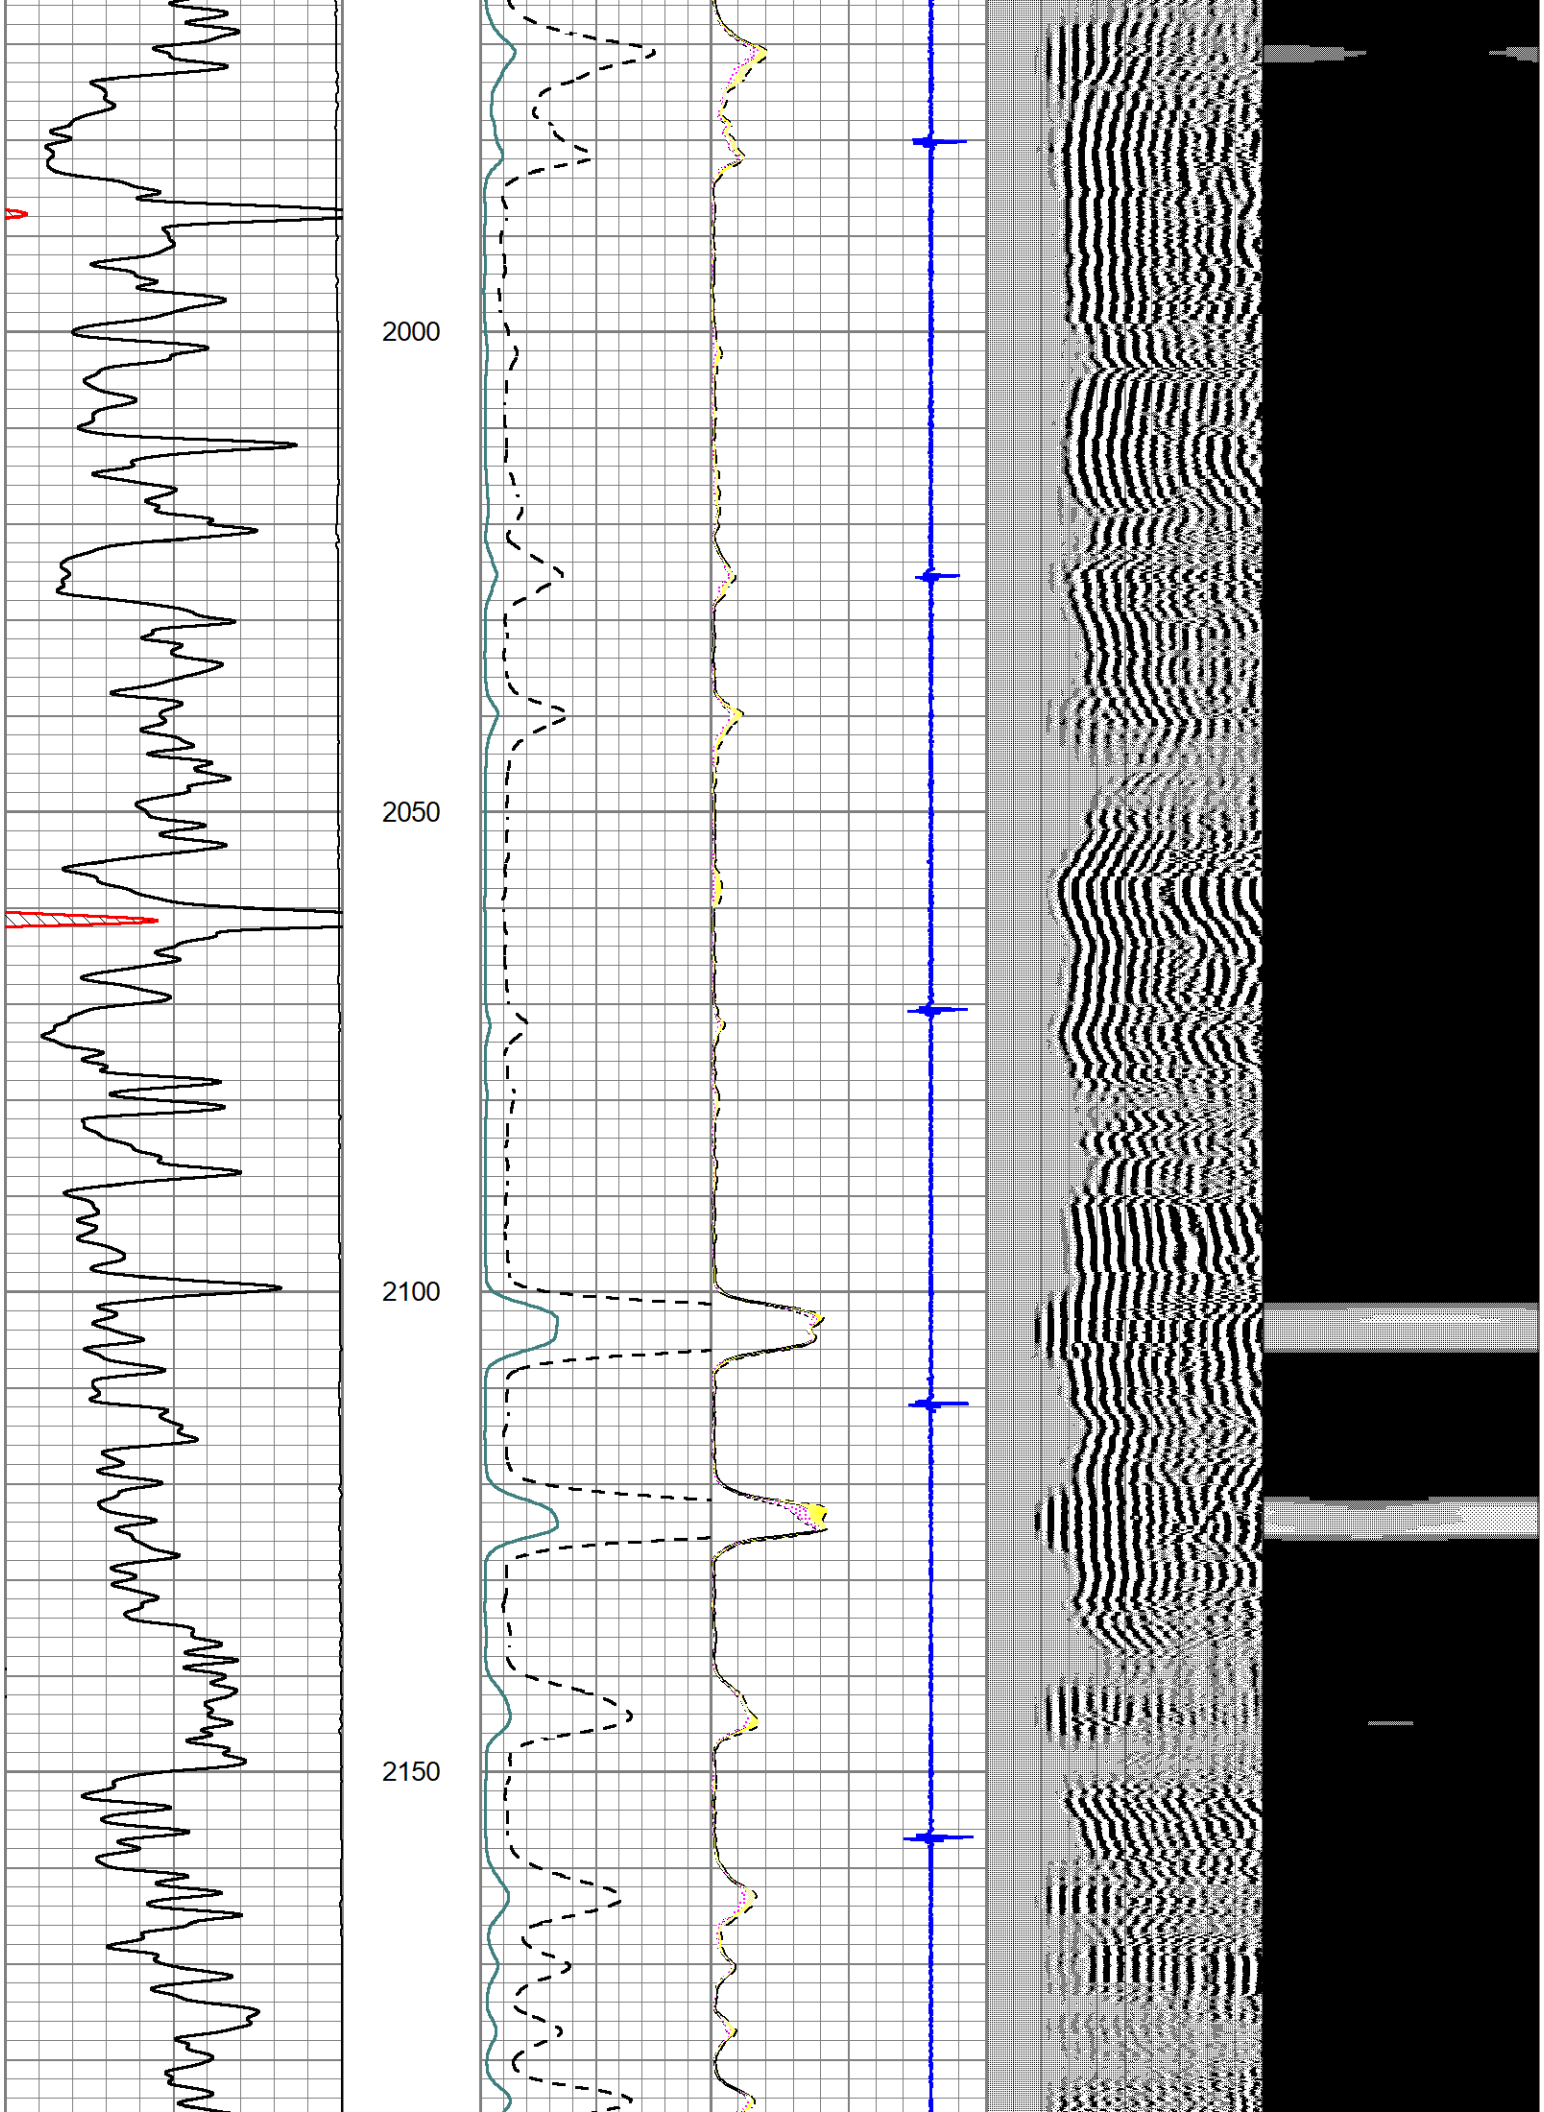
0 Gamma Ray (GAPI) 150	Amplitude	0 AMPAVG 150
0 LTEN (lb) 1800	0 (mV) 100	0 AMPMAX 150
150 GR (GAPI) 300	Amplified Amplitude	0 AMPMIN 150
	0 (mV) 20	6 CCL -1.5

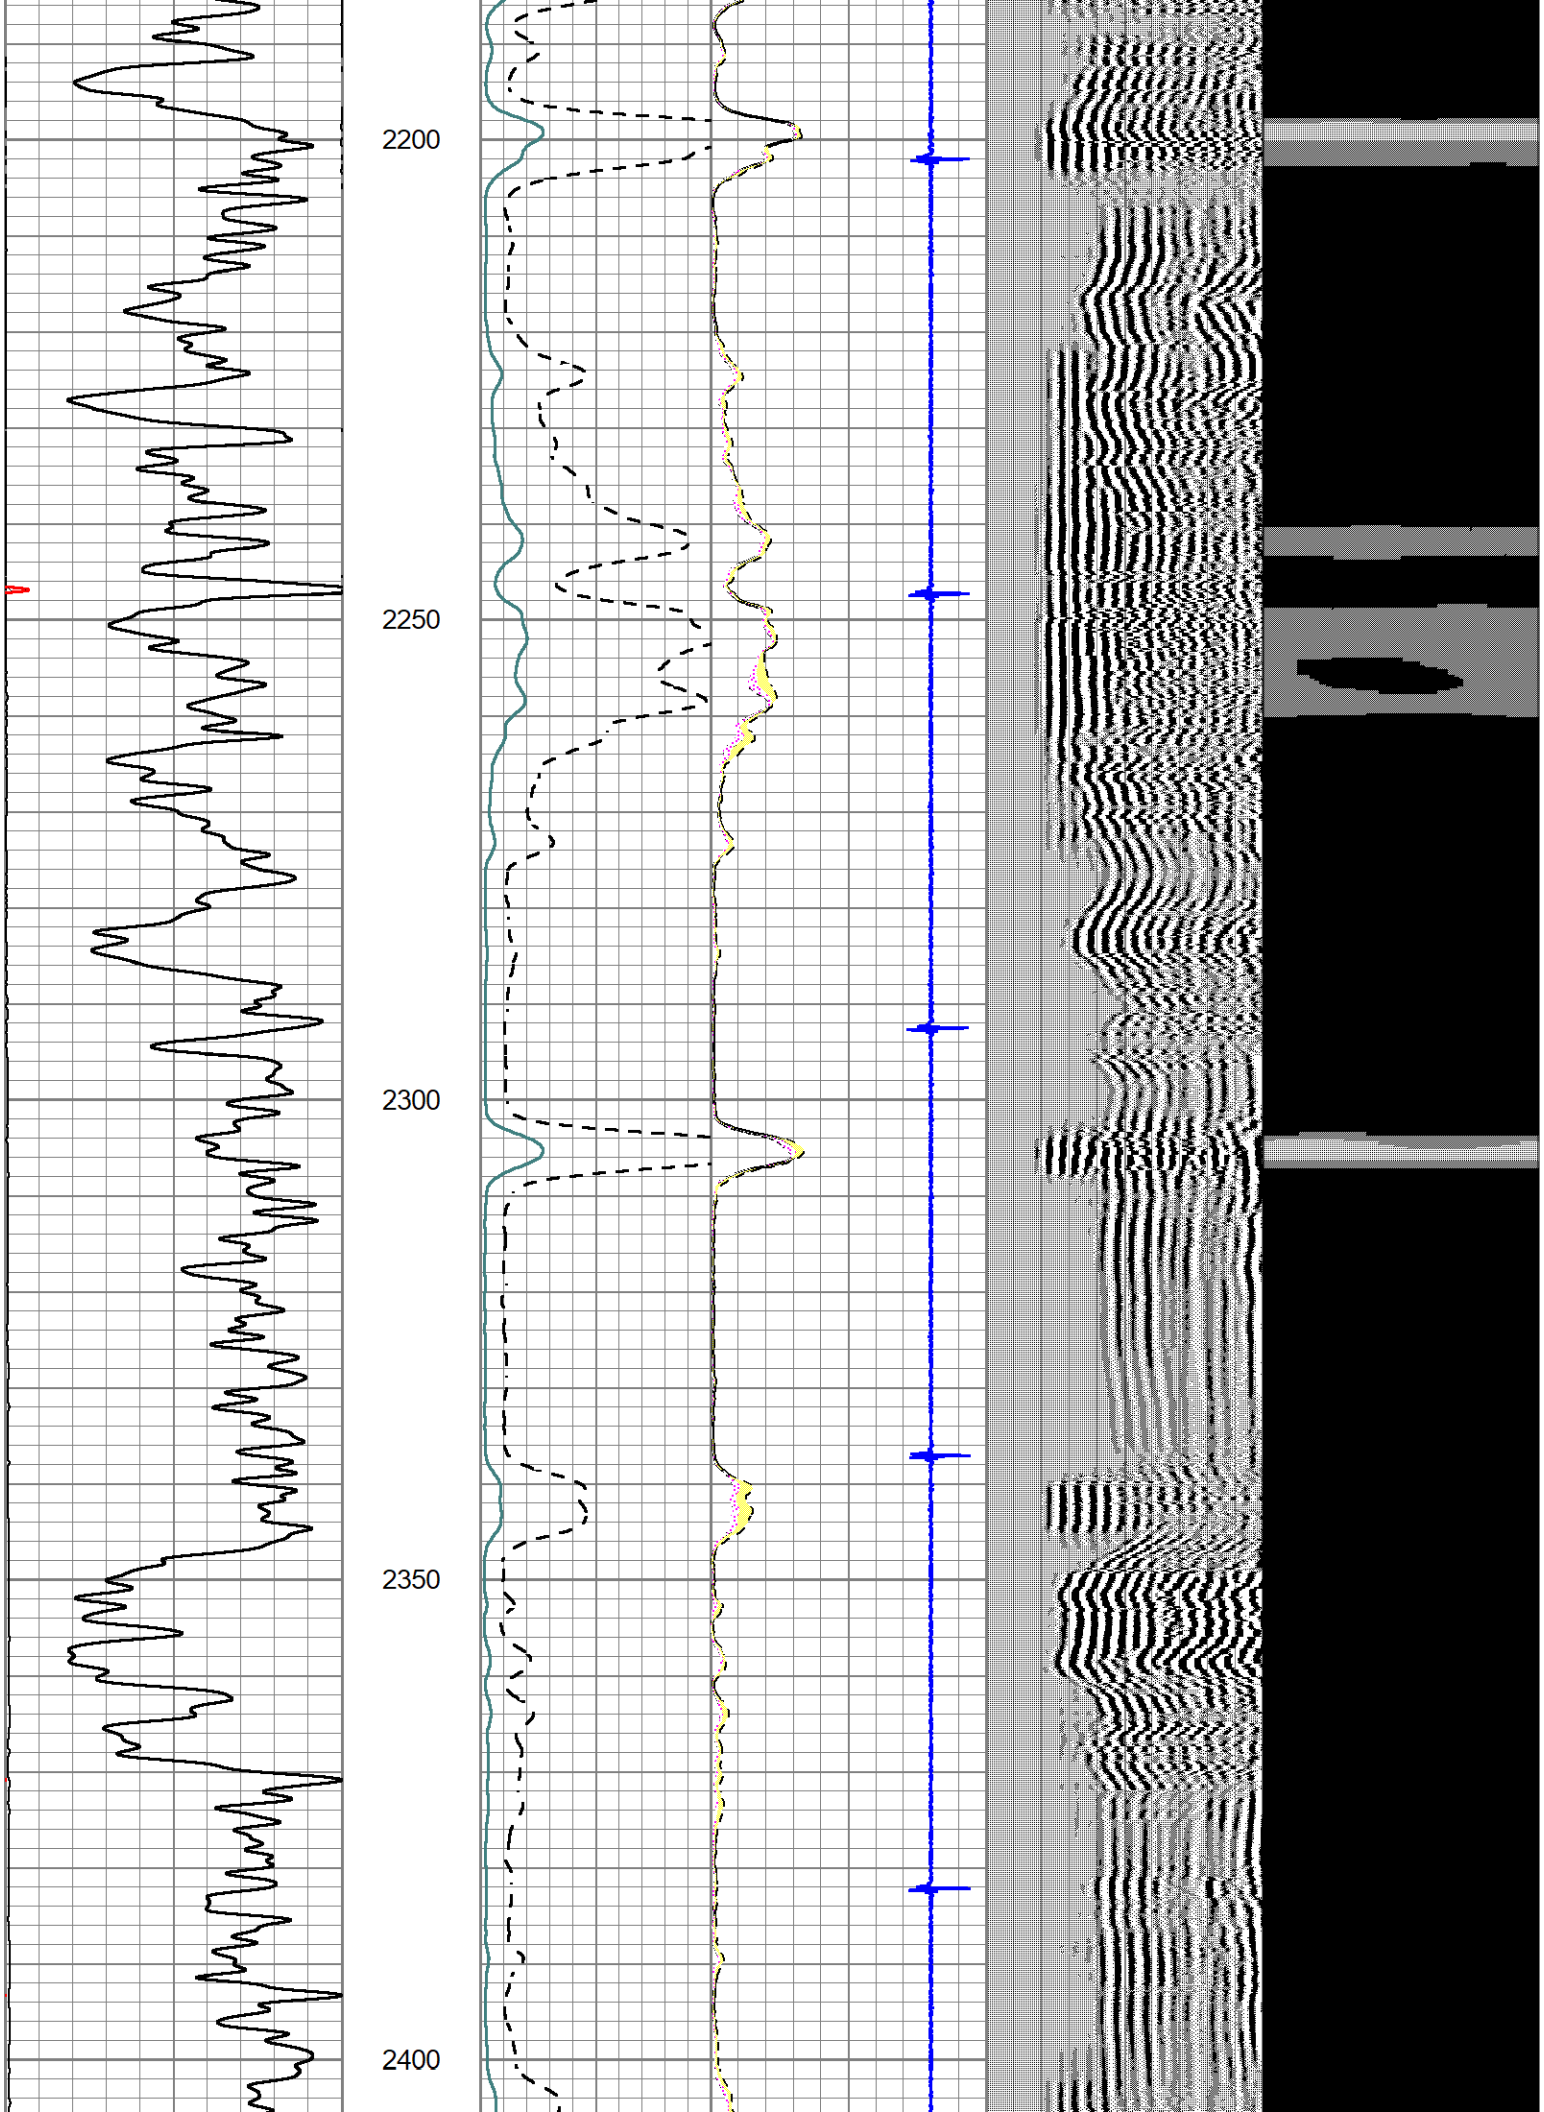
200 VDL (usec) 1200 | 1 Sector Map 8

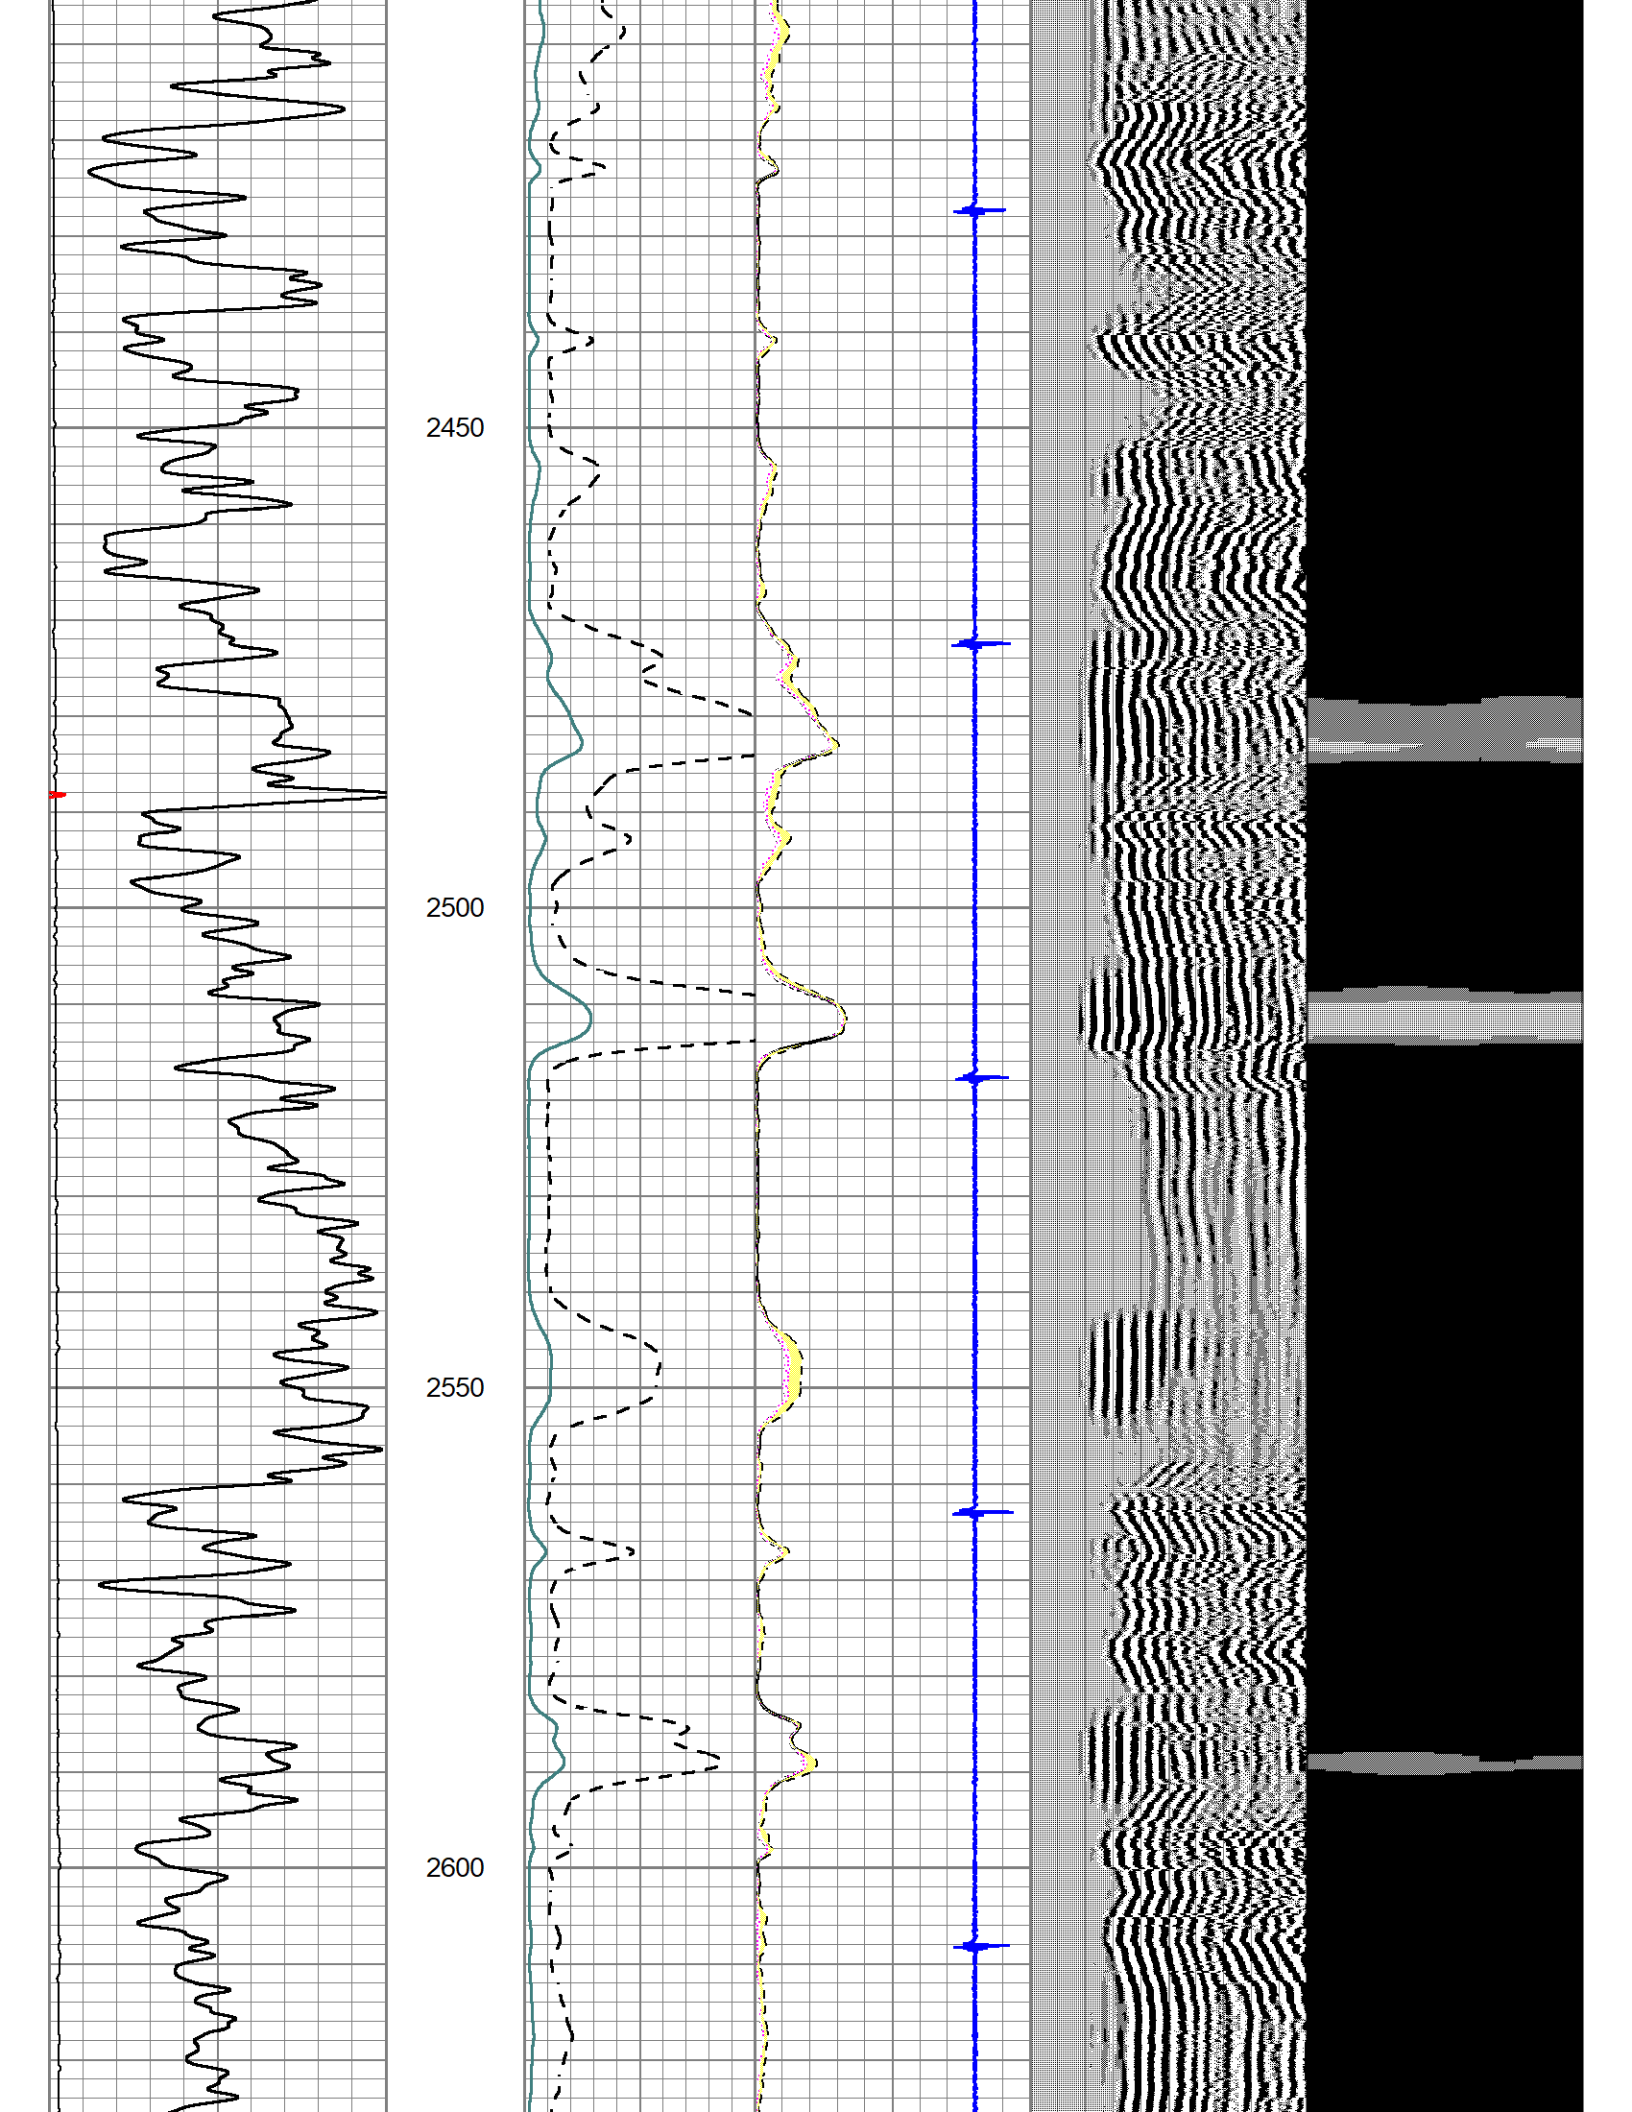


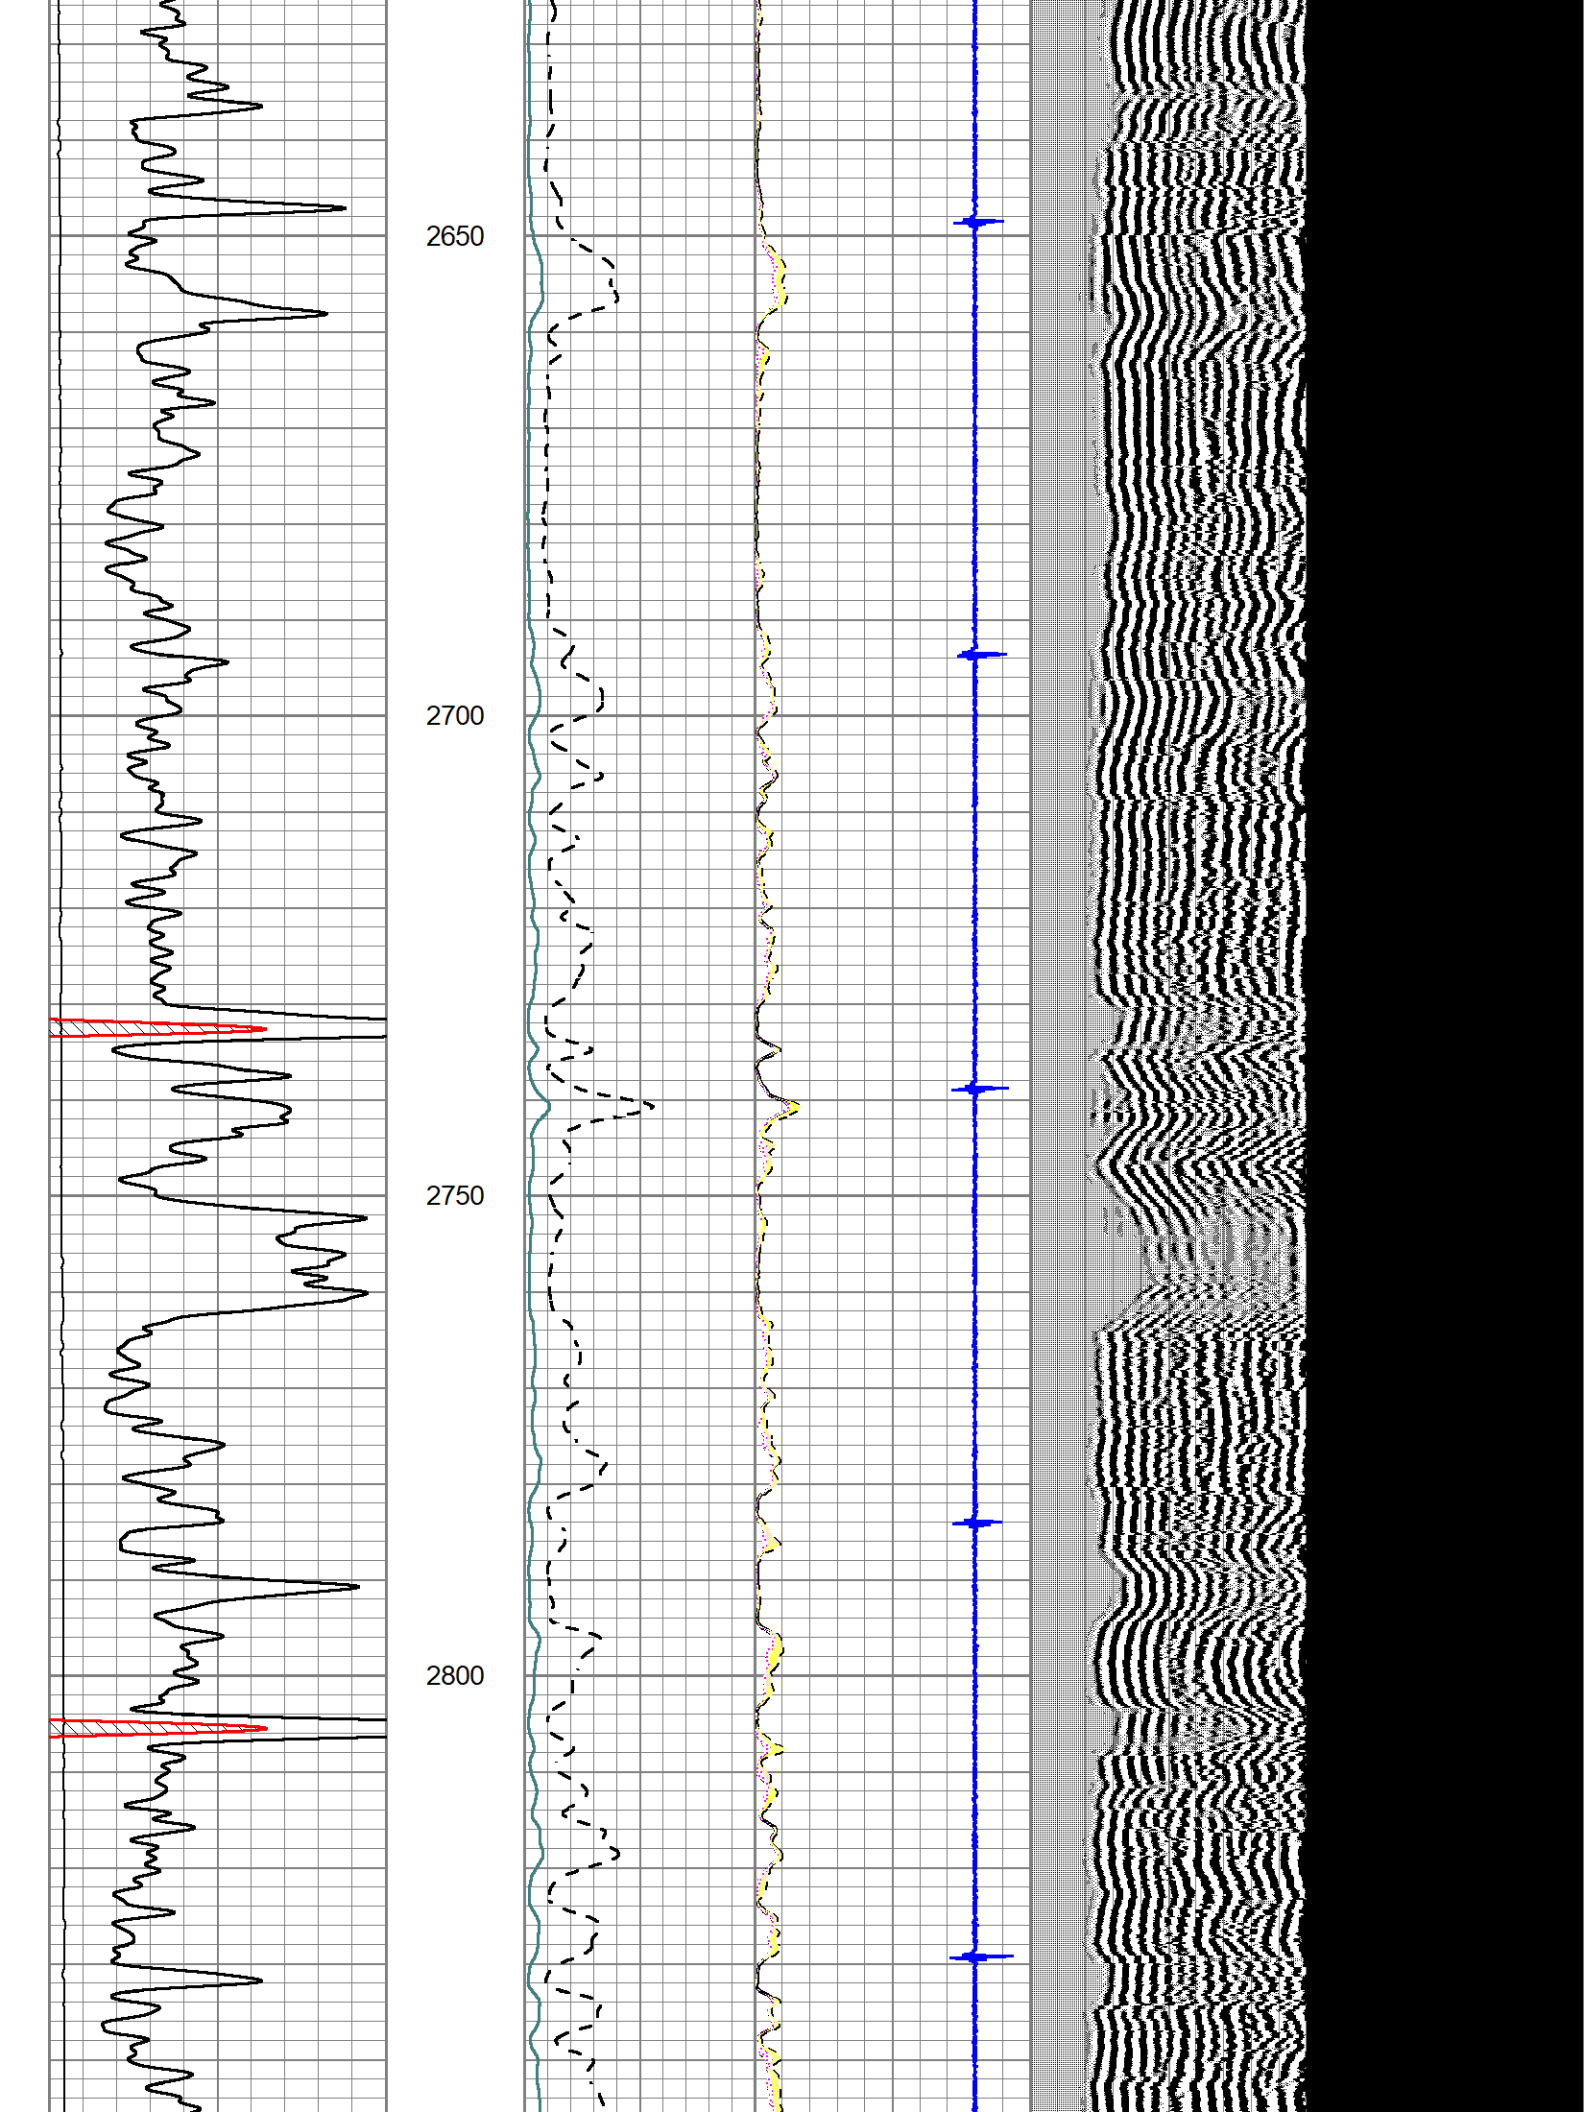

1550
1600
Top of Cement
1650
1700

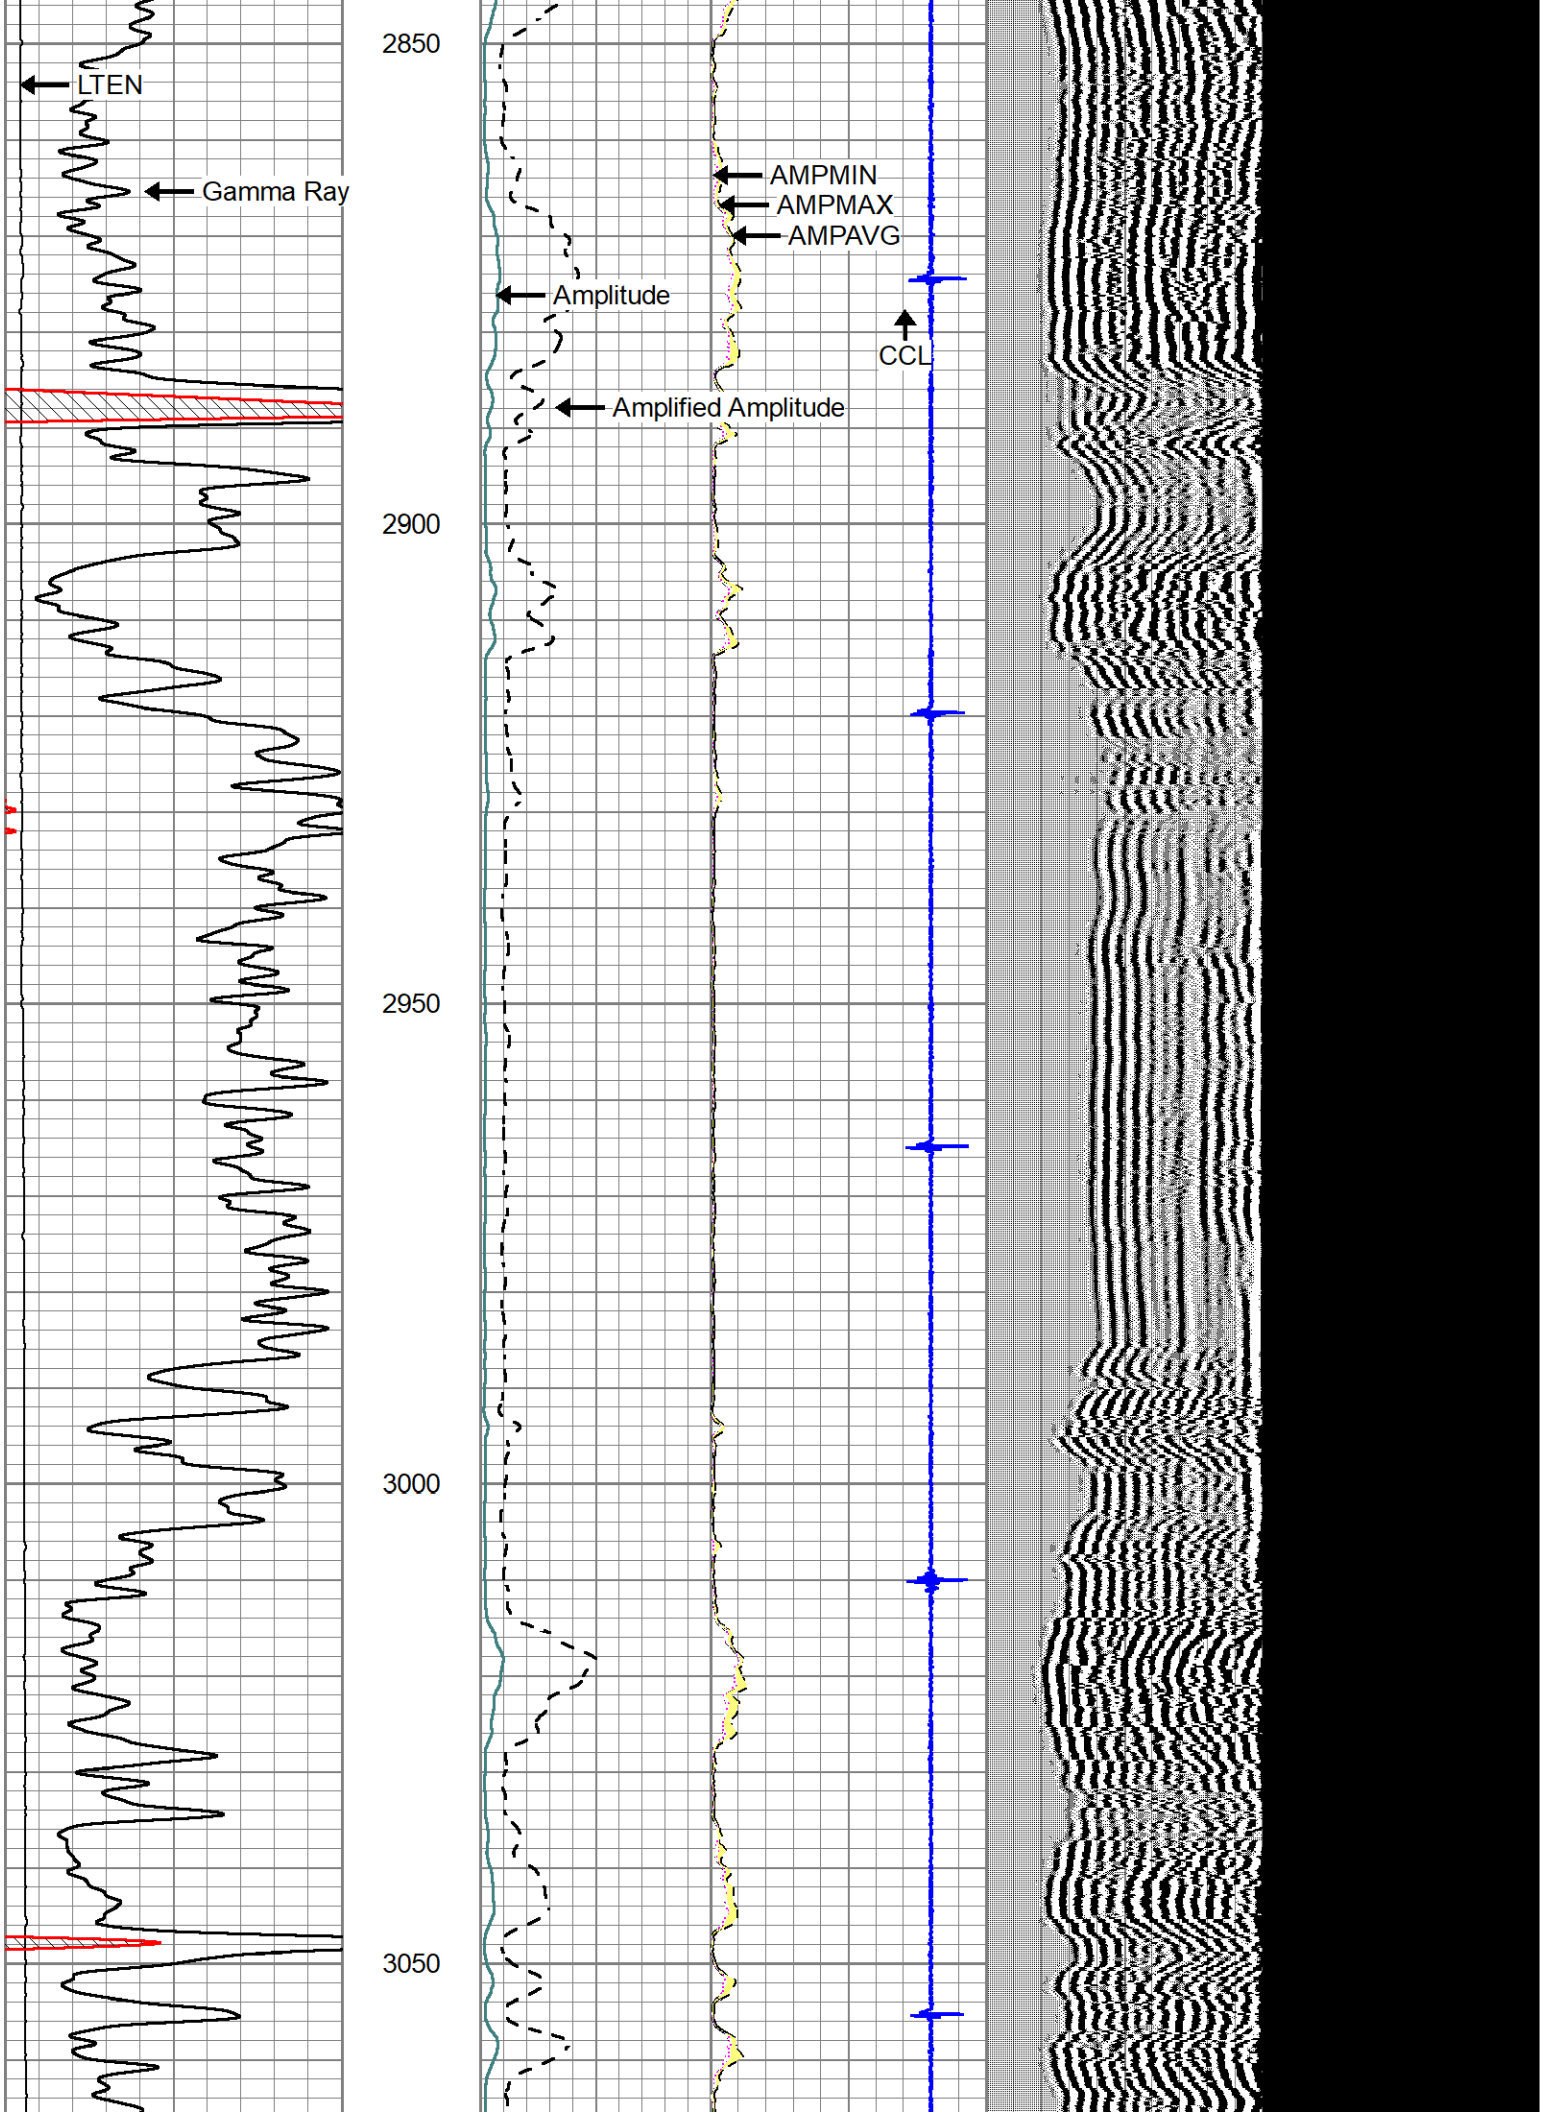

1750
1800
1850
1900
1950

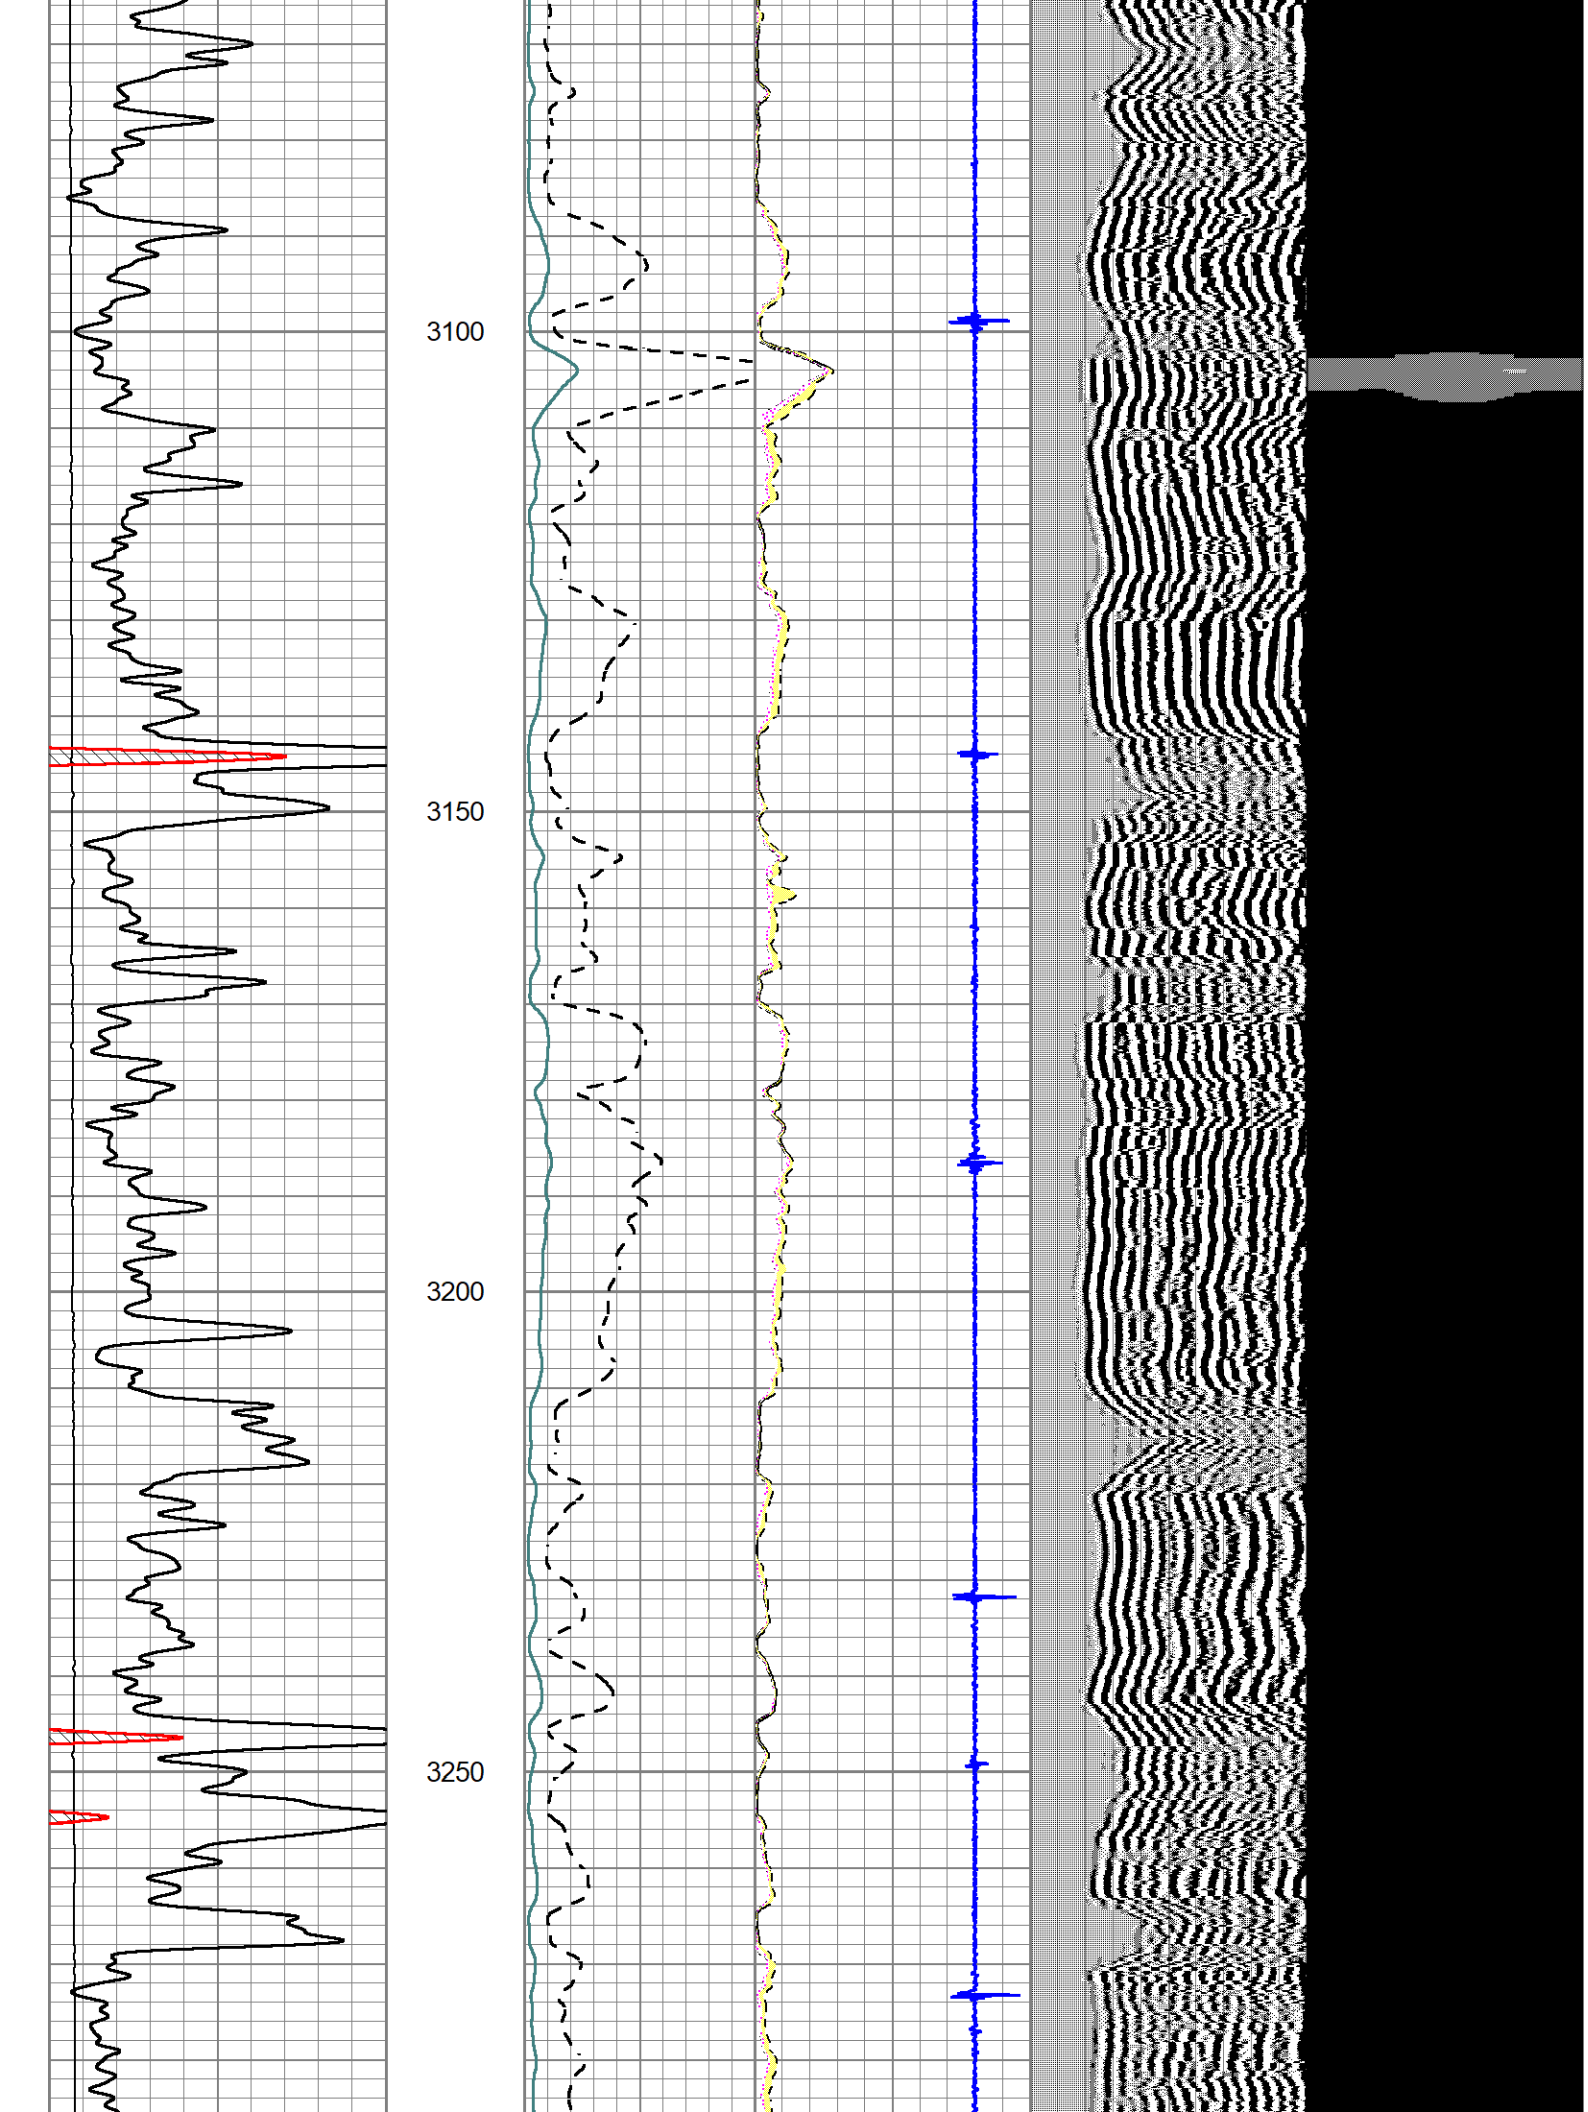

2000
2050
2100
2150

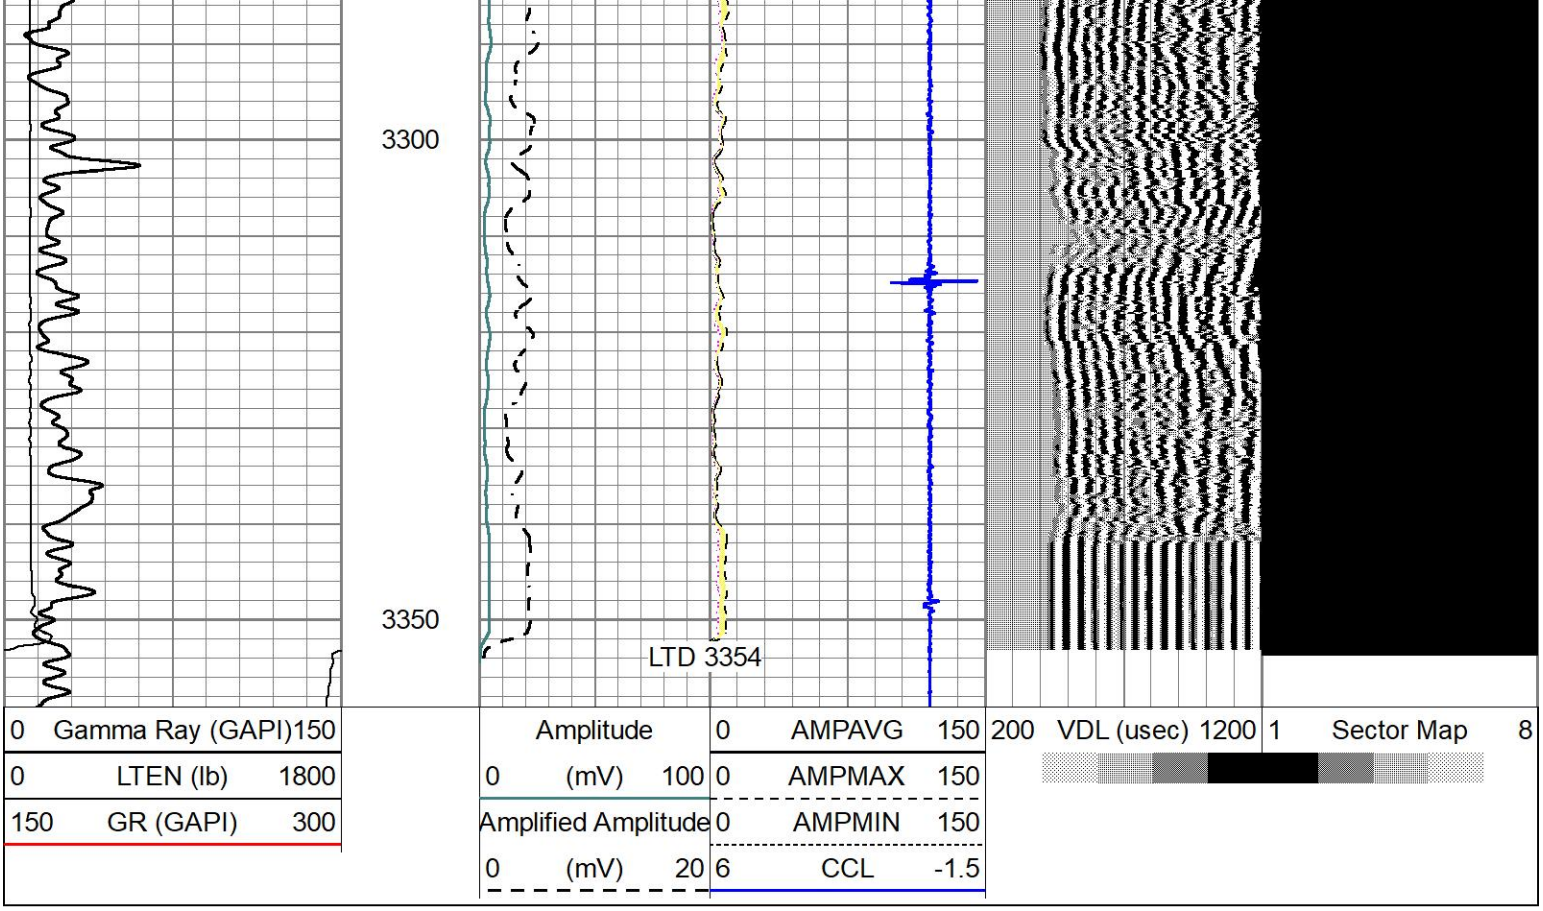

2200
2250
2300
2350
2400


2450
2500
2550
2600


2650
2700
2750
2800

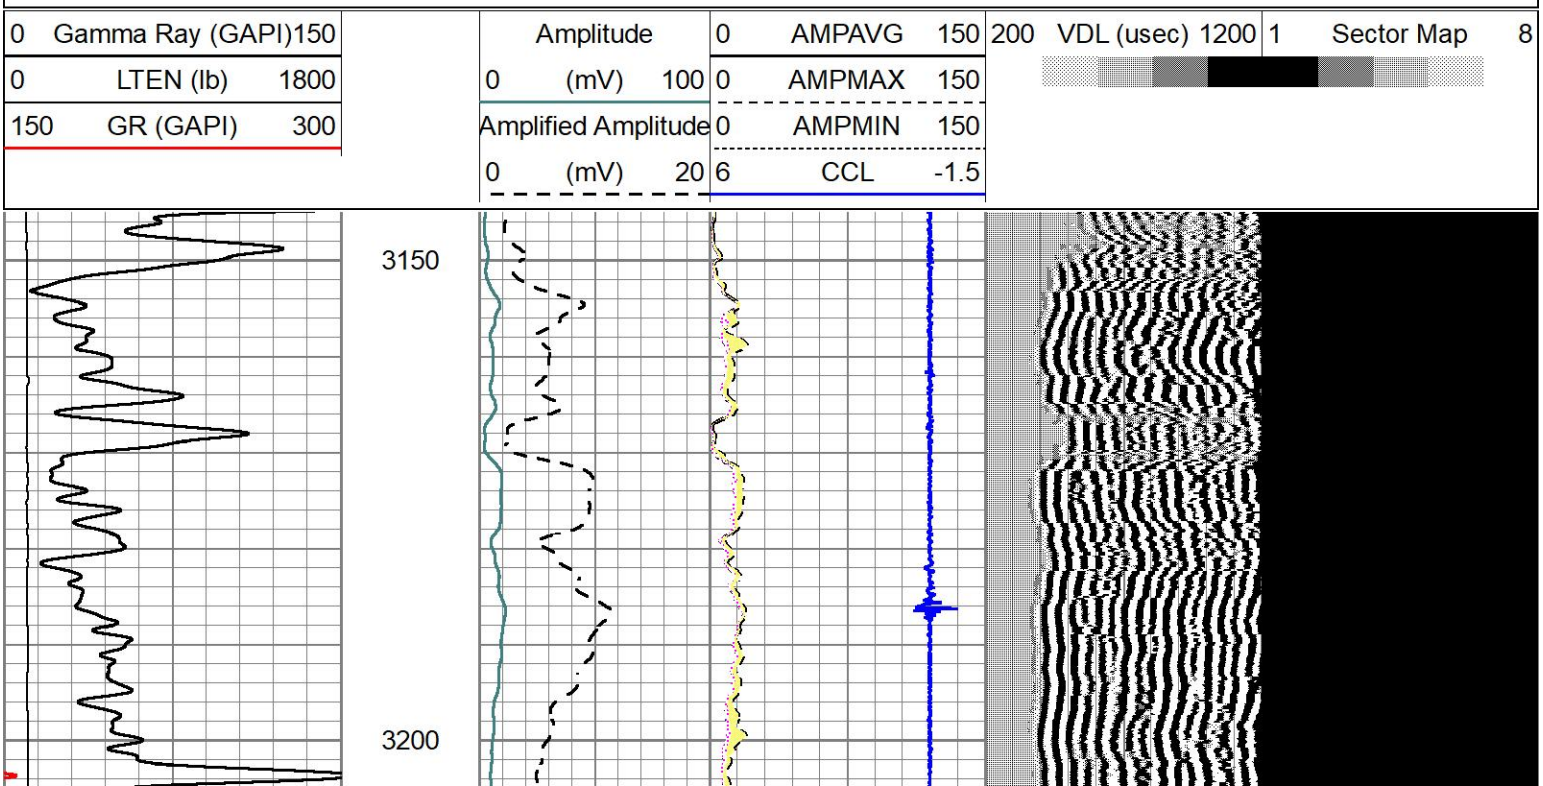

LTEN
Gamma Ray
2850
AMPMIN
AMPMAX
AMPAVG
Amplitude
CCL
Amplified Amplitude
2900
2950
3000
3050

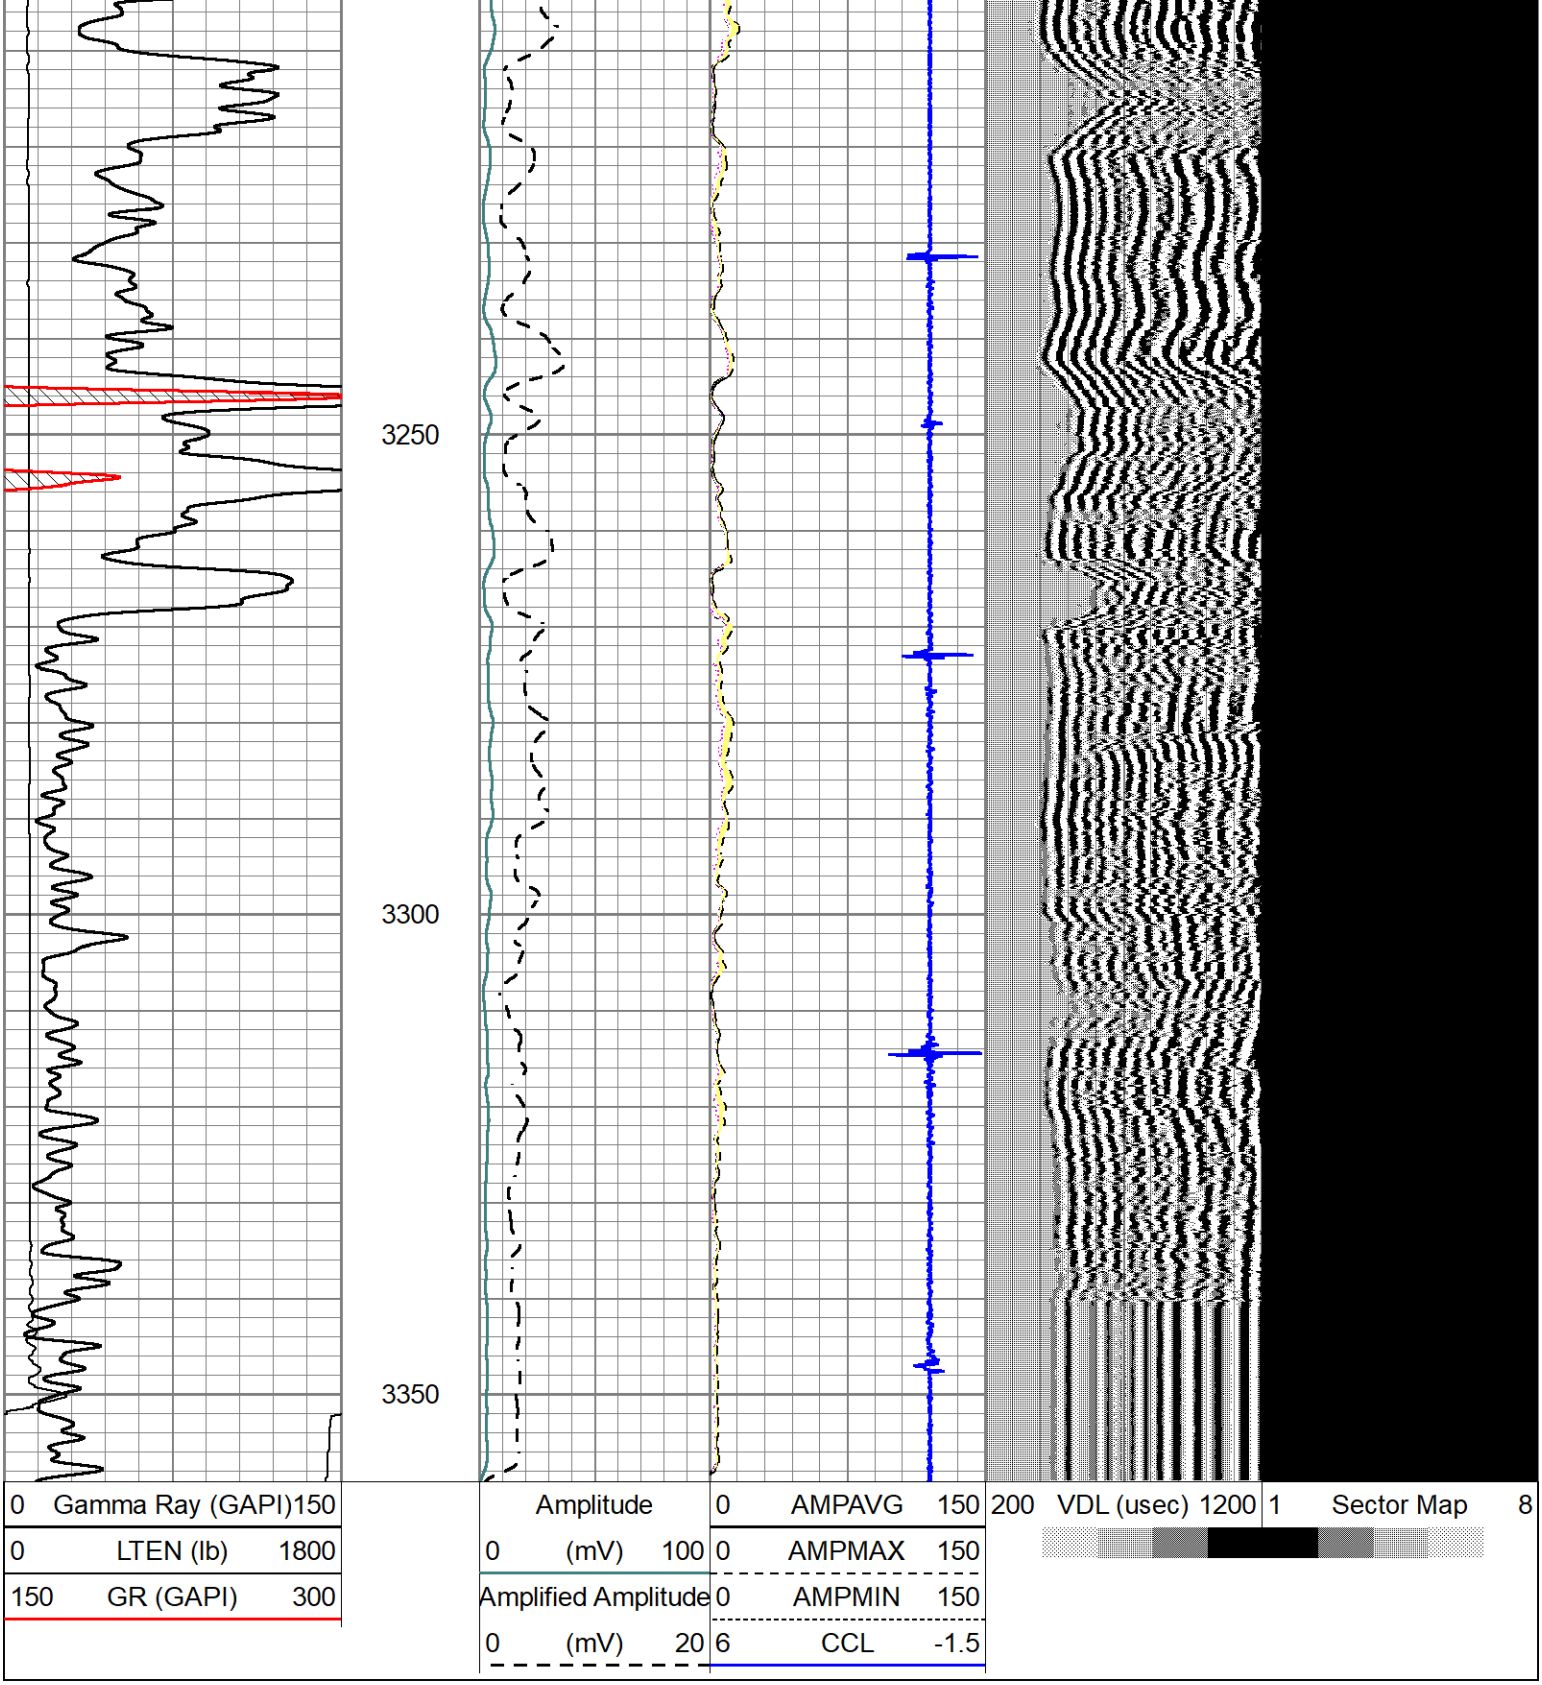

3100
3150
3200
3250



Repeat Section

Database File	k&m-petro-soeken21-1.db
Dataset Pathname	grscbl/pass3
Presentation Format	scbl18
Dataset Creation	Mon May 23 11:17:29 2022
Charted by	Depth in Feet scaled 1:240




3250
3300
3350
0 Gamma Ray (GAPI) 150
0 LTEN (lb) 1800
150 GR (GAPI) 300
Amplitude
0 (mV) 100
Amplified Amplitude
0 (mV) 20
0 AMPAVG 150
0 AMPMAX 150
0 AMPMIN 150
6 CCL -1.5
200 VDL (usec) 1200
1 Sector Map 8