



FRAC - FINDER LOG

Company	INDIAN OIL COMPANY, INC.		
Well	WARREN #4-35		
Field	MEAIRS		
County	BARBER		
State	KANSAS		
Company	INDIAN OIL COMPANY, INC.		
Well	WARREN #4-35		
Field	MEAIRS		
County	BARBER		
State	KANSAS		
Location:	API # : 15-007-24407-0000 3040' FSL & 2380' FEL NW - SW - SW - NE		Other Services CDL/CNL/PE DIL/MEL/SON
Permanent Datum	GROUND LEVEL		Elevation 1644
Log Measured From	KELLY BUSHING12' A.G.L.		K.B. 1656 D.F. 1654 G.L. 1644
Drilling Measured From	KELLY BUSHING		
Date	3/13/22		
Run Number	TWO		
Depth Driller	4780		
Depth Logger	4774		
Bottom Logged Interval	4766		
Top Log Interval	2500		
Casing Driller	8 5/8"@355'		
Casing Logger	355		
Bit Size	7 7/8"		
Type Fluid in Hole	CHEMICAL MUD		CHLORIDES 11,000 PPM
Density / Viscosity	9.6/49		
pH / Fluid Loss	9.0/10.0		
Source of Sample	FLOWLINE		
Rm @ Meas. Temp	.550@75F		
Rmf @ Meas. Temp	.413@75F		
Rmc @ Meas. Temp	.660@75F		
Source of Rmf / Rmc	MEASUREMENT		
Rm @ BHT	.335@123F		
Time Circulation Stopped	5 HOURS		
Time Logger on Bottom	11:00 P.M.		
Maximum Recorded Temperature	123F		
Equipment Number	922339		
Location	HAYS, KANSAS		
Recorded By	JEFF LUEBBERS		
Witnessed By	AARON YOUNG		
	ANTHONY FARRAR		

<<< Fold Here >>>

All interpretations are opinions based on inferences from electrical or other measurements and we cannot and do not guarantee the accuracy or correctness of any interpretation, and we shall not, except in the case of gross or willful negligence on our part, be liable or responsible for any loss, costs, damages, or expenses incurred or sustained by anyone resulting from any interpretation made by any of our officers, agents or employees. These interpretations are also subject to our general terms and conditions set out in our current Price Schedule.

15-007-24407-0000

Comments


THANK YOU FOR USING ELI WIRELINE HAYS, KANSAS (785) 628-6395
DIRECTIONS
SAWYER, KS., S. ON HWY 281 TO "AMBER RD., 1E.





MAIN SECTION


Database File	6363pe.db
Dataset Pathname	pass6.4
Presentation Format	frac
Dataset Creation	Mon Mar 14 00:26:20 2022
Charted by	Depth in Feet scaled 1:240


0	GR (GAPI)	150	ABHV	200	WVF1 (usec)	1200
6	BOREID (in)	16	10 (ft3)	0		
6	CALIPER (in)	16	TBHV			
			0 (ft3)	10		

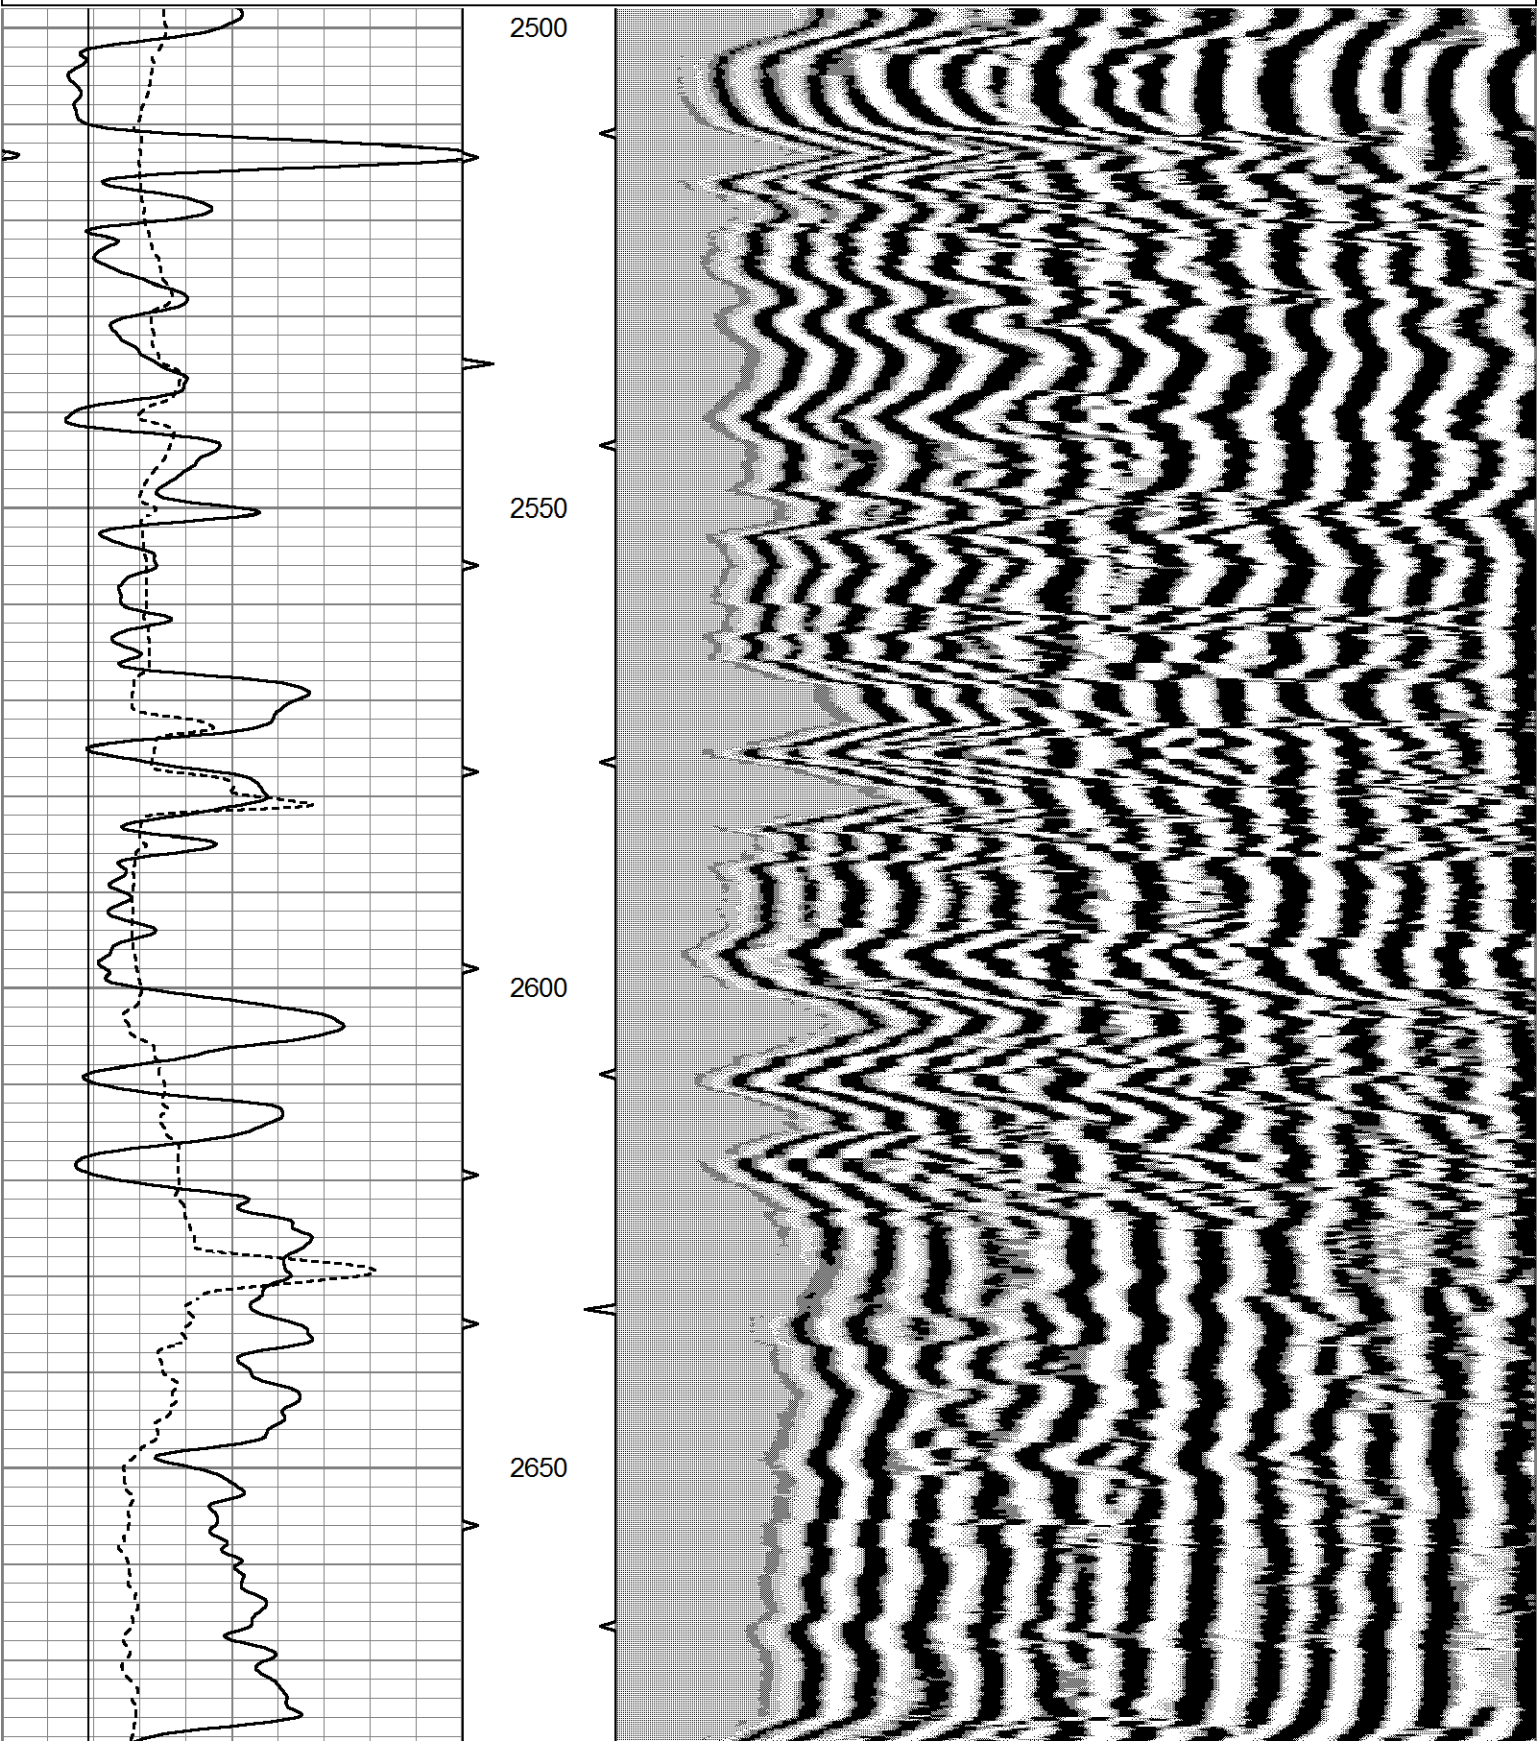


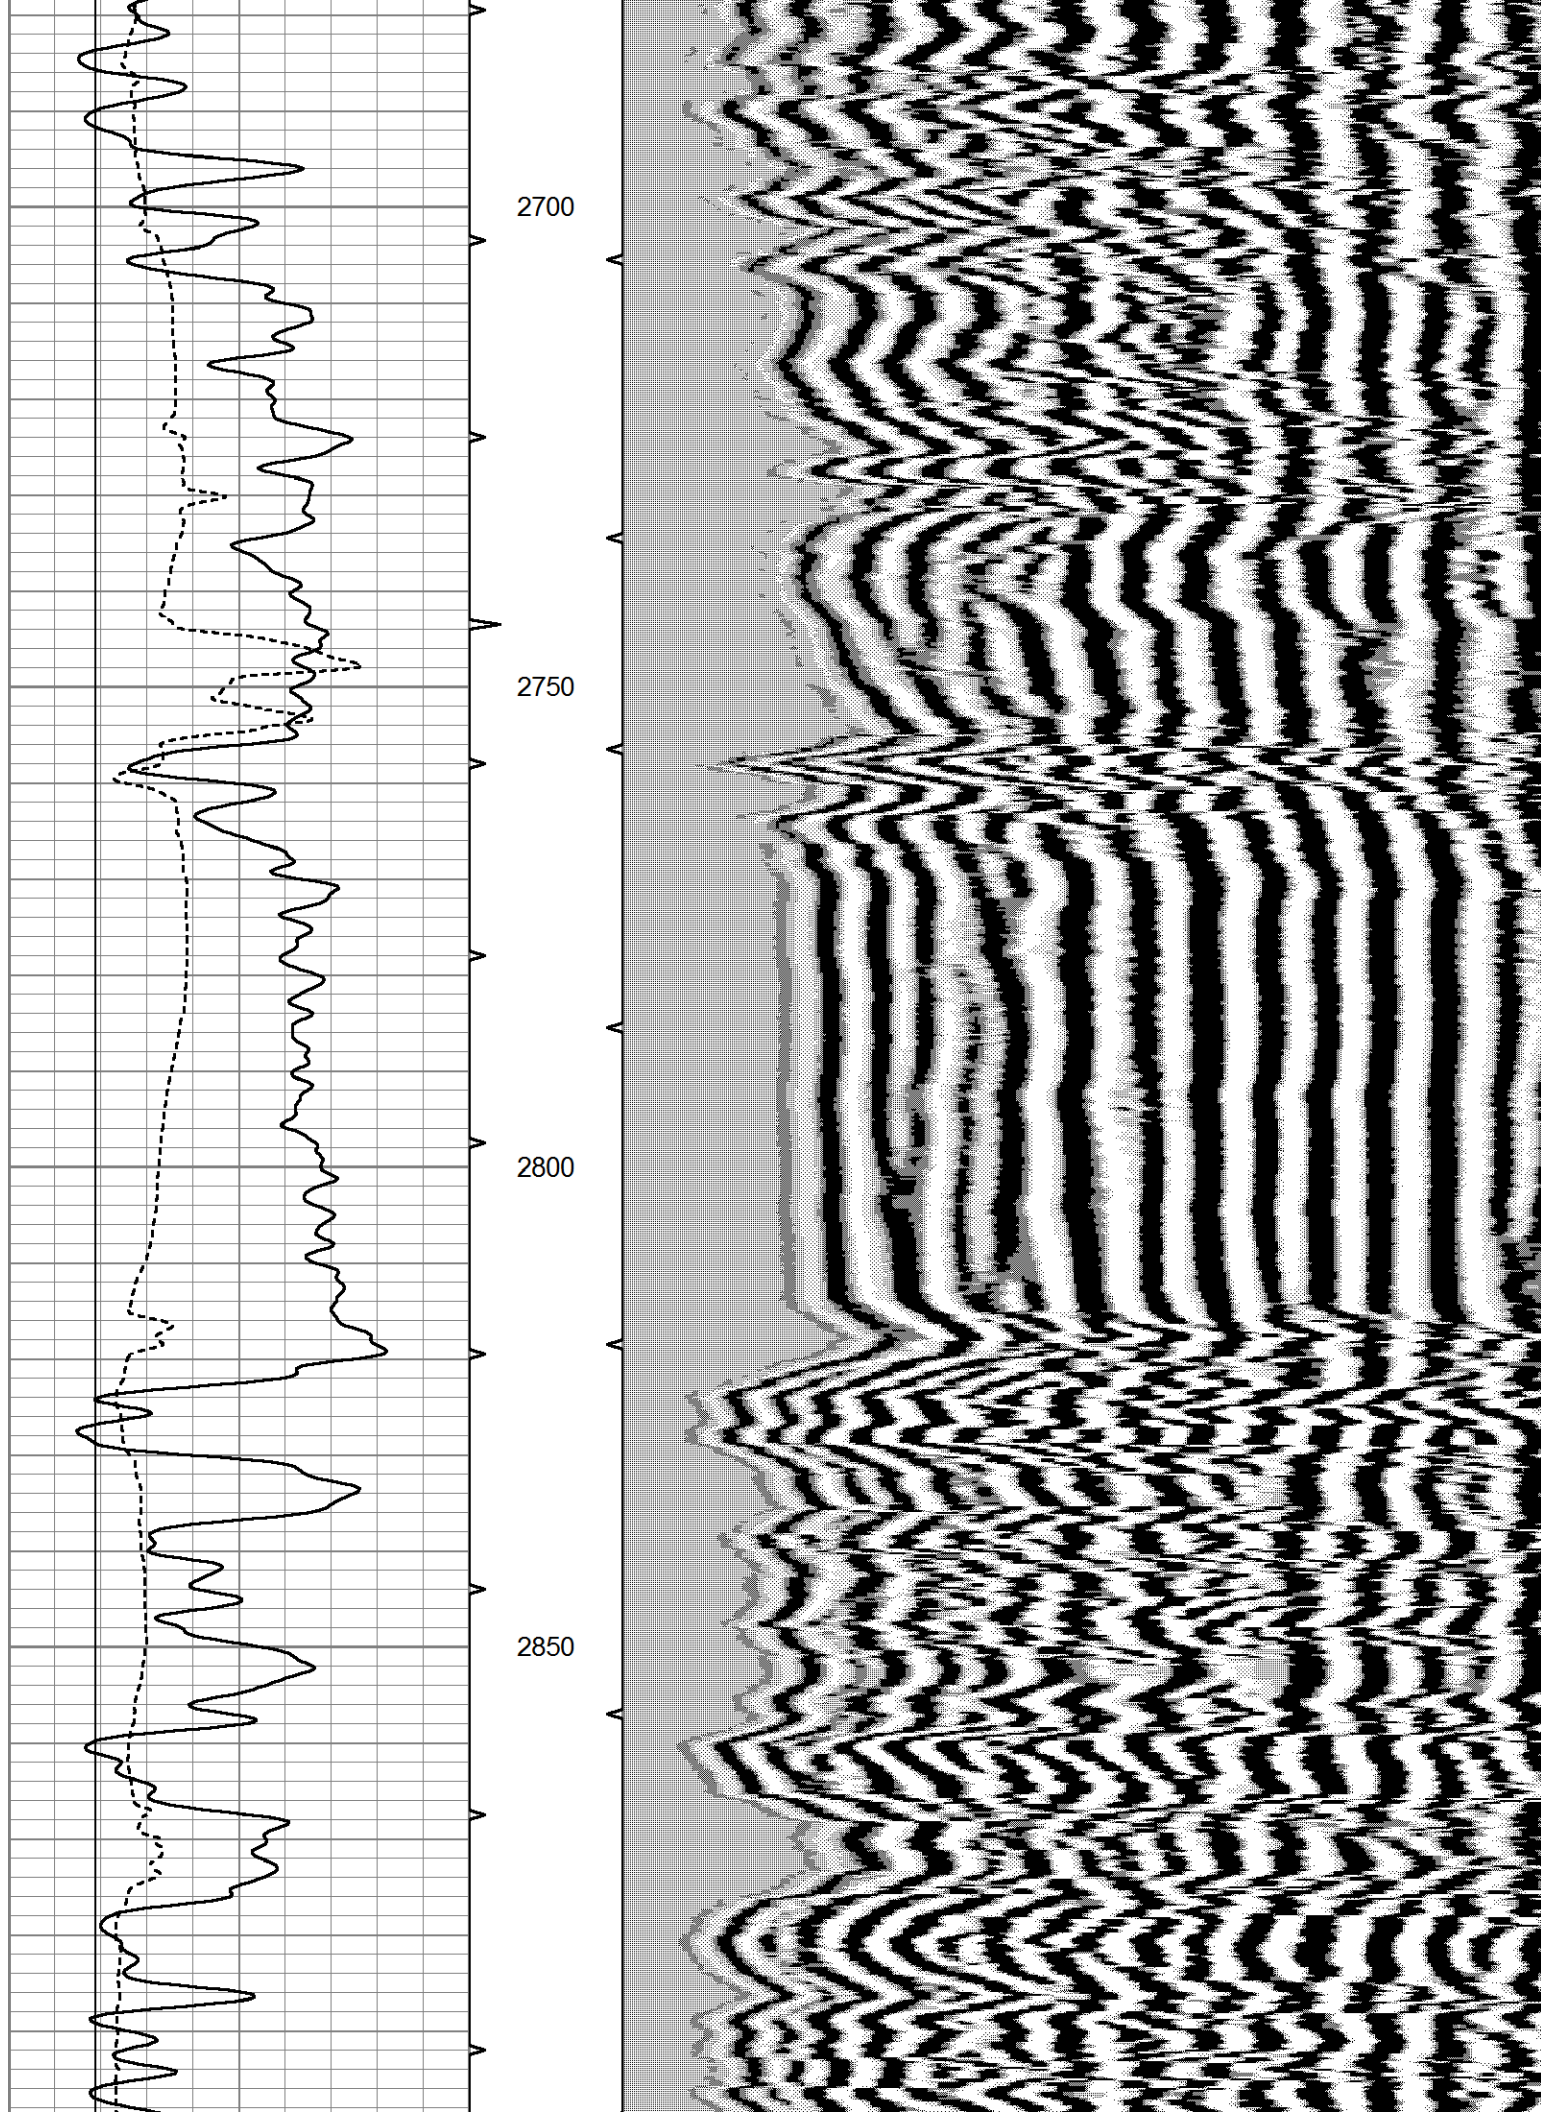

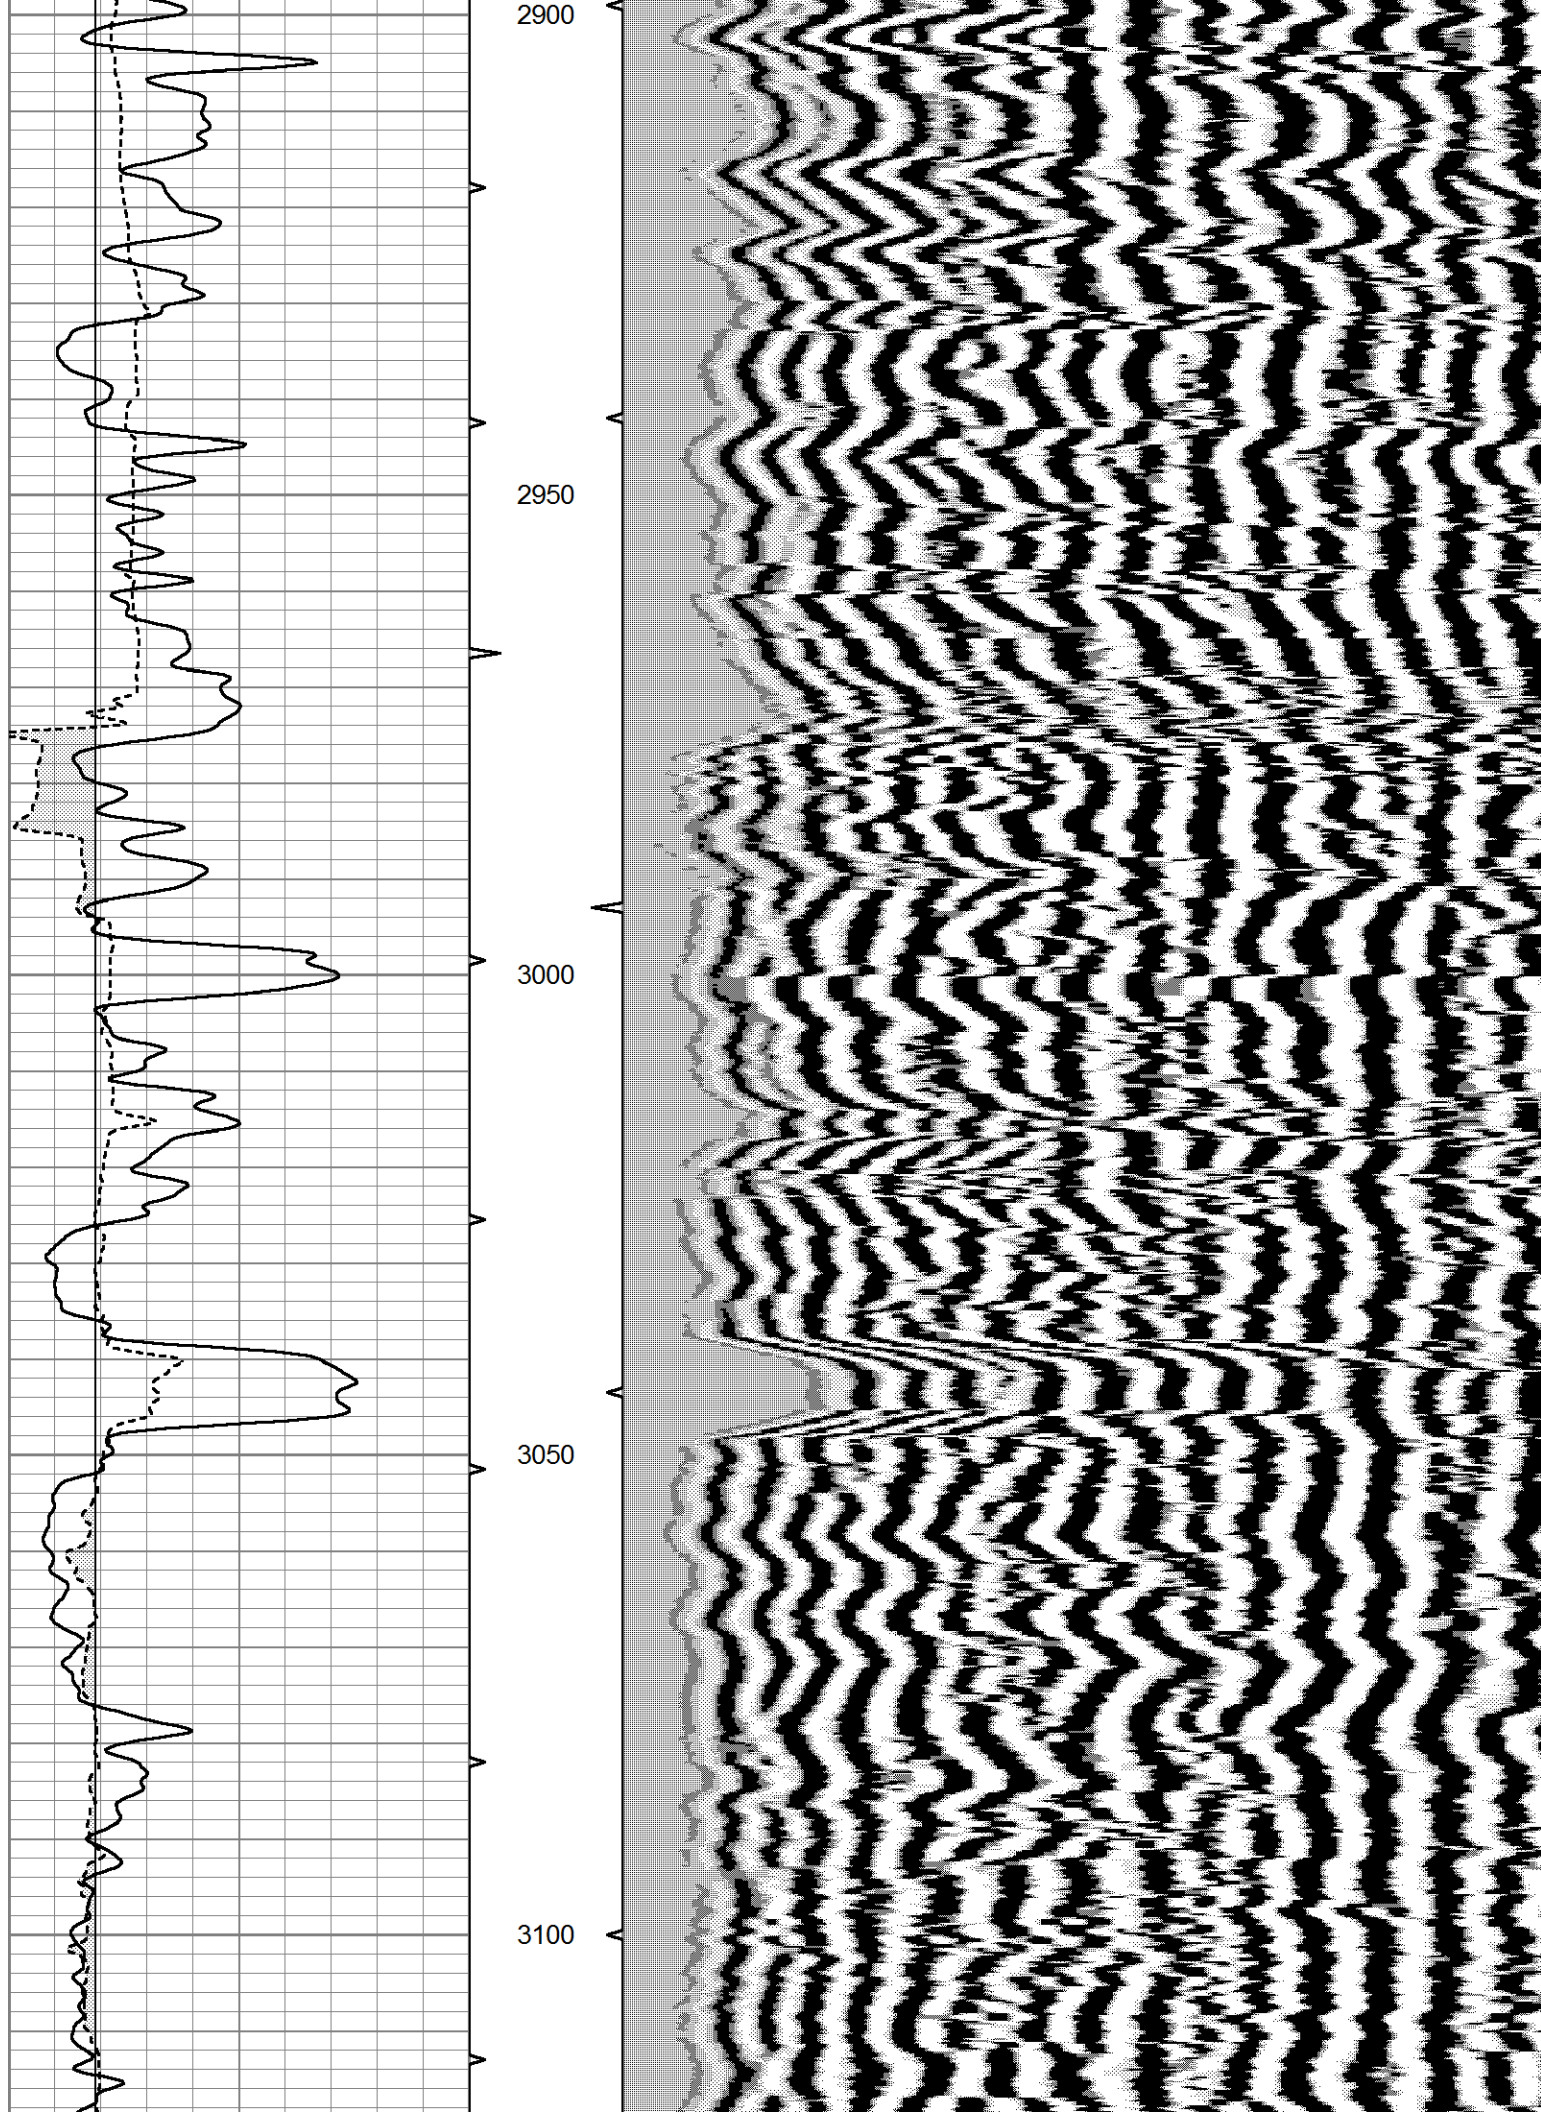

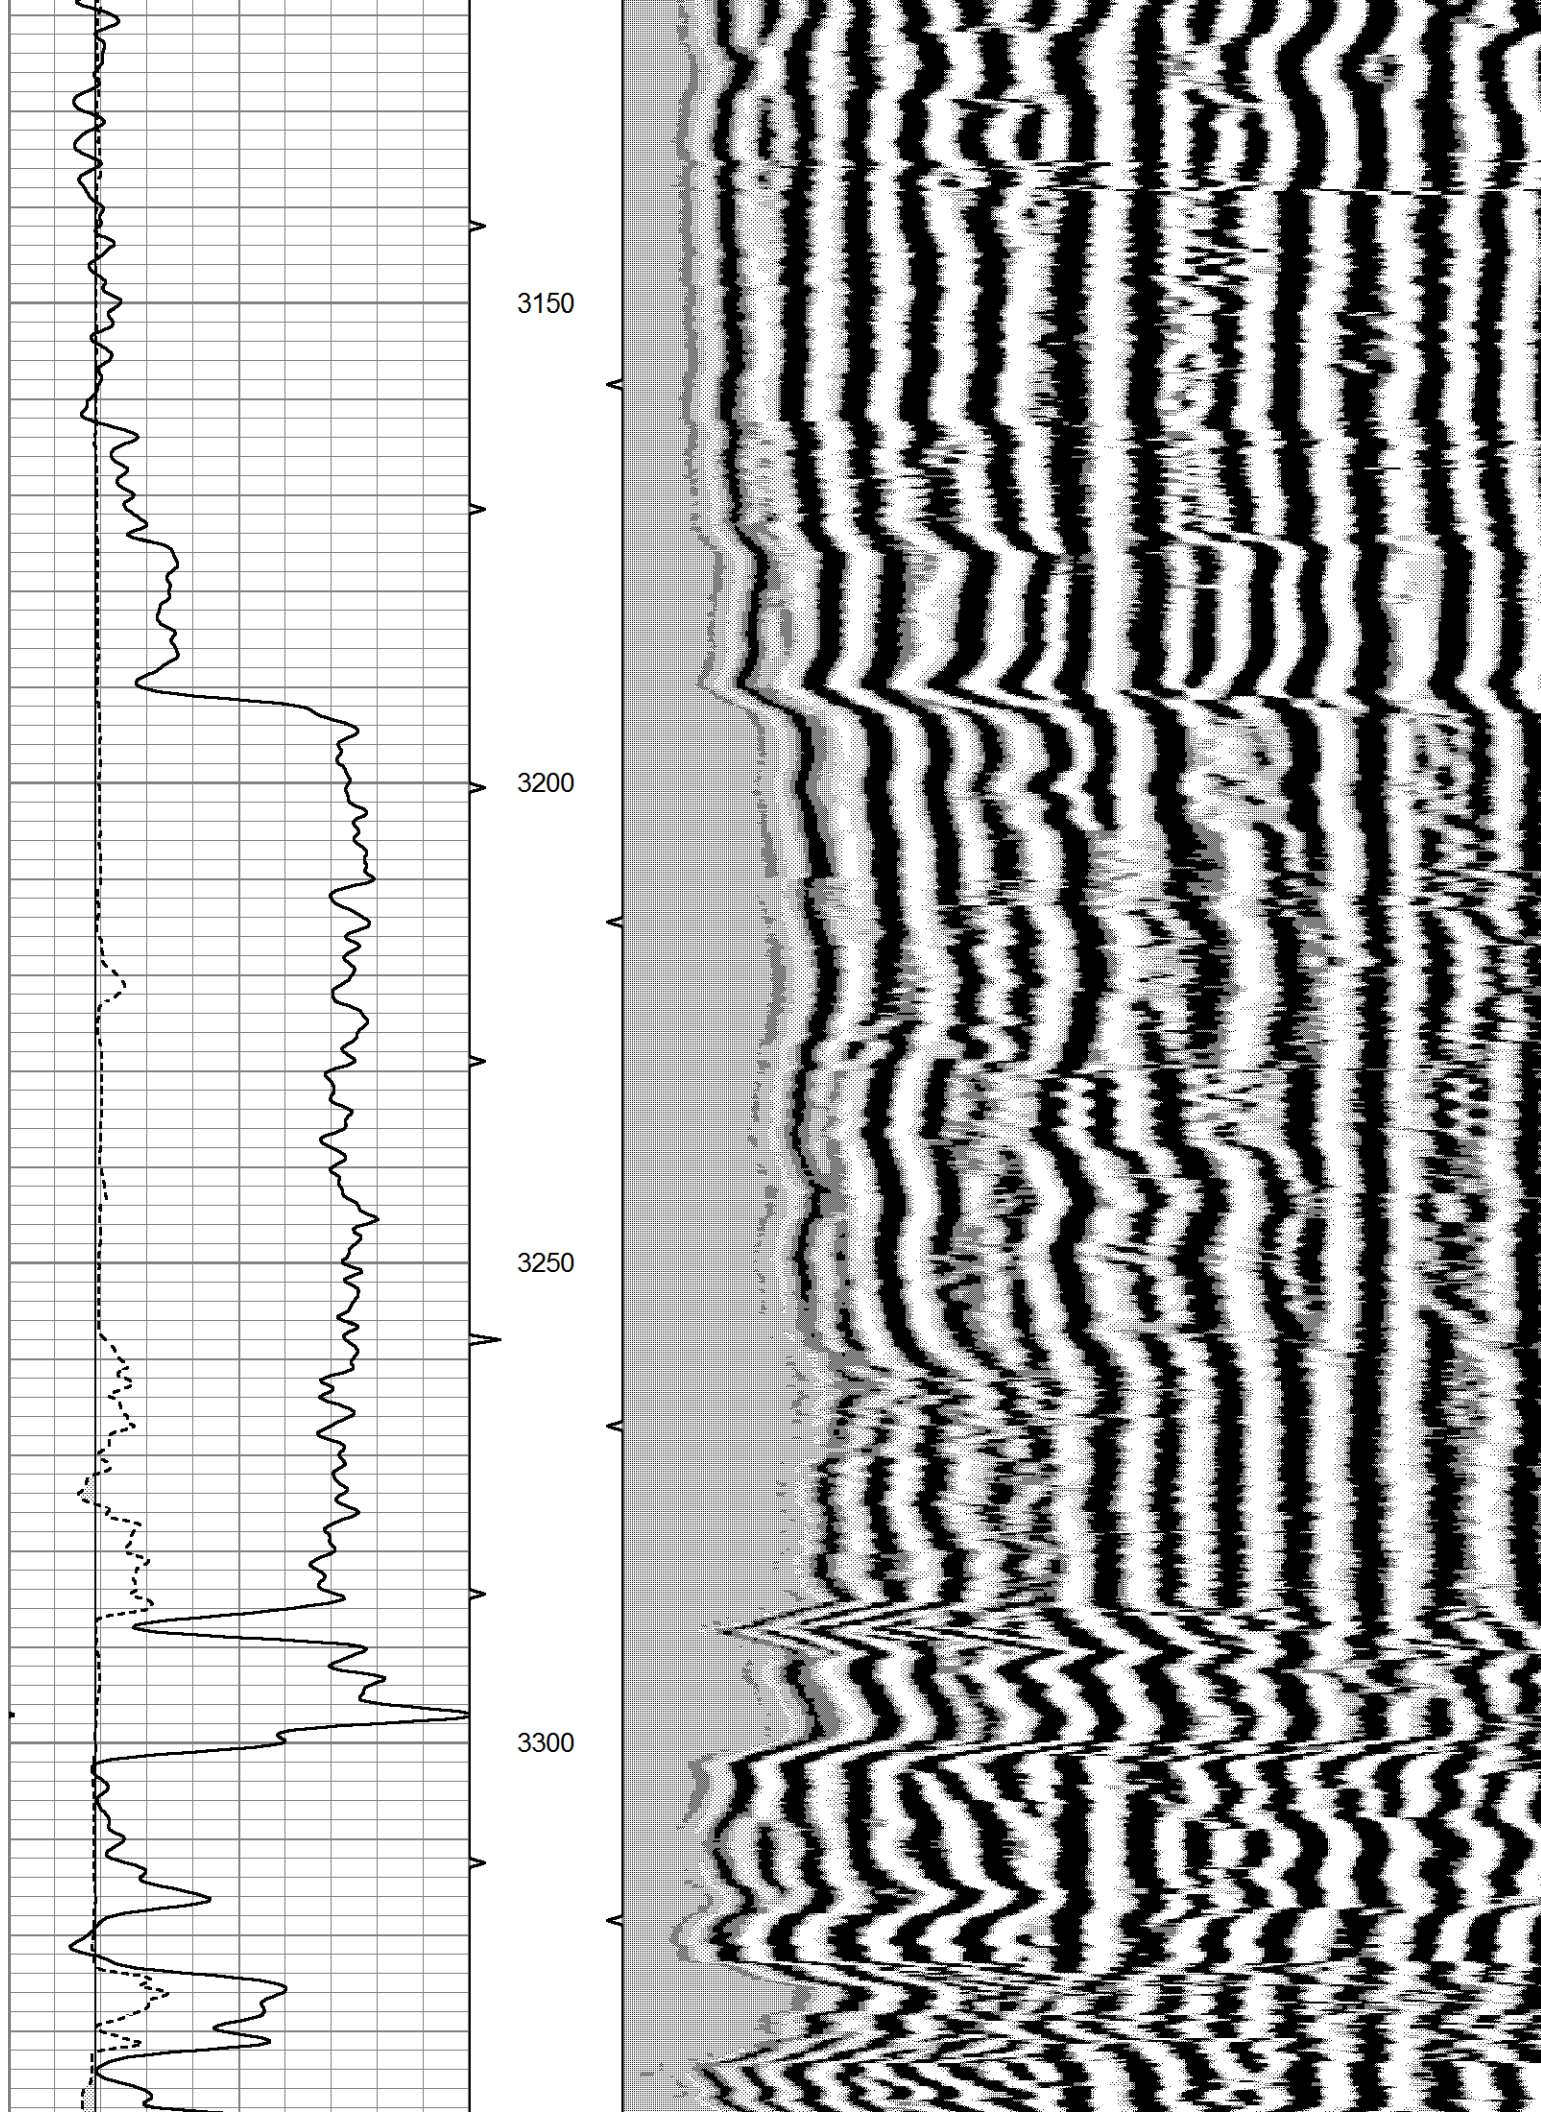

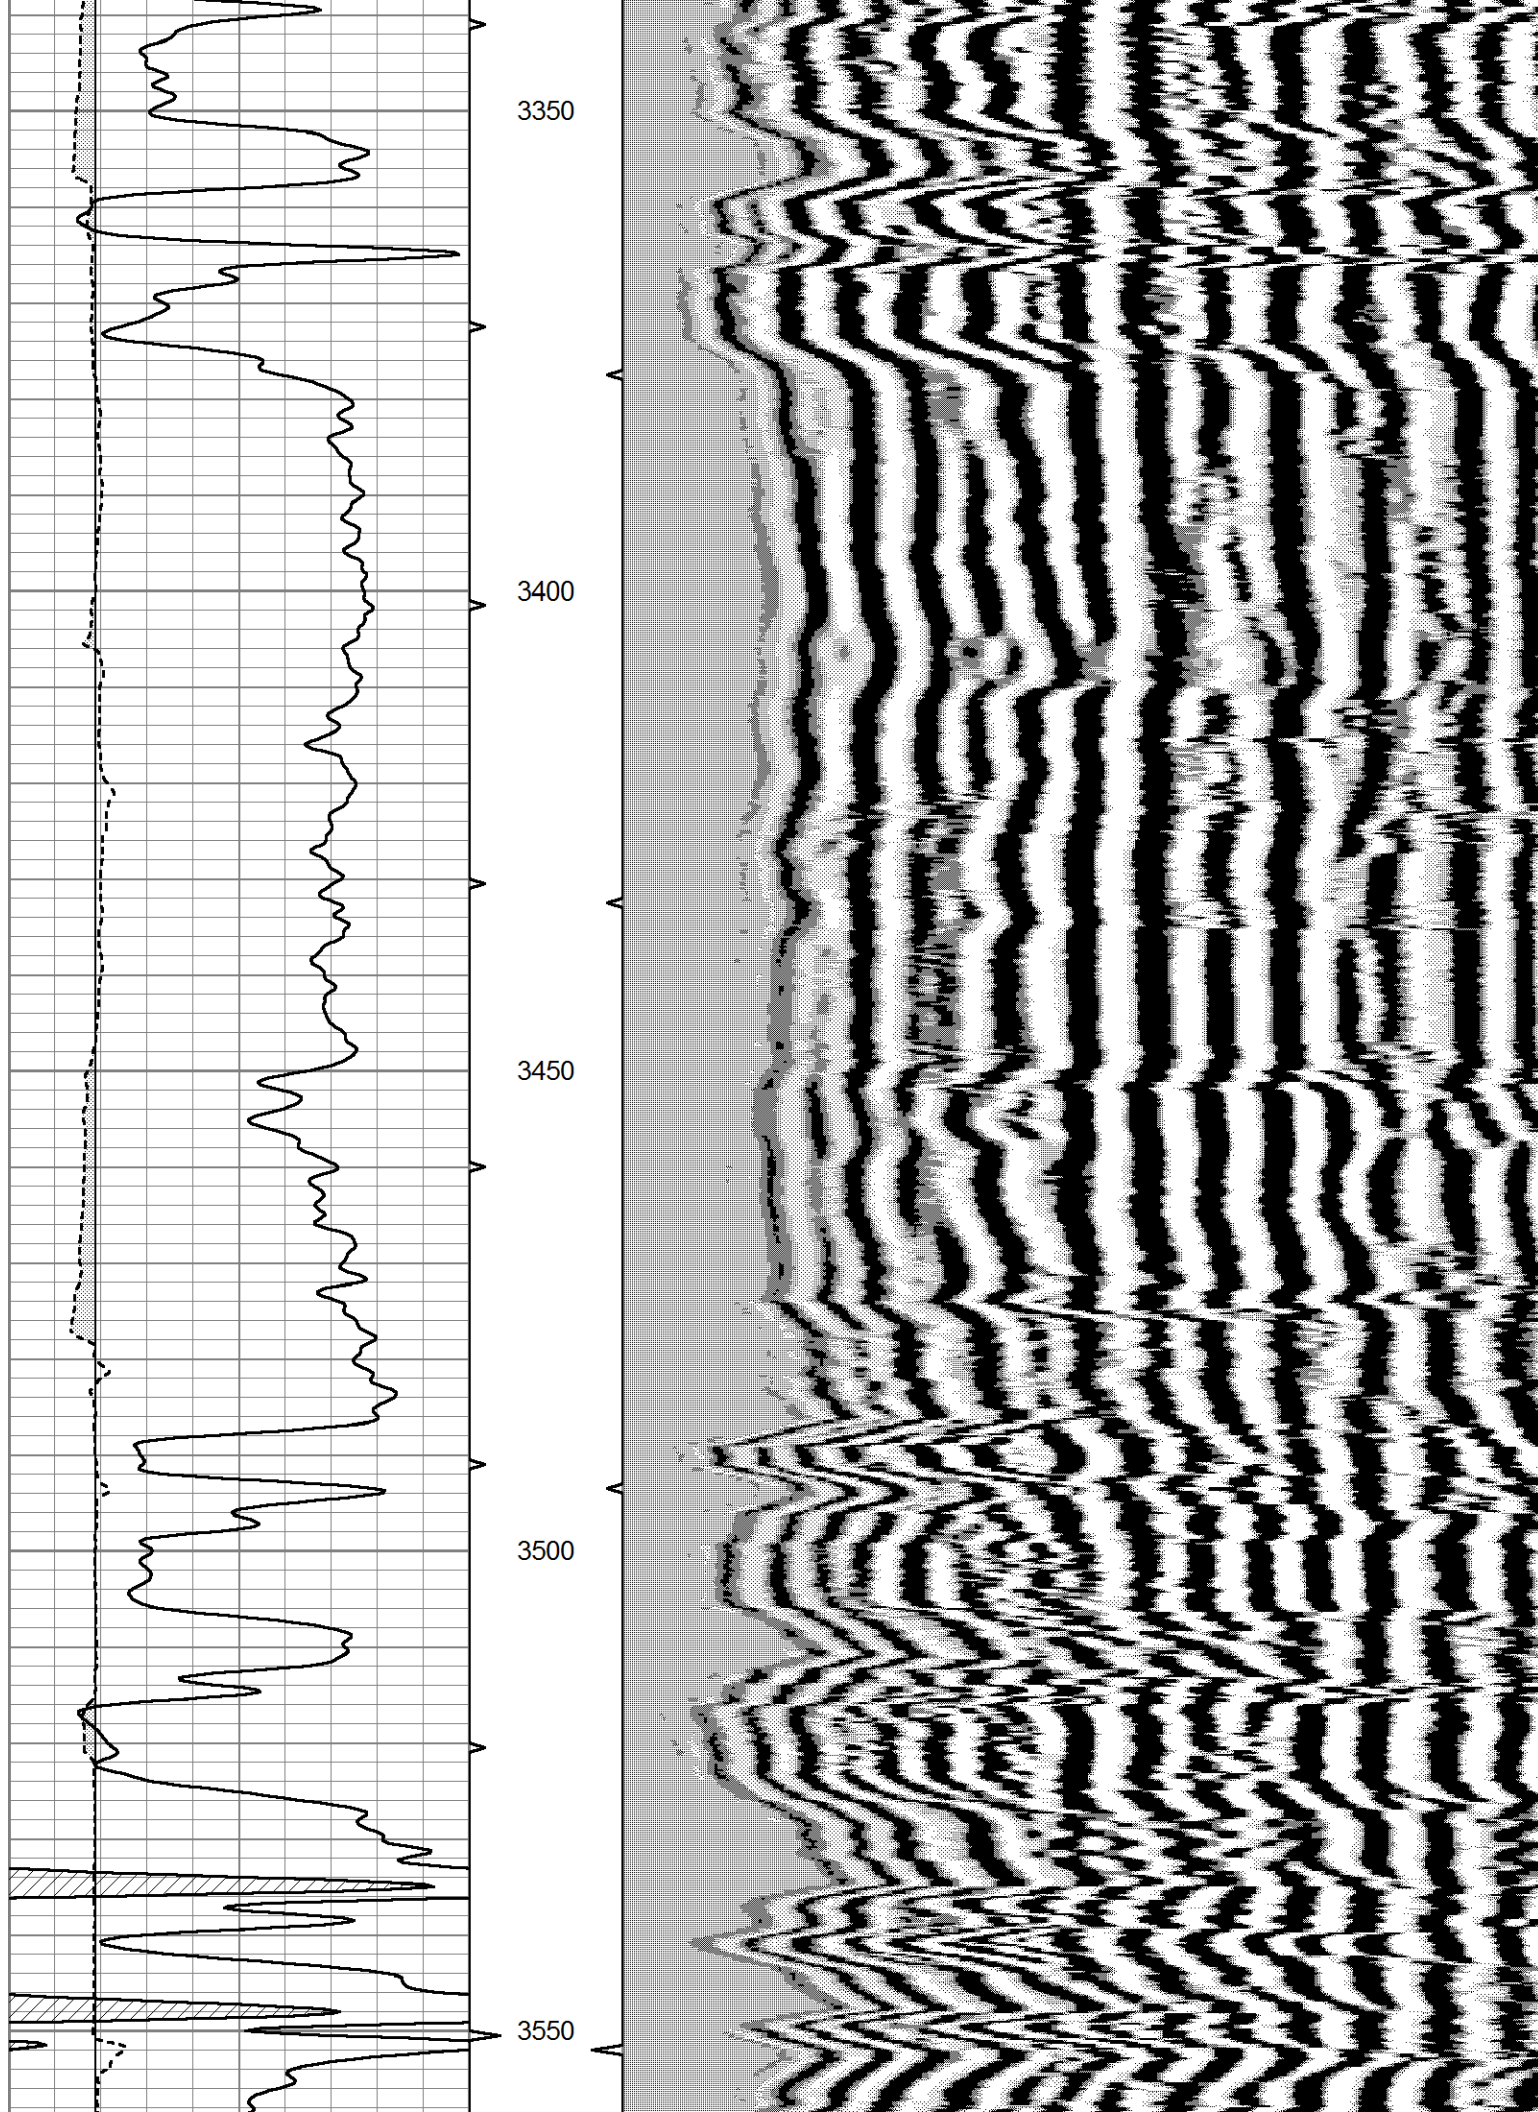

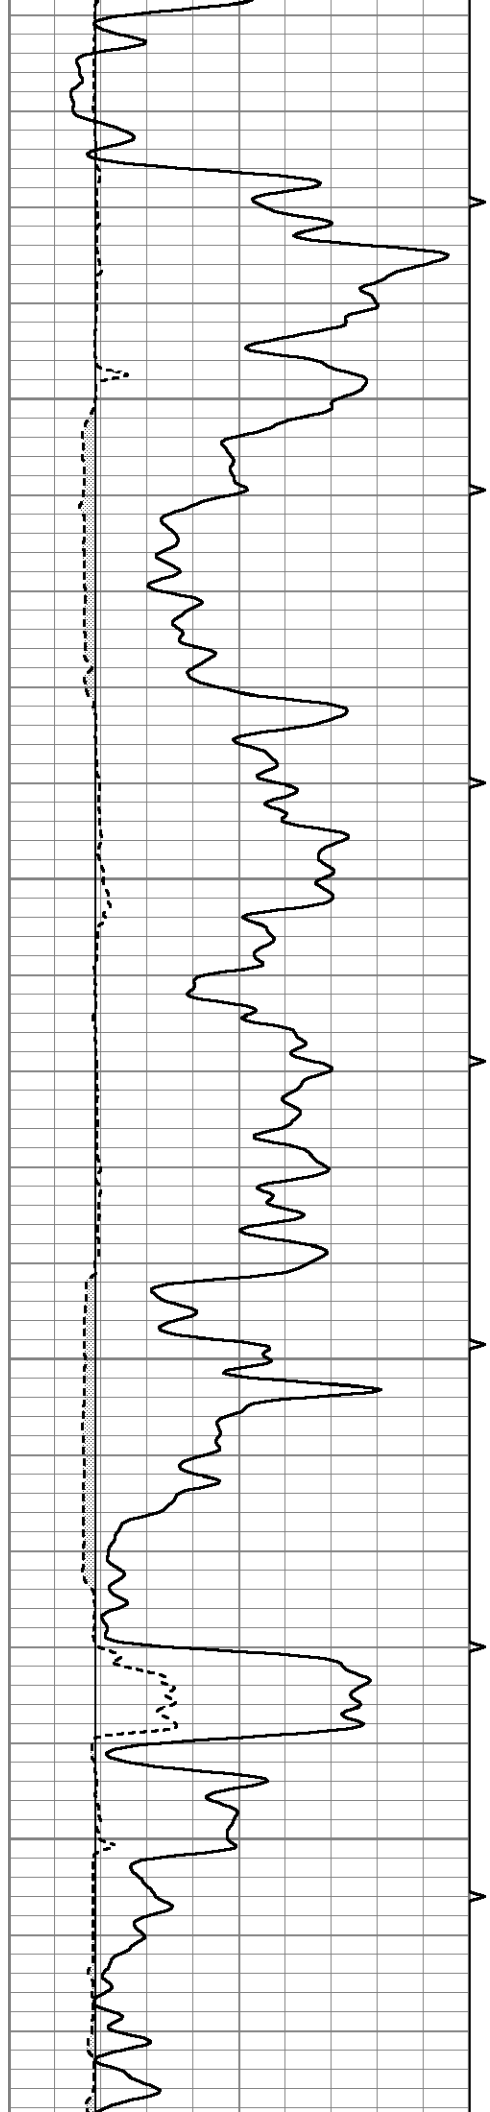

3600

3650

3700

3750

