DUAL INDUCTION LOG

Company VINCENT OIL CORPORATION
Well PERKINS #6-3
Field MULBERRY CREEK
County FORD State KANSAS

Company VINCENT OIL CORPORATION
Well PERKINS #6-3
Field MULBERRY CREEK
County FORD
State KANSAS

Location: API # : 15-057-21081-0000
466' FNL & 2166' FWL
SW - NE - NE - NW

SEC 3 TWP 29S RGE 23W

Other Services
CDL/CNL/PE
MEL/SONIC

Permanent Datum GROUND LEVEL Elevation 2556
Log Measured From KELLY BUSHING 12' A.G.L.
Drilling Measured From KELLY BUSHING

Elevation
K.B. 2568
D.F. 2566
G.L. 2556

Date	12/9/22		
Run Number	ONE		
Depth Driller	5380		
Depth Logger	5380		
Bottom Logged Interval	5378		
Top Log Interval	00		
Casing Driller	8 5/8"@652'		
Casing Logger	652		
Bit Size	7 7/8"		
Type Fluid in Hole	CHEMICAL MUD	CHLORIDES: 6,600 PPM	
Density / Viscosity	9.3/49		
pH / Fluid Loss	11.0/8.8		
Source of Sample	FLOWLINE		
Rm @ Meas. Temp	.750@57F		
Rmf @ Meas. Temp	.563@57F		
Rmc @ Meas. Temp	.900@57F		
Source of Rmf / Rmc	MEASURED		
Rm @ BHT	.334@128F		
Time Circulation Stopped	3 HOURS		
Time Logger on Bottom	1:15 A.M.		
Maximum Recorded Temperature	128F		
Equipment Number	8916		
Location	HAYS, KANSAS		
Recorded By	JEFF LUEBBERS		
Witnessed By	KEN LeBLANC		

<<< Fold Here >>>

All interpretations are opinions based on inferences from electrical or other measurements and we cannot and do not guarantee the accuracy or correctness of any interpretation, and we shall not, except in the case of gross or willful negligence on our part, be liable or responsible for any loss, costs, damages, or expenses incurred or sustained by anyone resulting from any interpretation made by any of our officers, agents or employees. These interpretations are also subject to our general terms and conditions set out in our current Price Schedule.

Comments

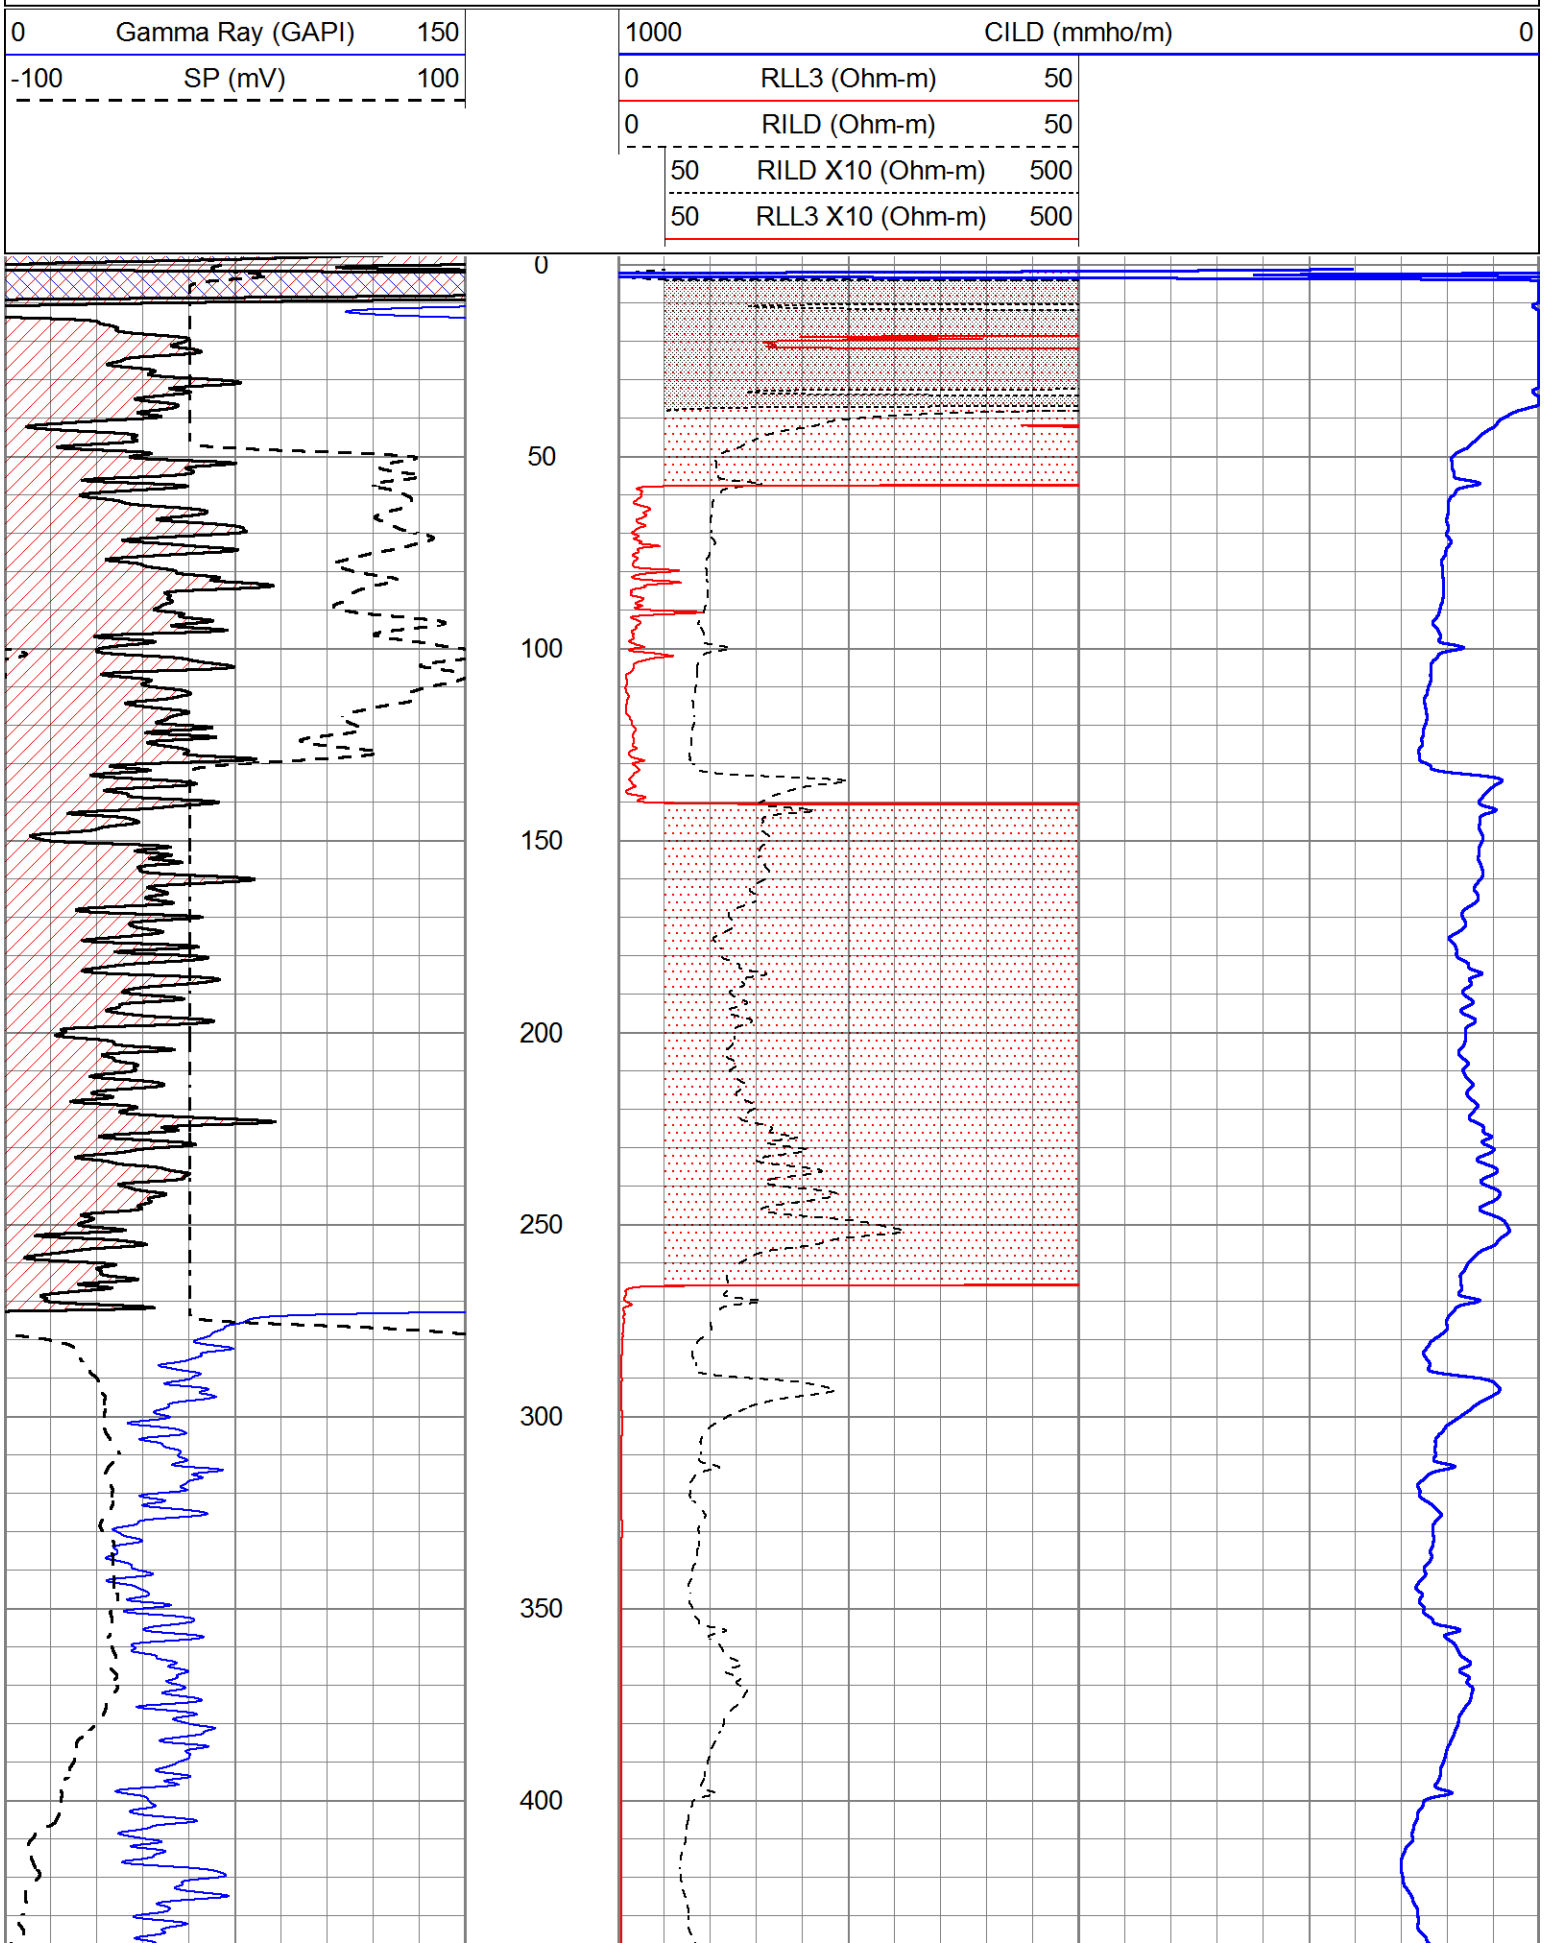
THANK YOU FOR USING ELI WIRELINE, HAYS, KS. (785) 628-6395

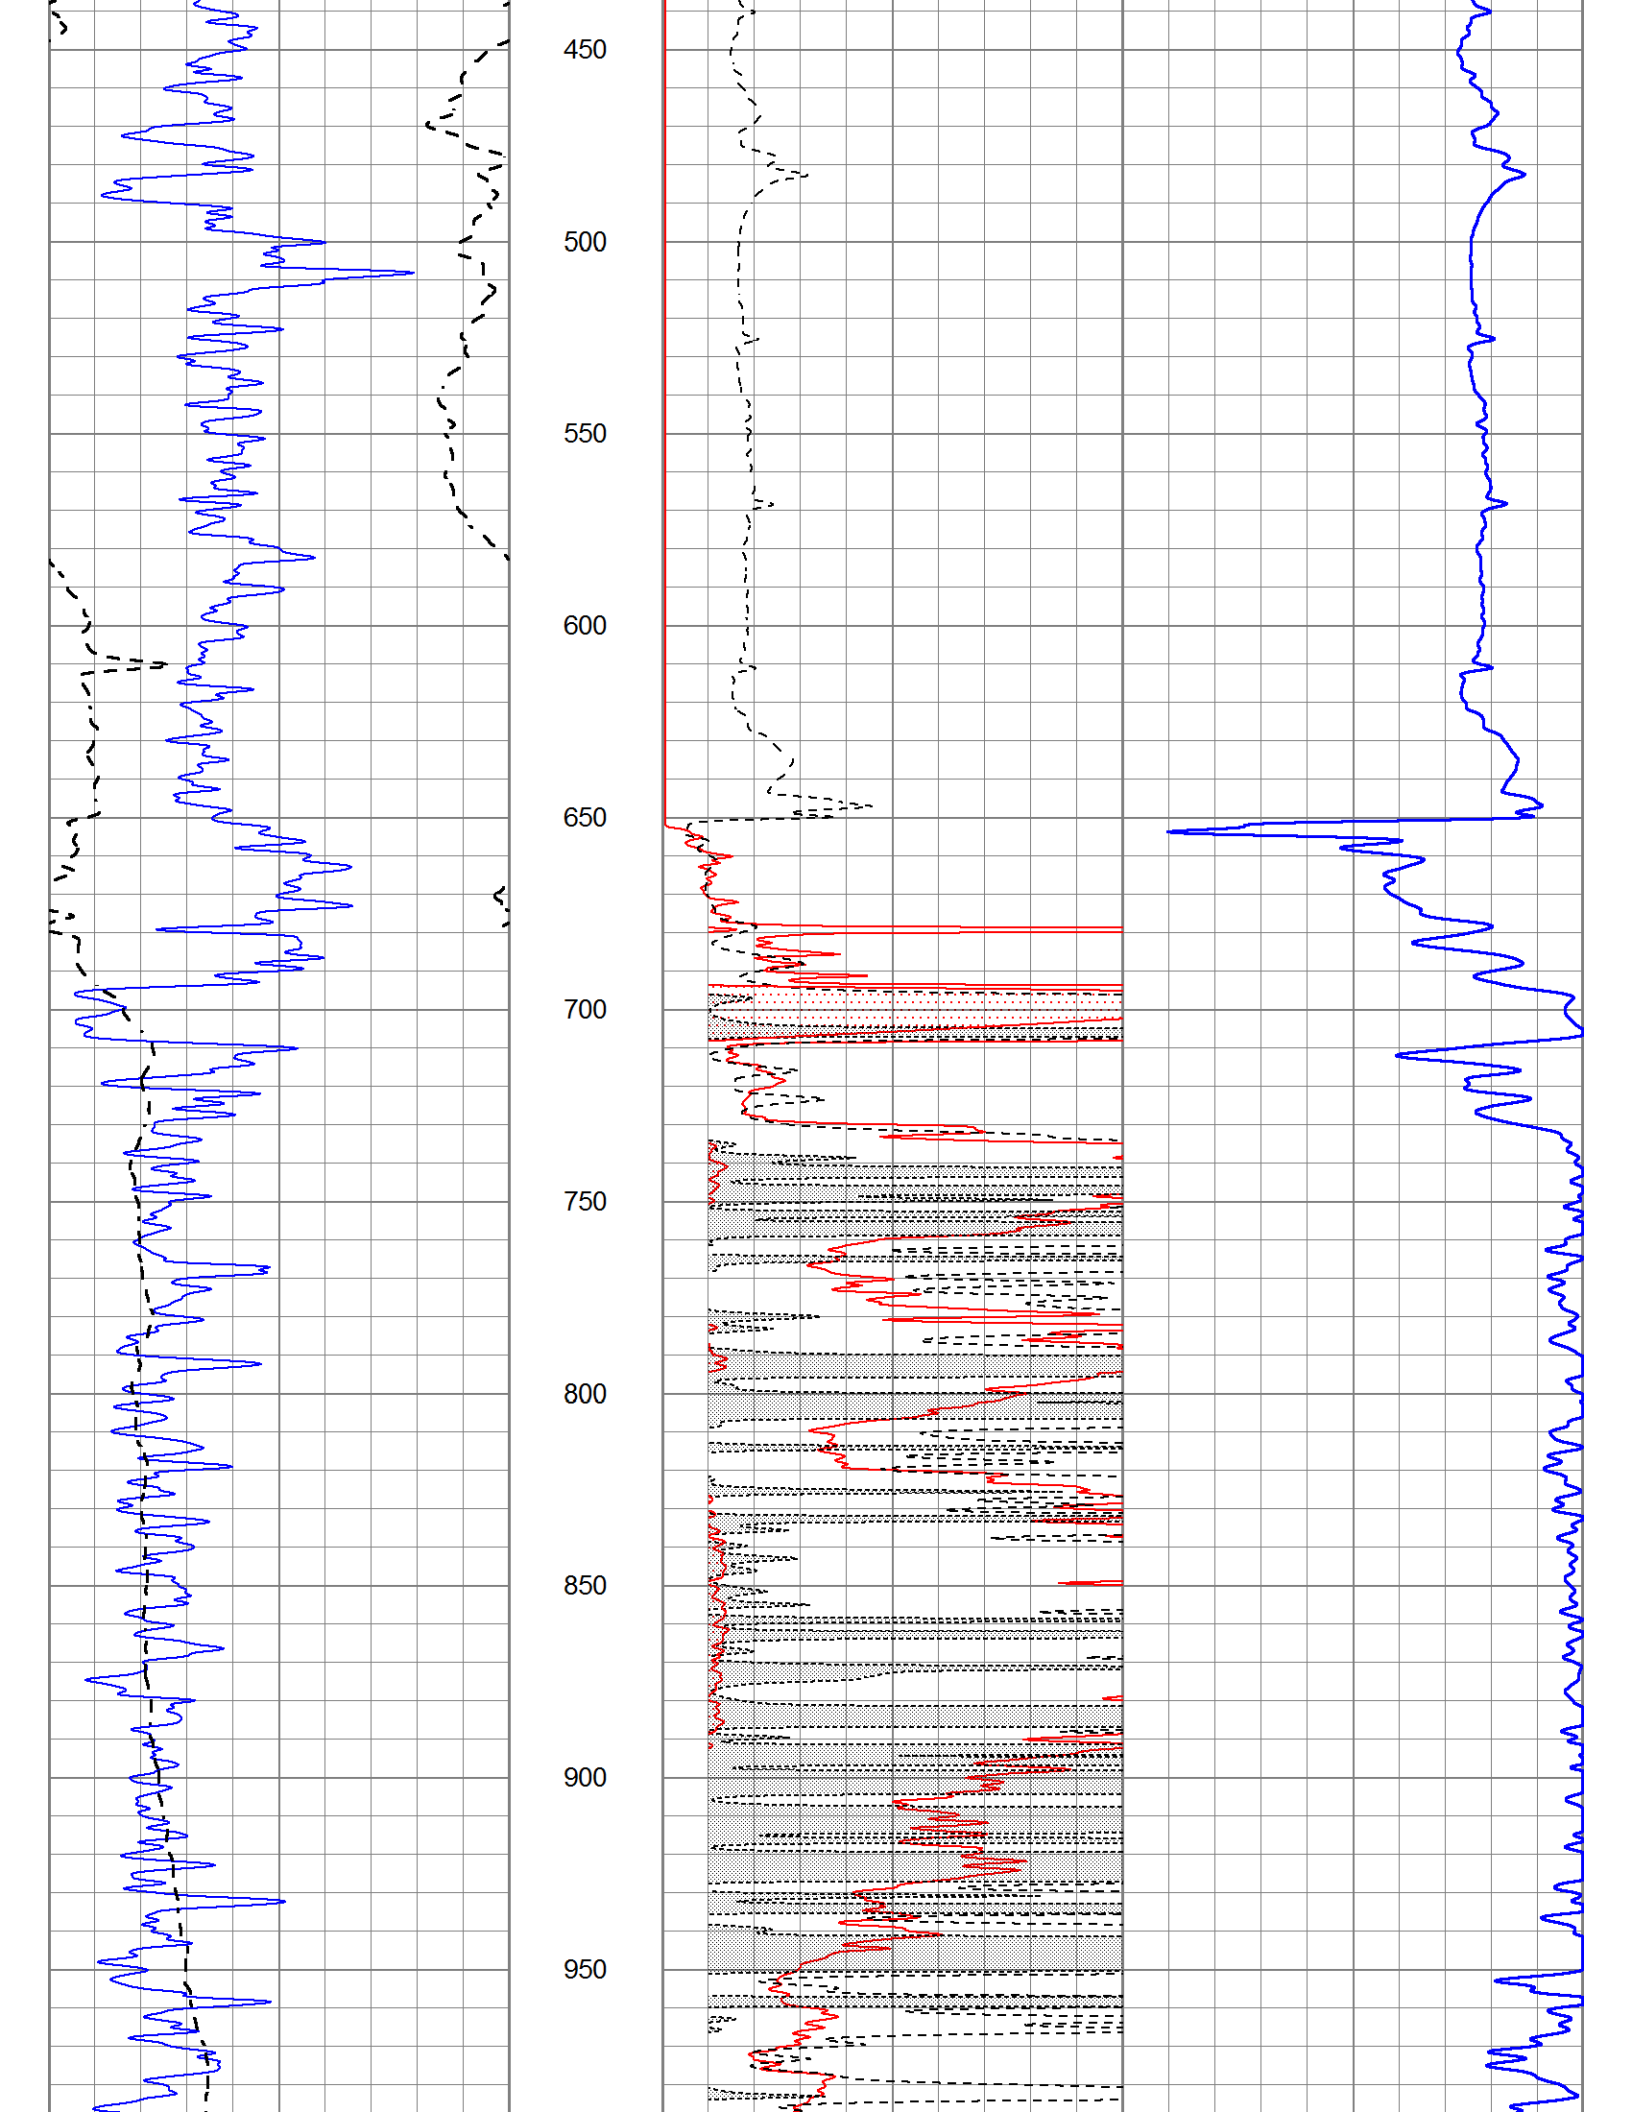
DIRECTIONS:

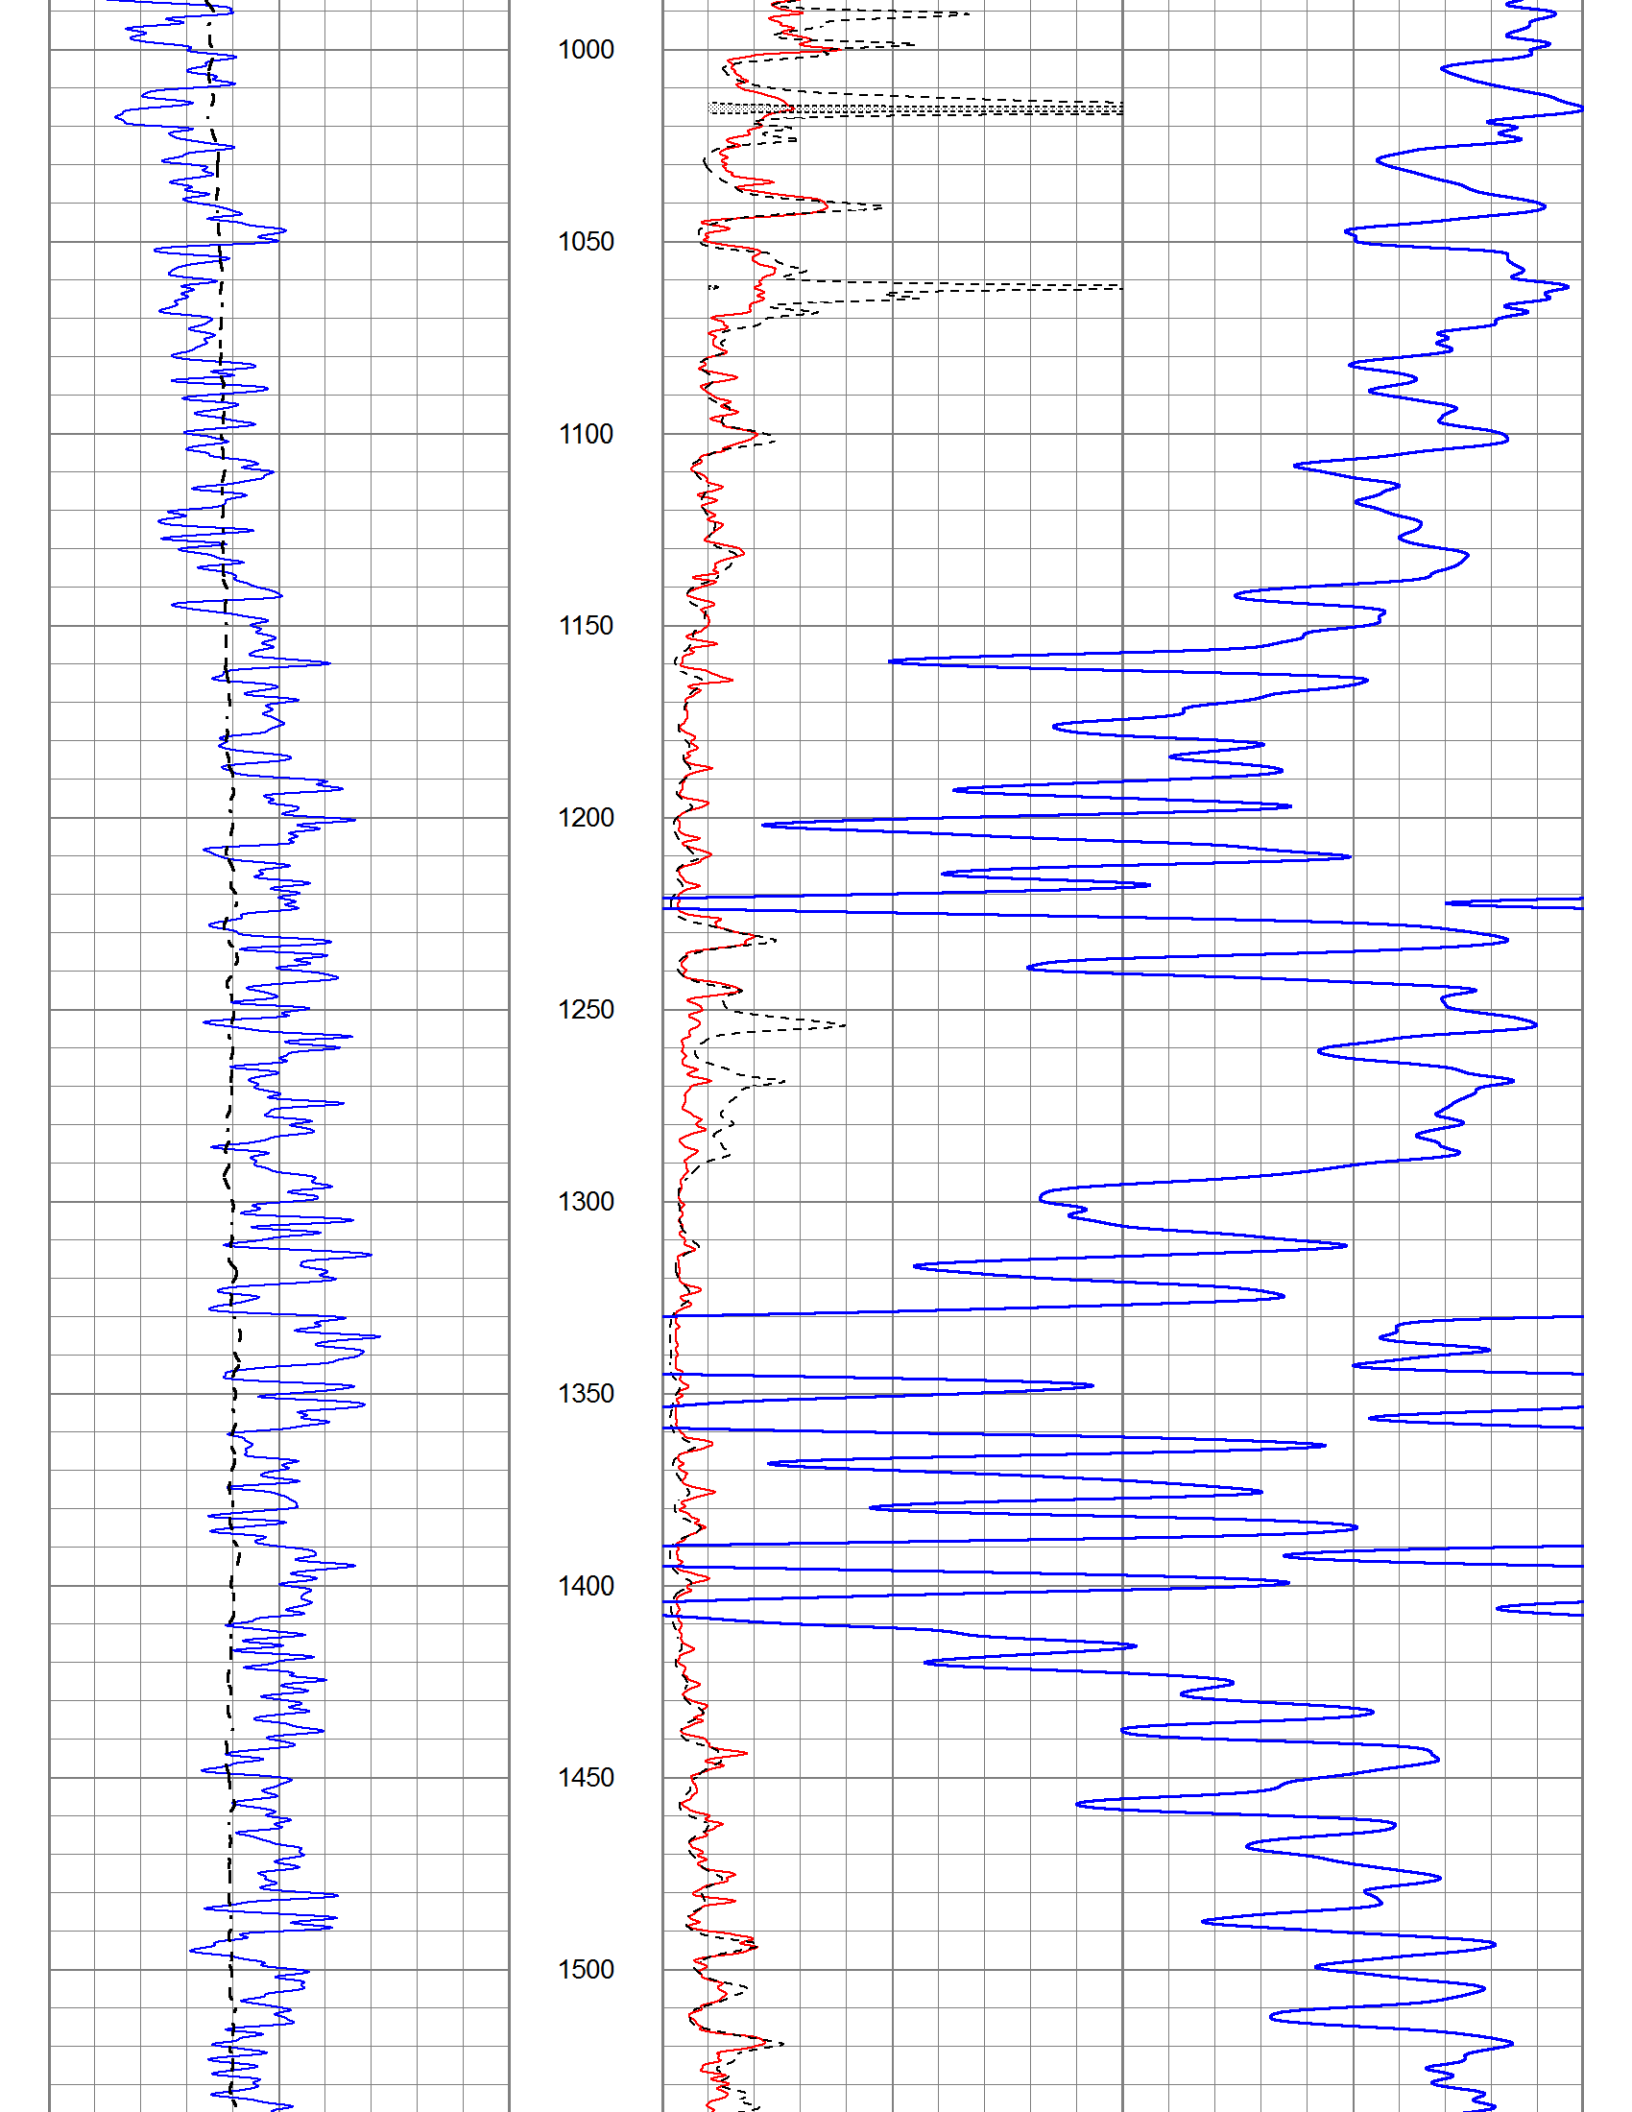
KINGSDOWN, KS.& HWY 54, 2N. ON "RD. 125 TO "WILBURN RD.", 4W., S. INTO AT TANK BATTERY, VEER EAST BEHIND FARM HOUSE

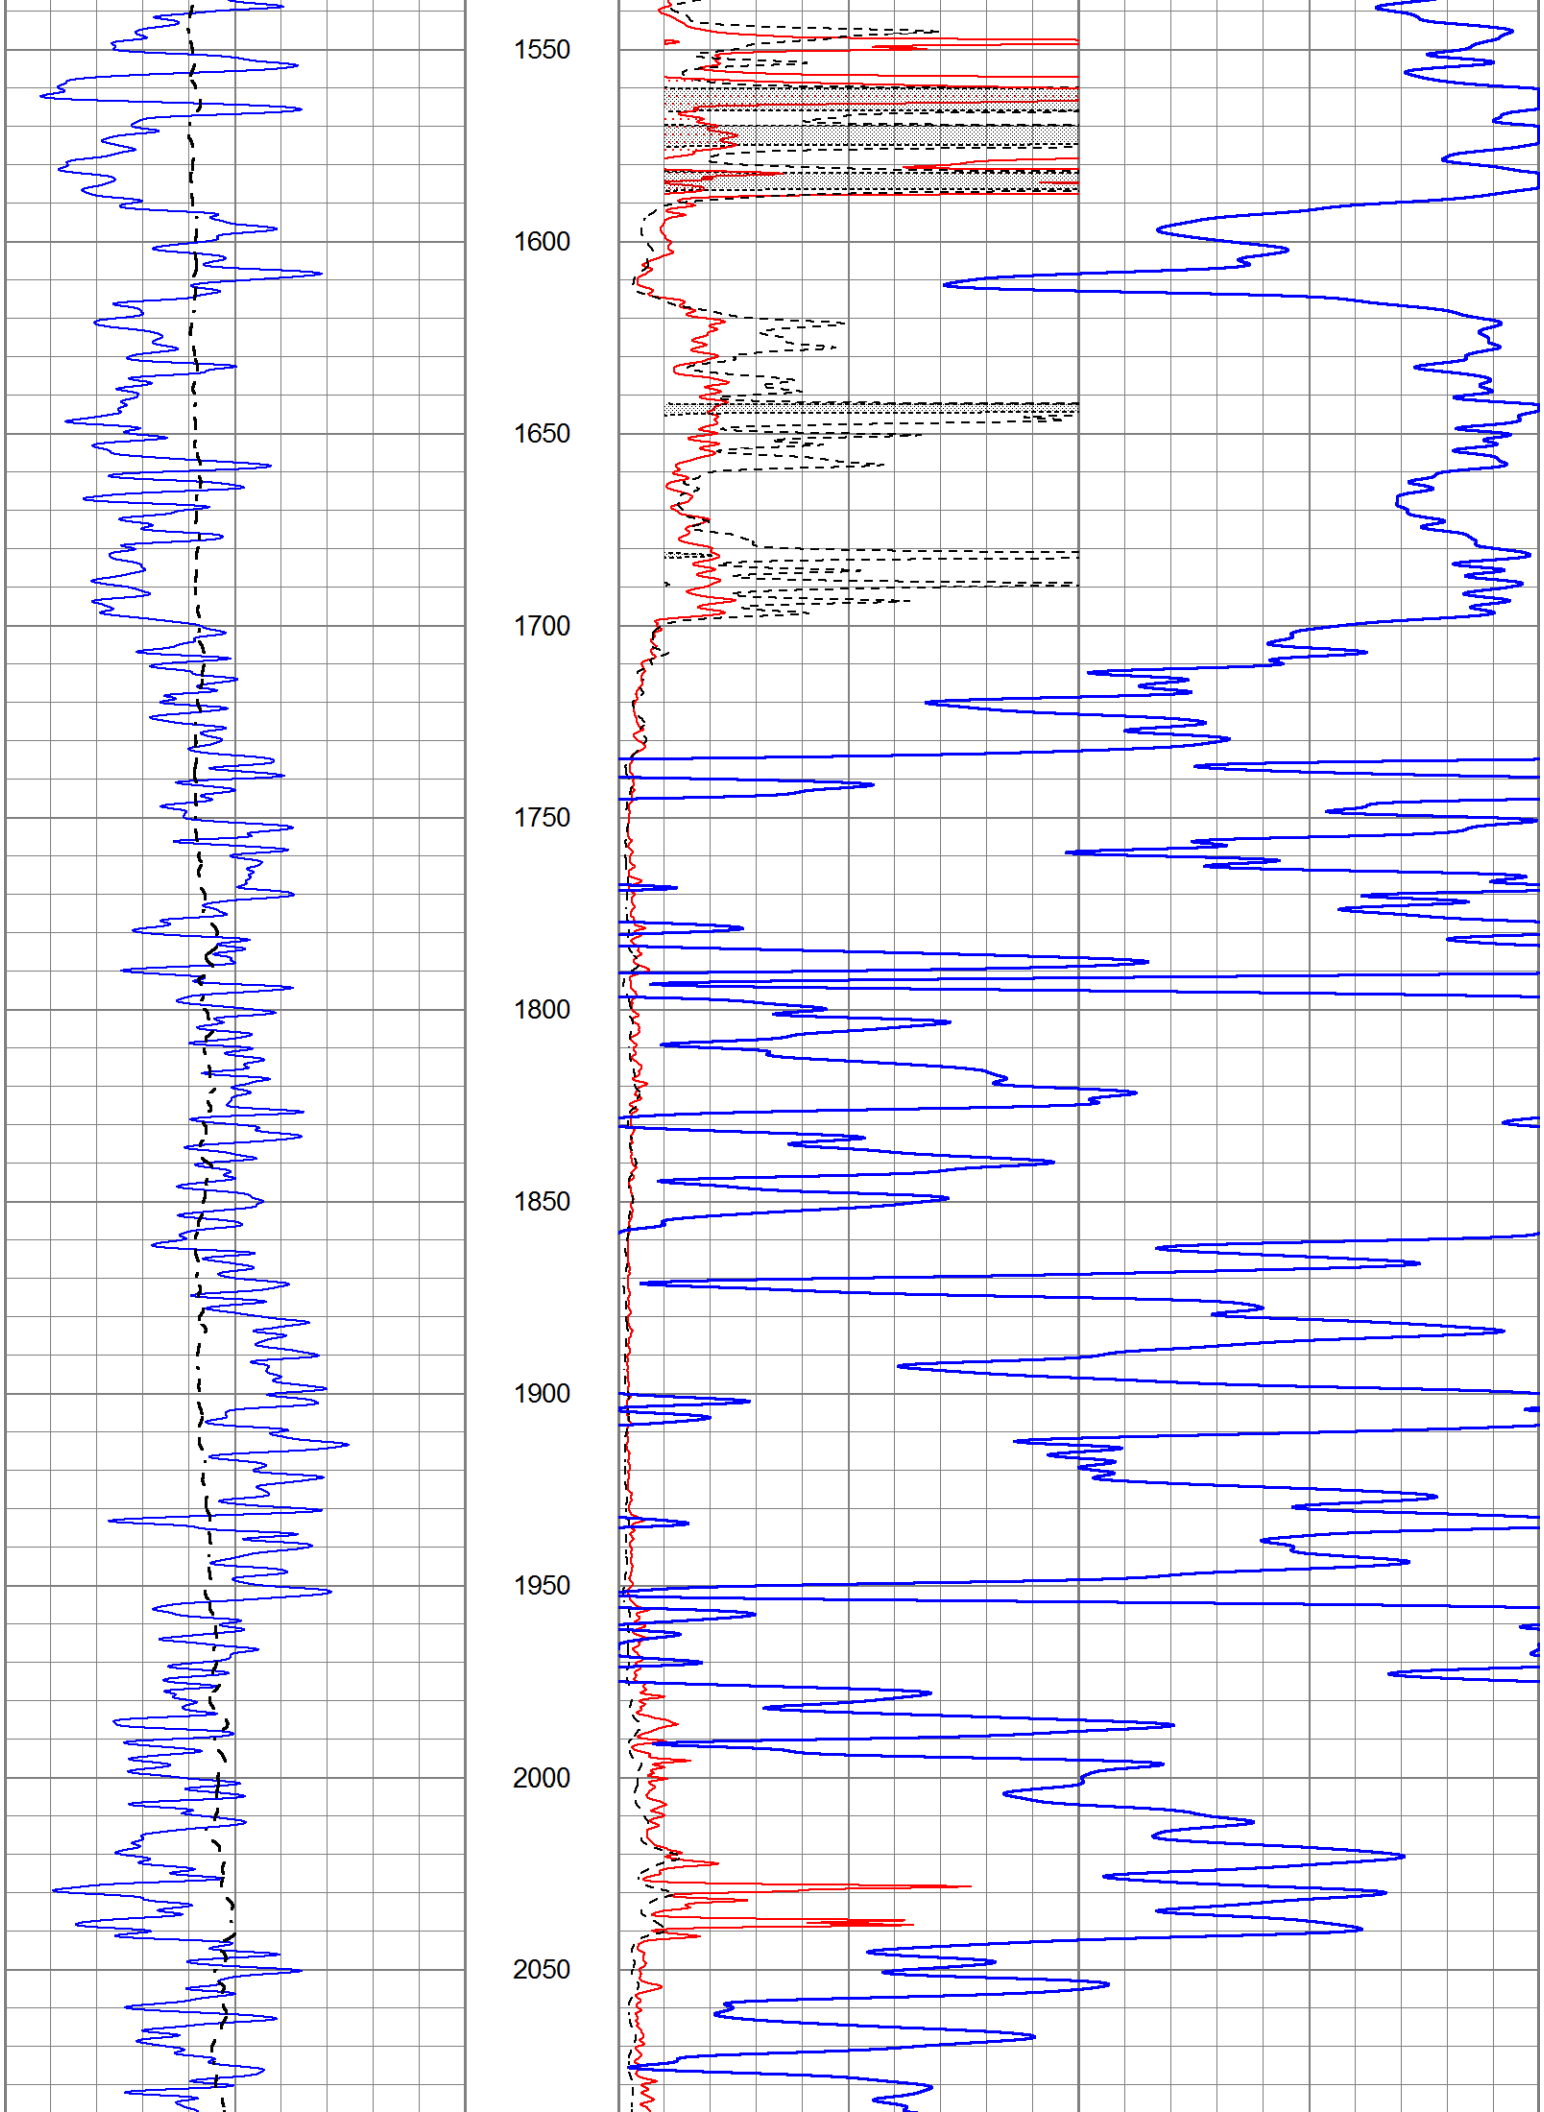
MAIN SECTION

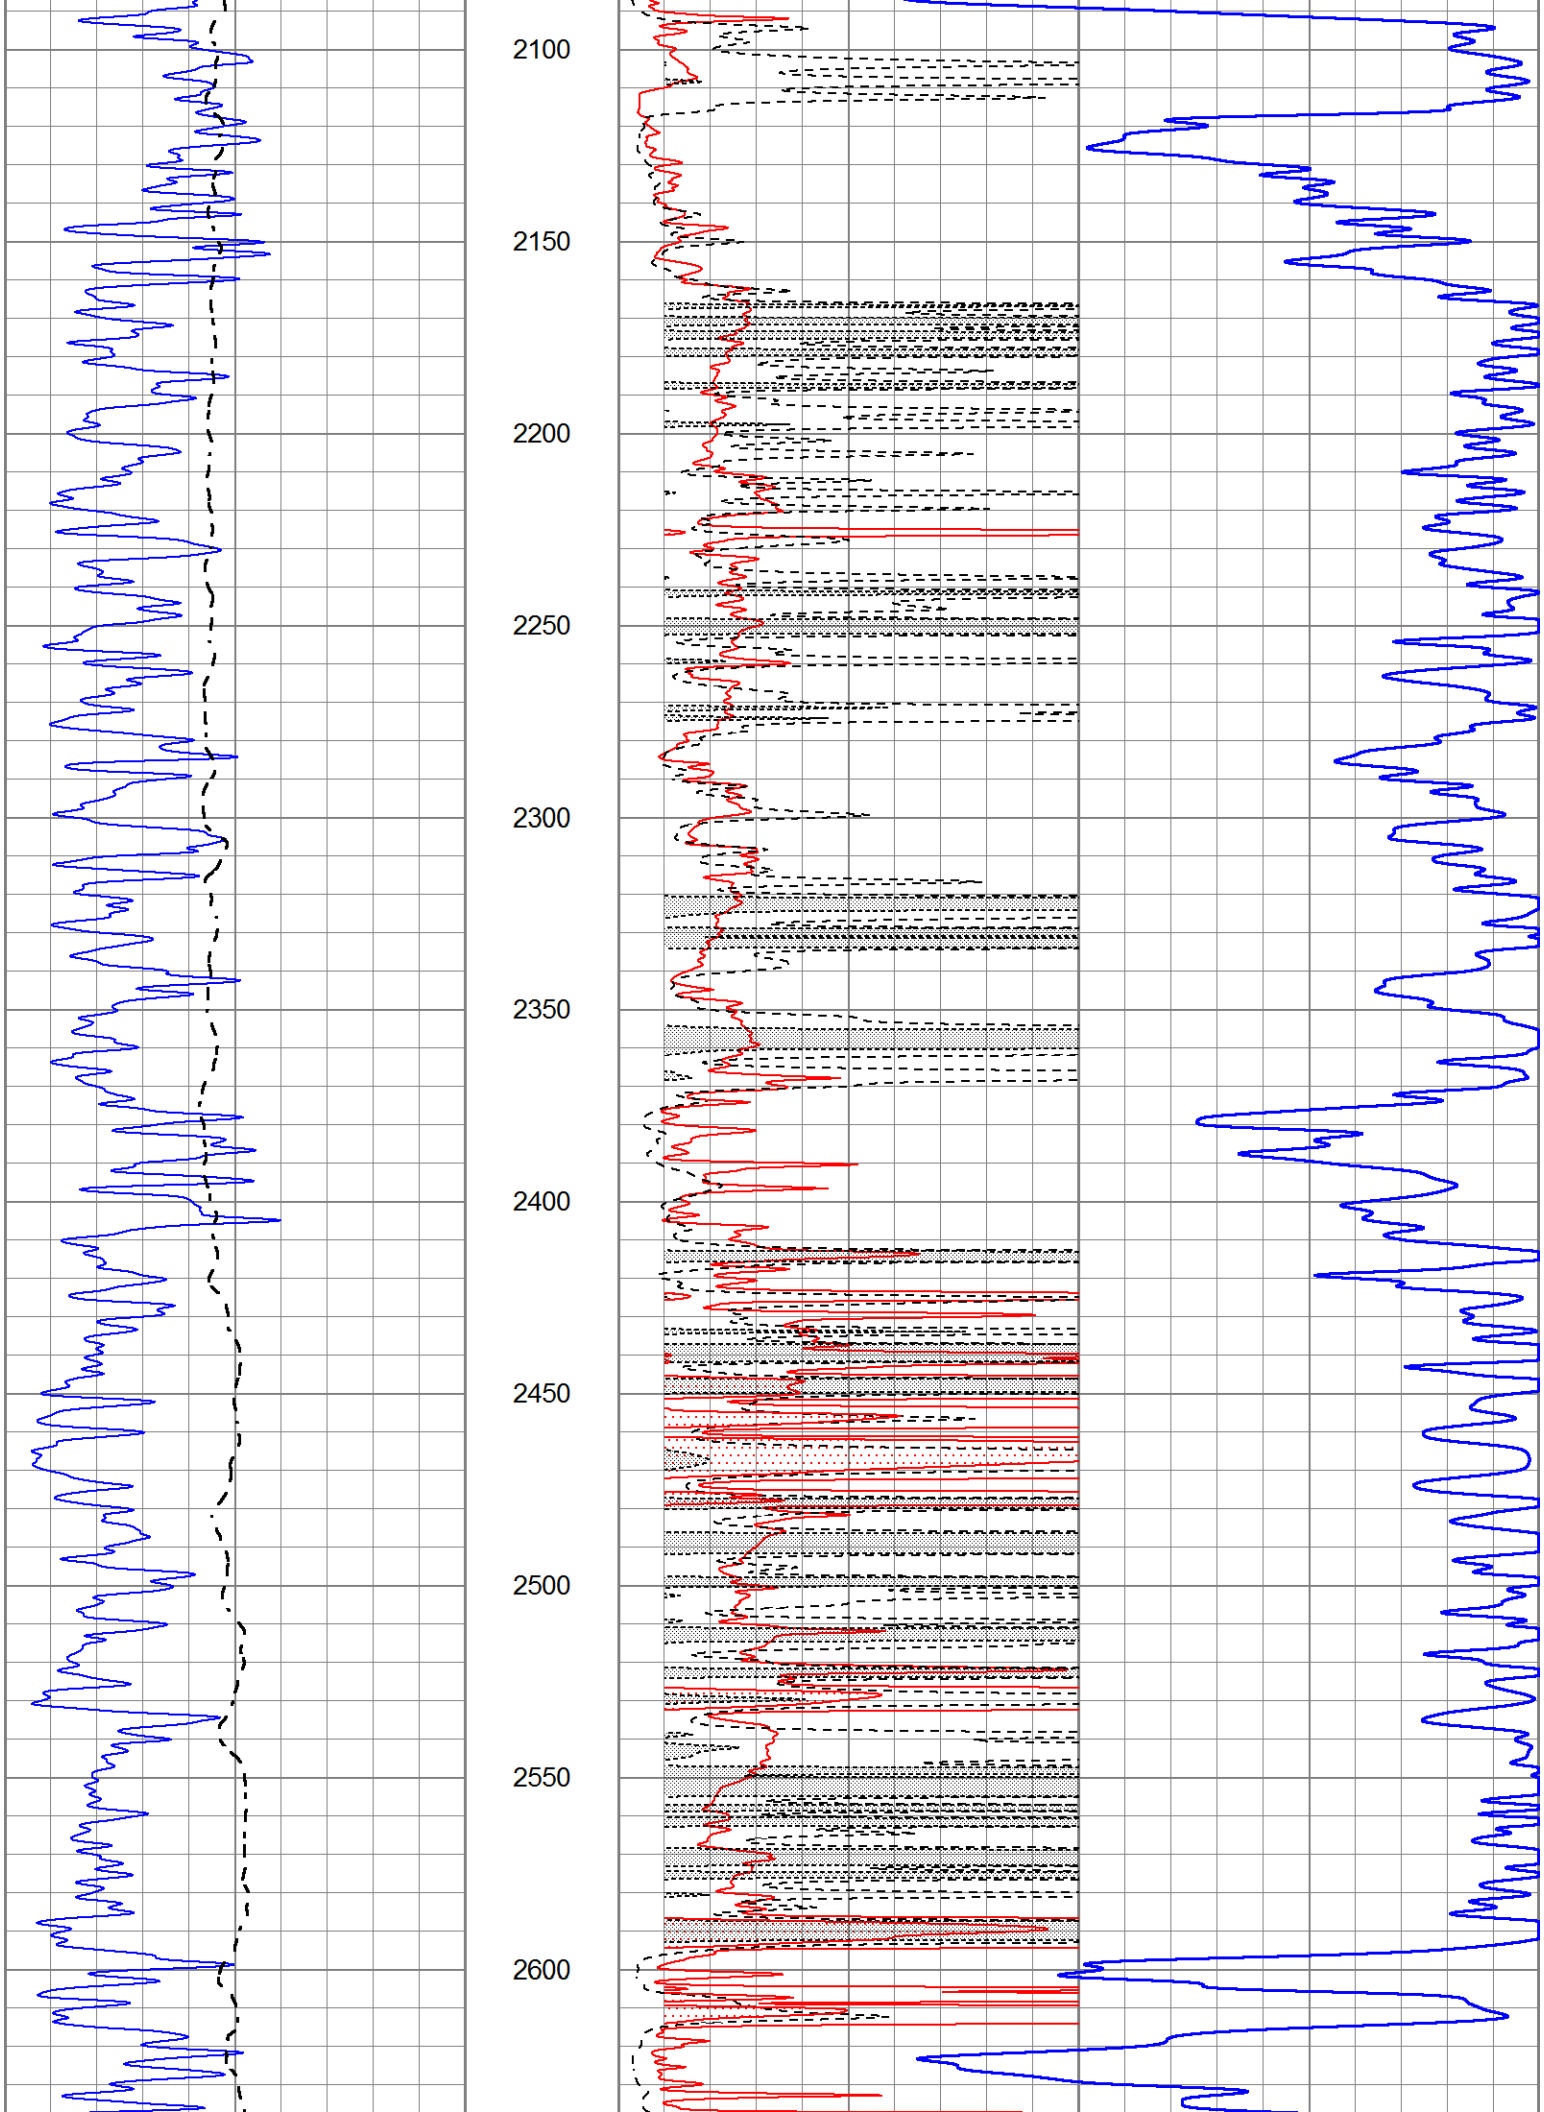
Database File	6813pe.db
Dataset Pathname	pass3.1M
Presentation Format	_dil2
Dataset Creation	Fri Dec 09 03:33:09 2022
Charted by	Depth in Feet scaled 1:600

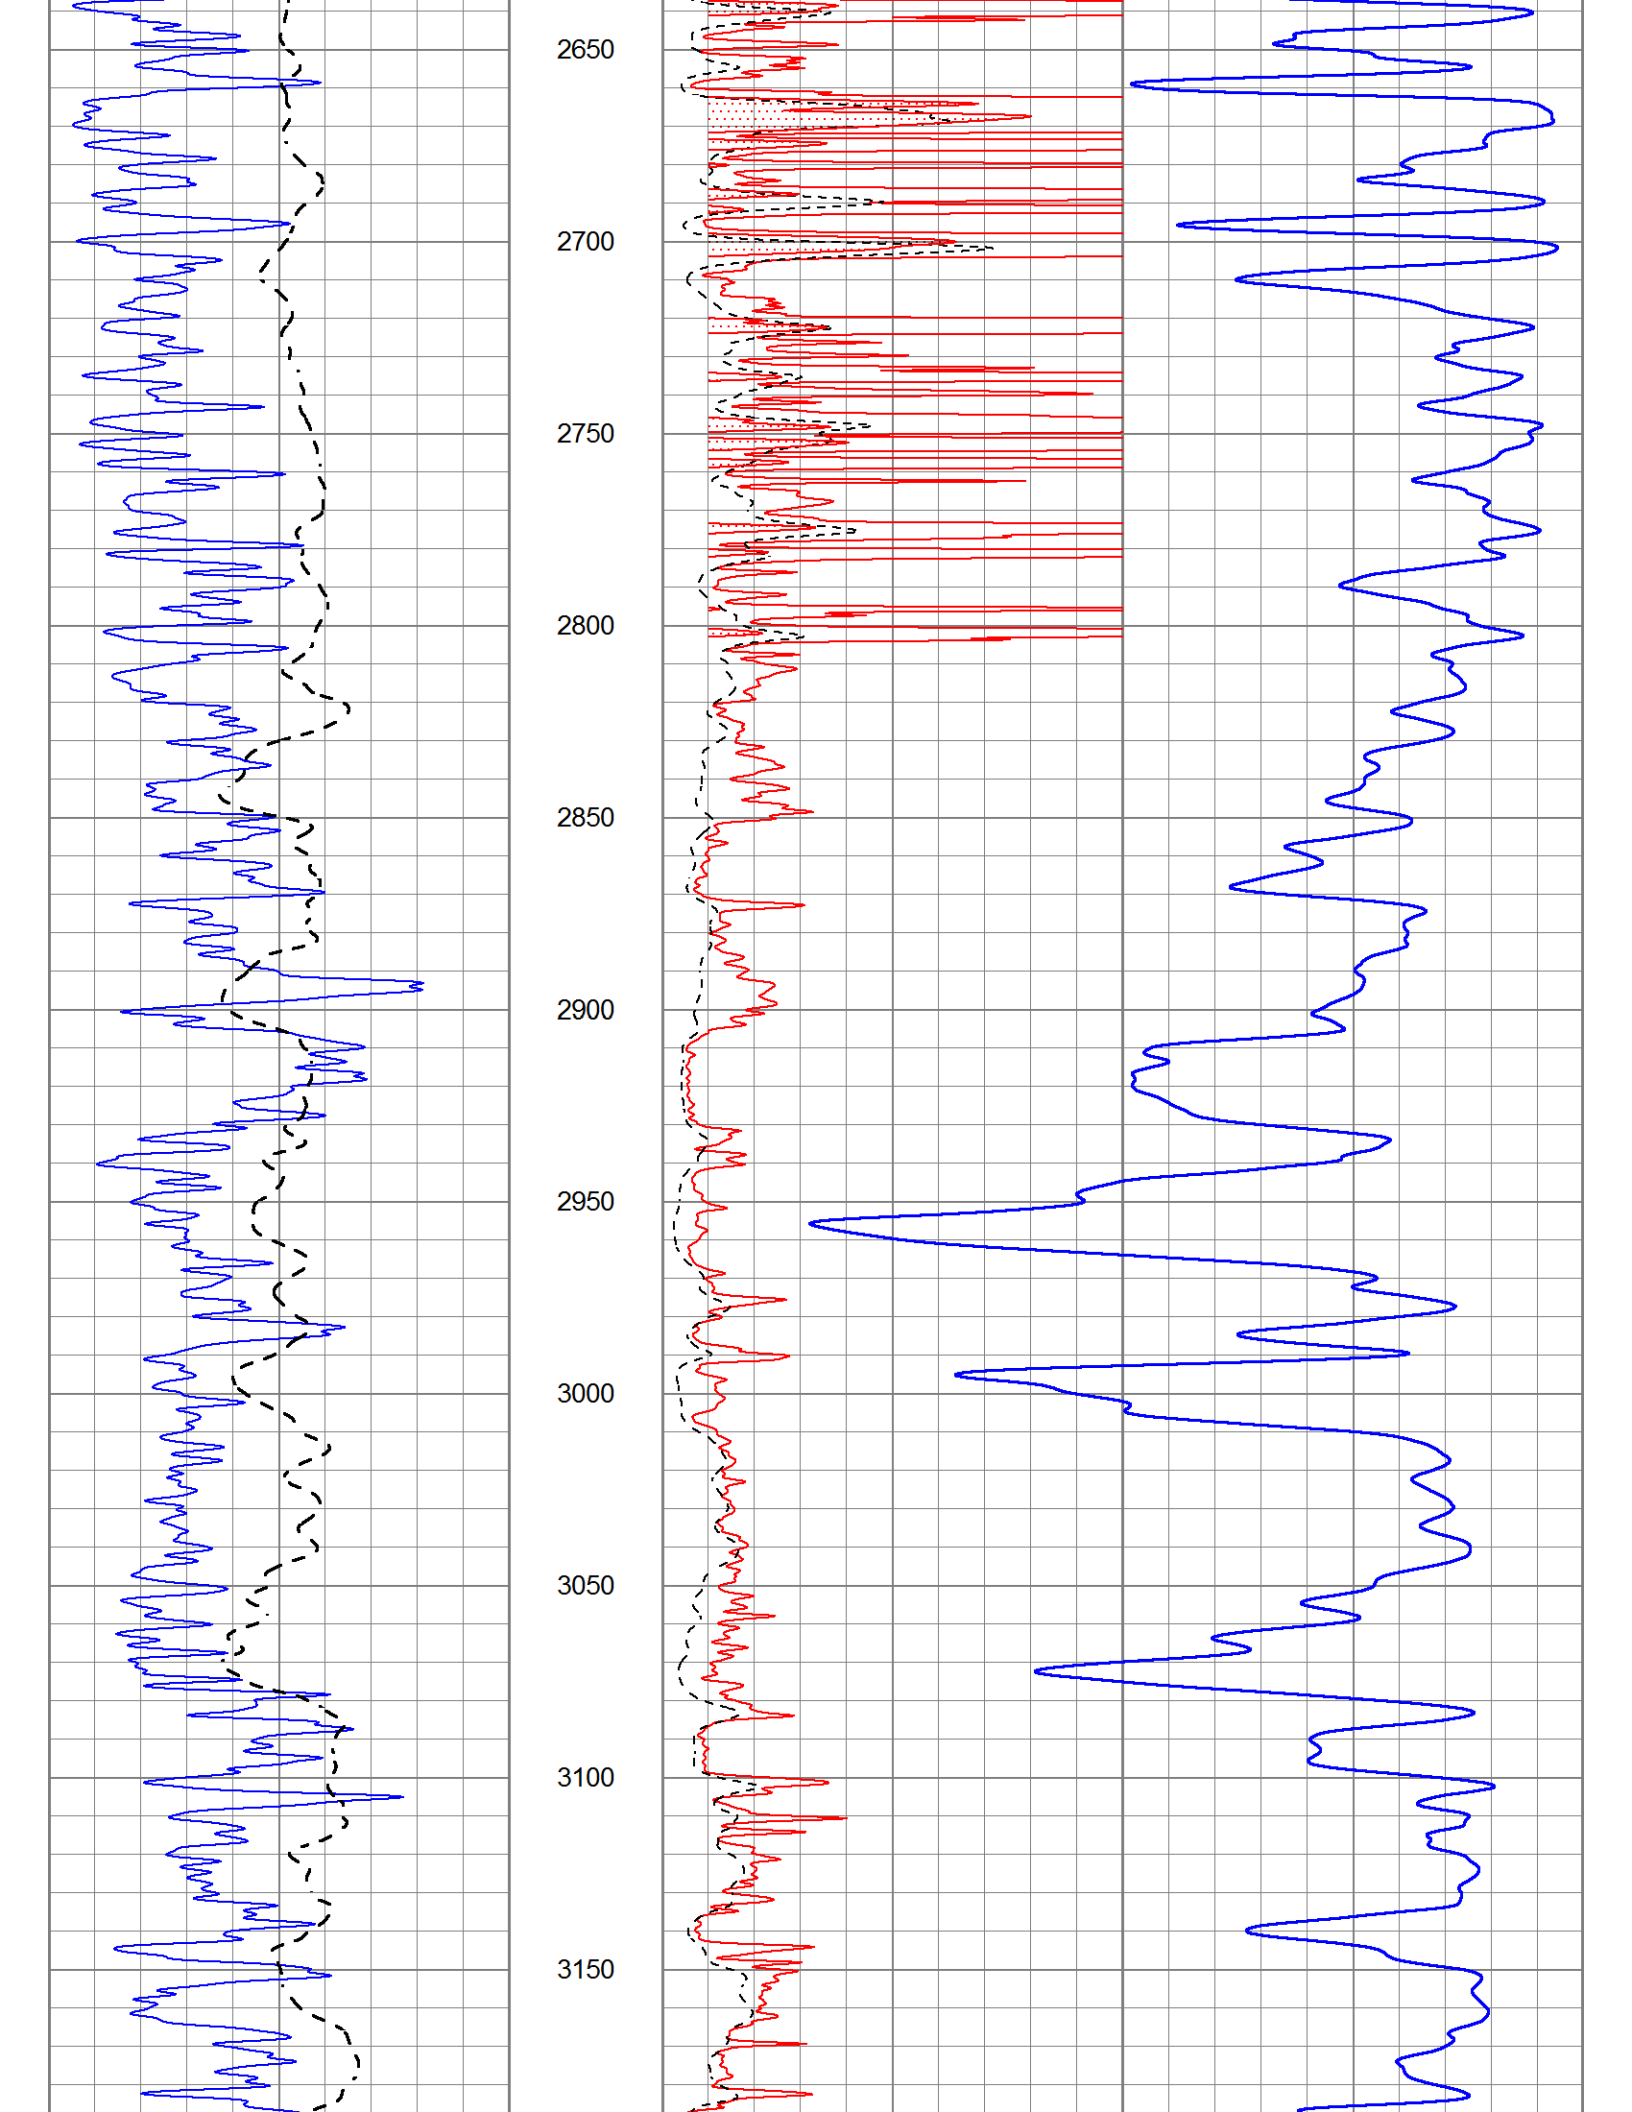


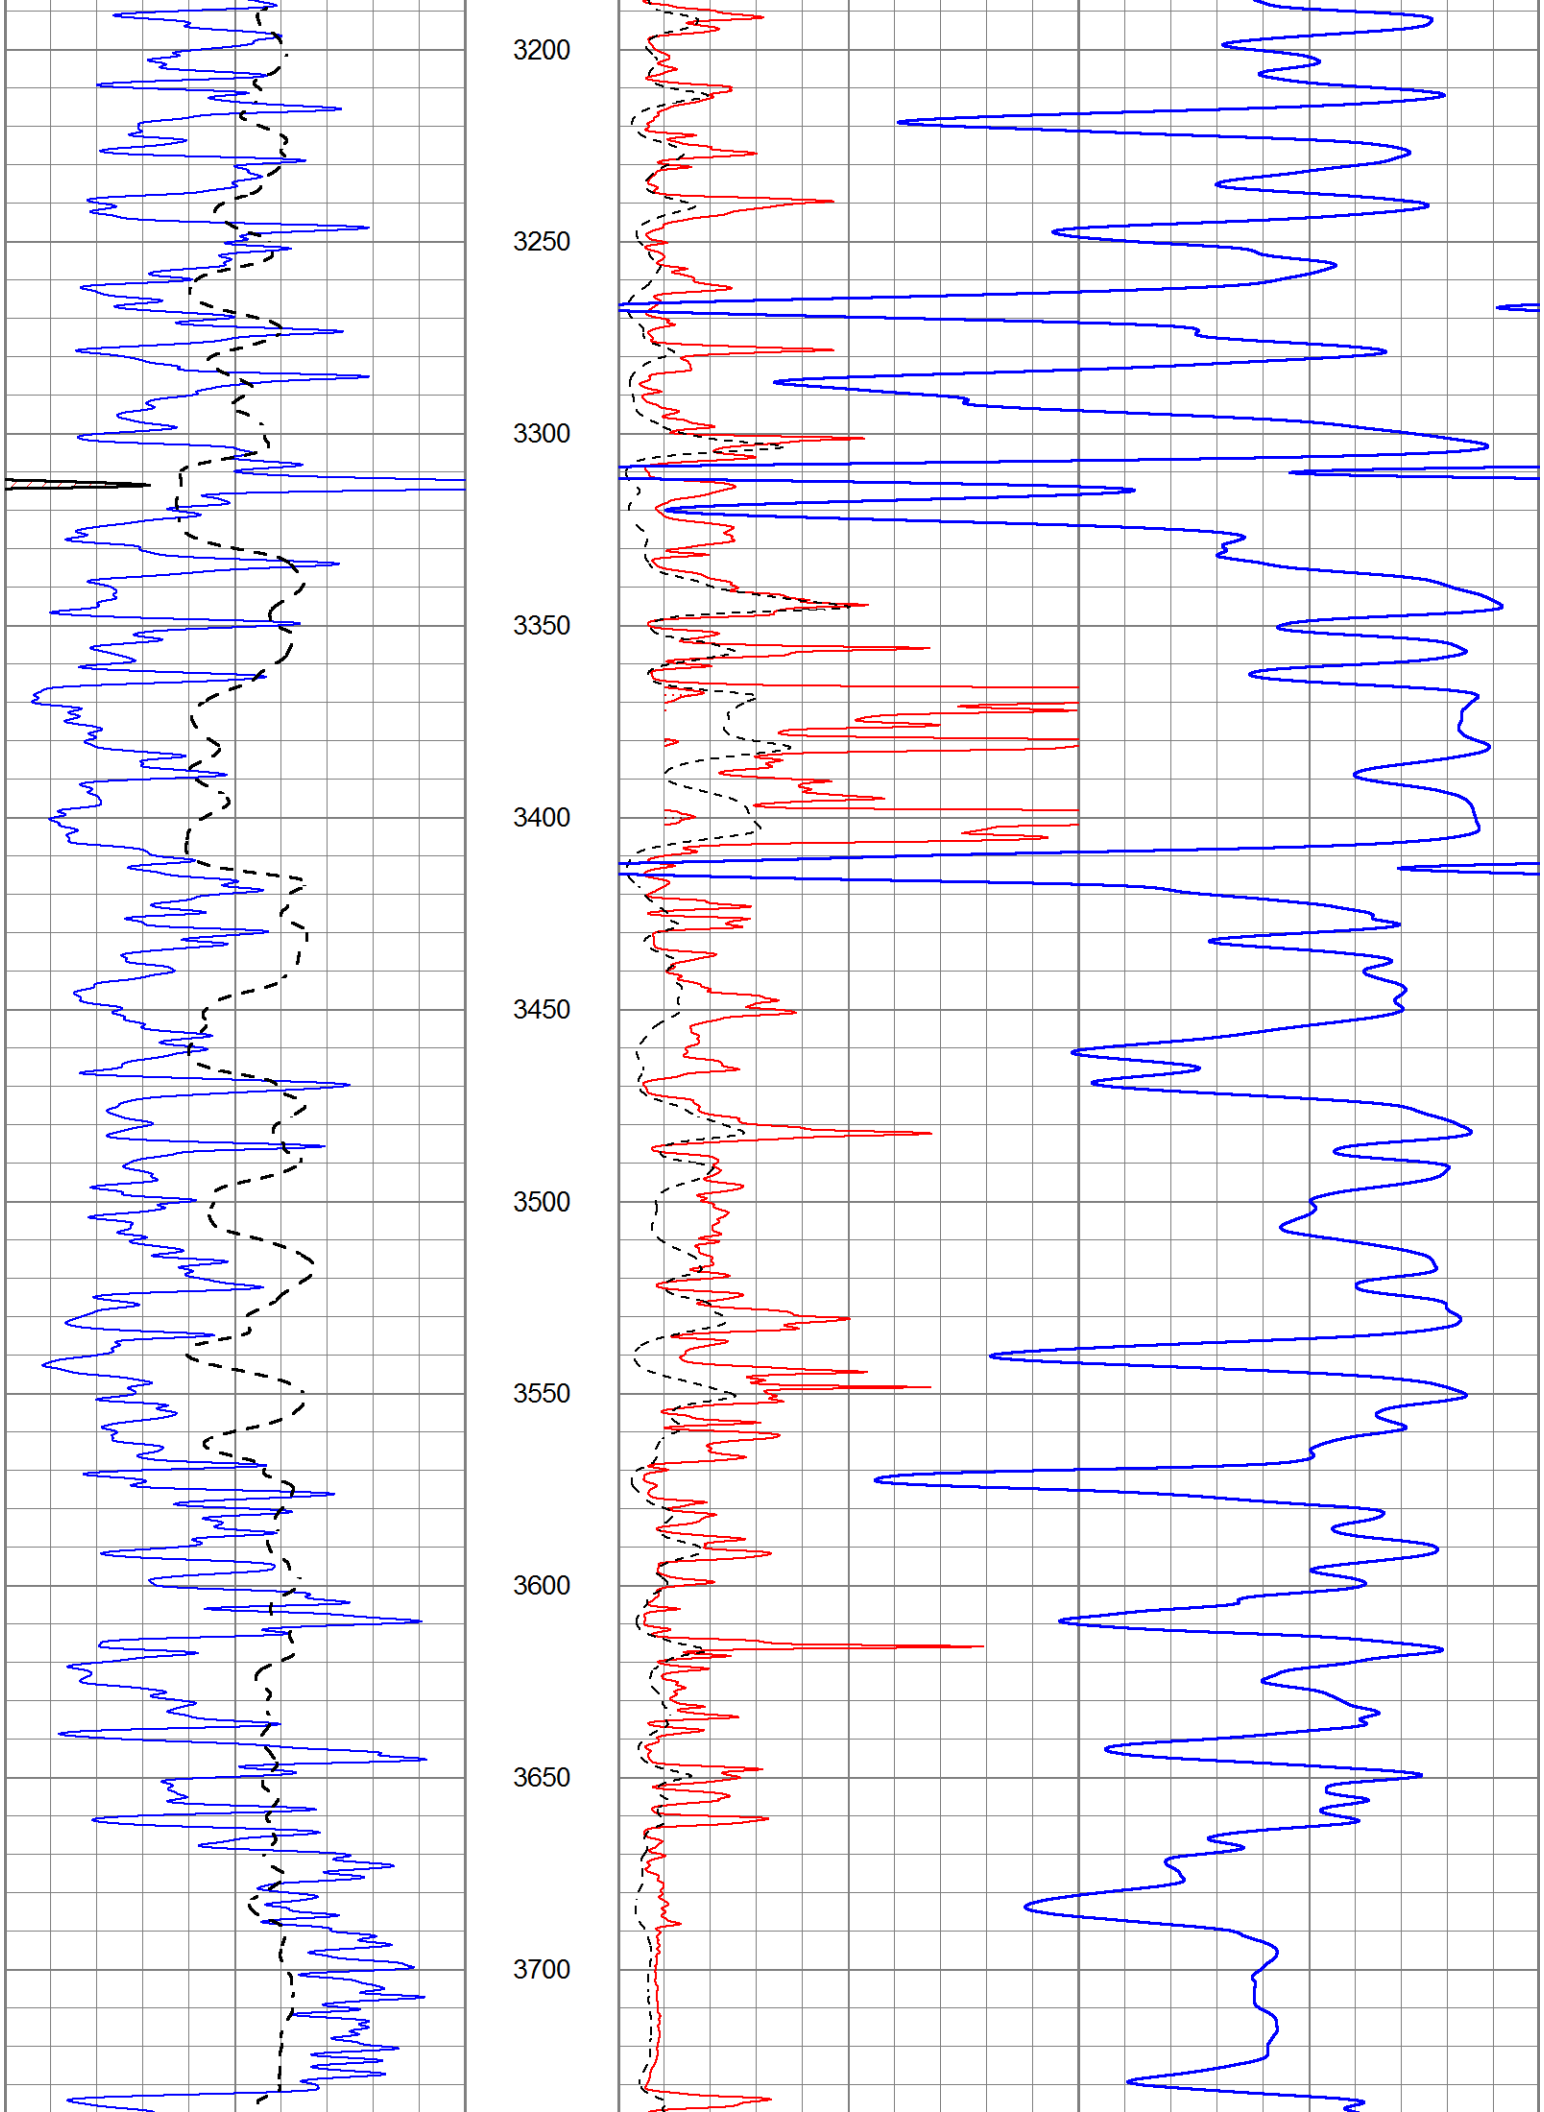

450
500
550
600
650
700
750
800
850
900
950

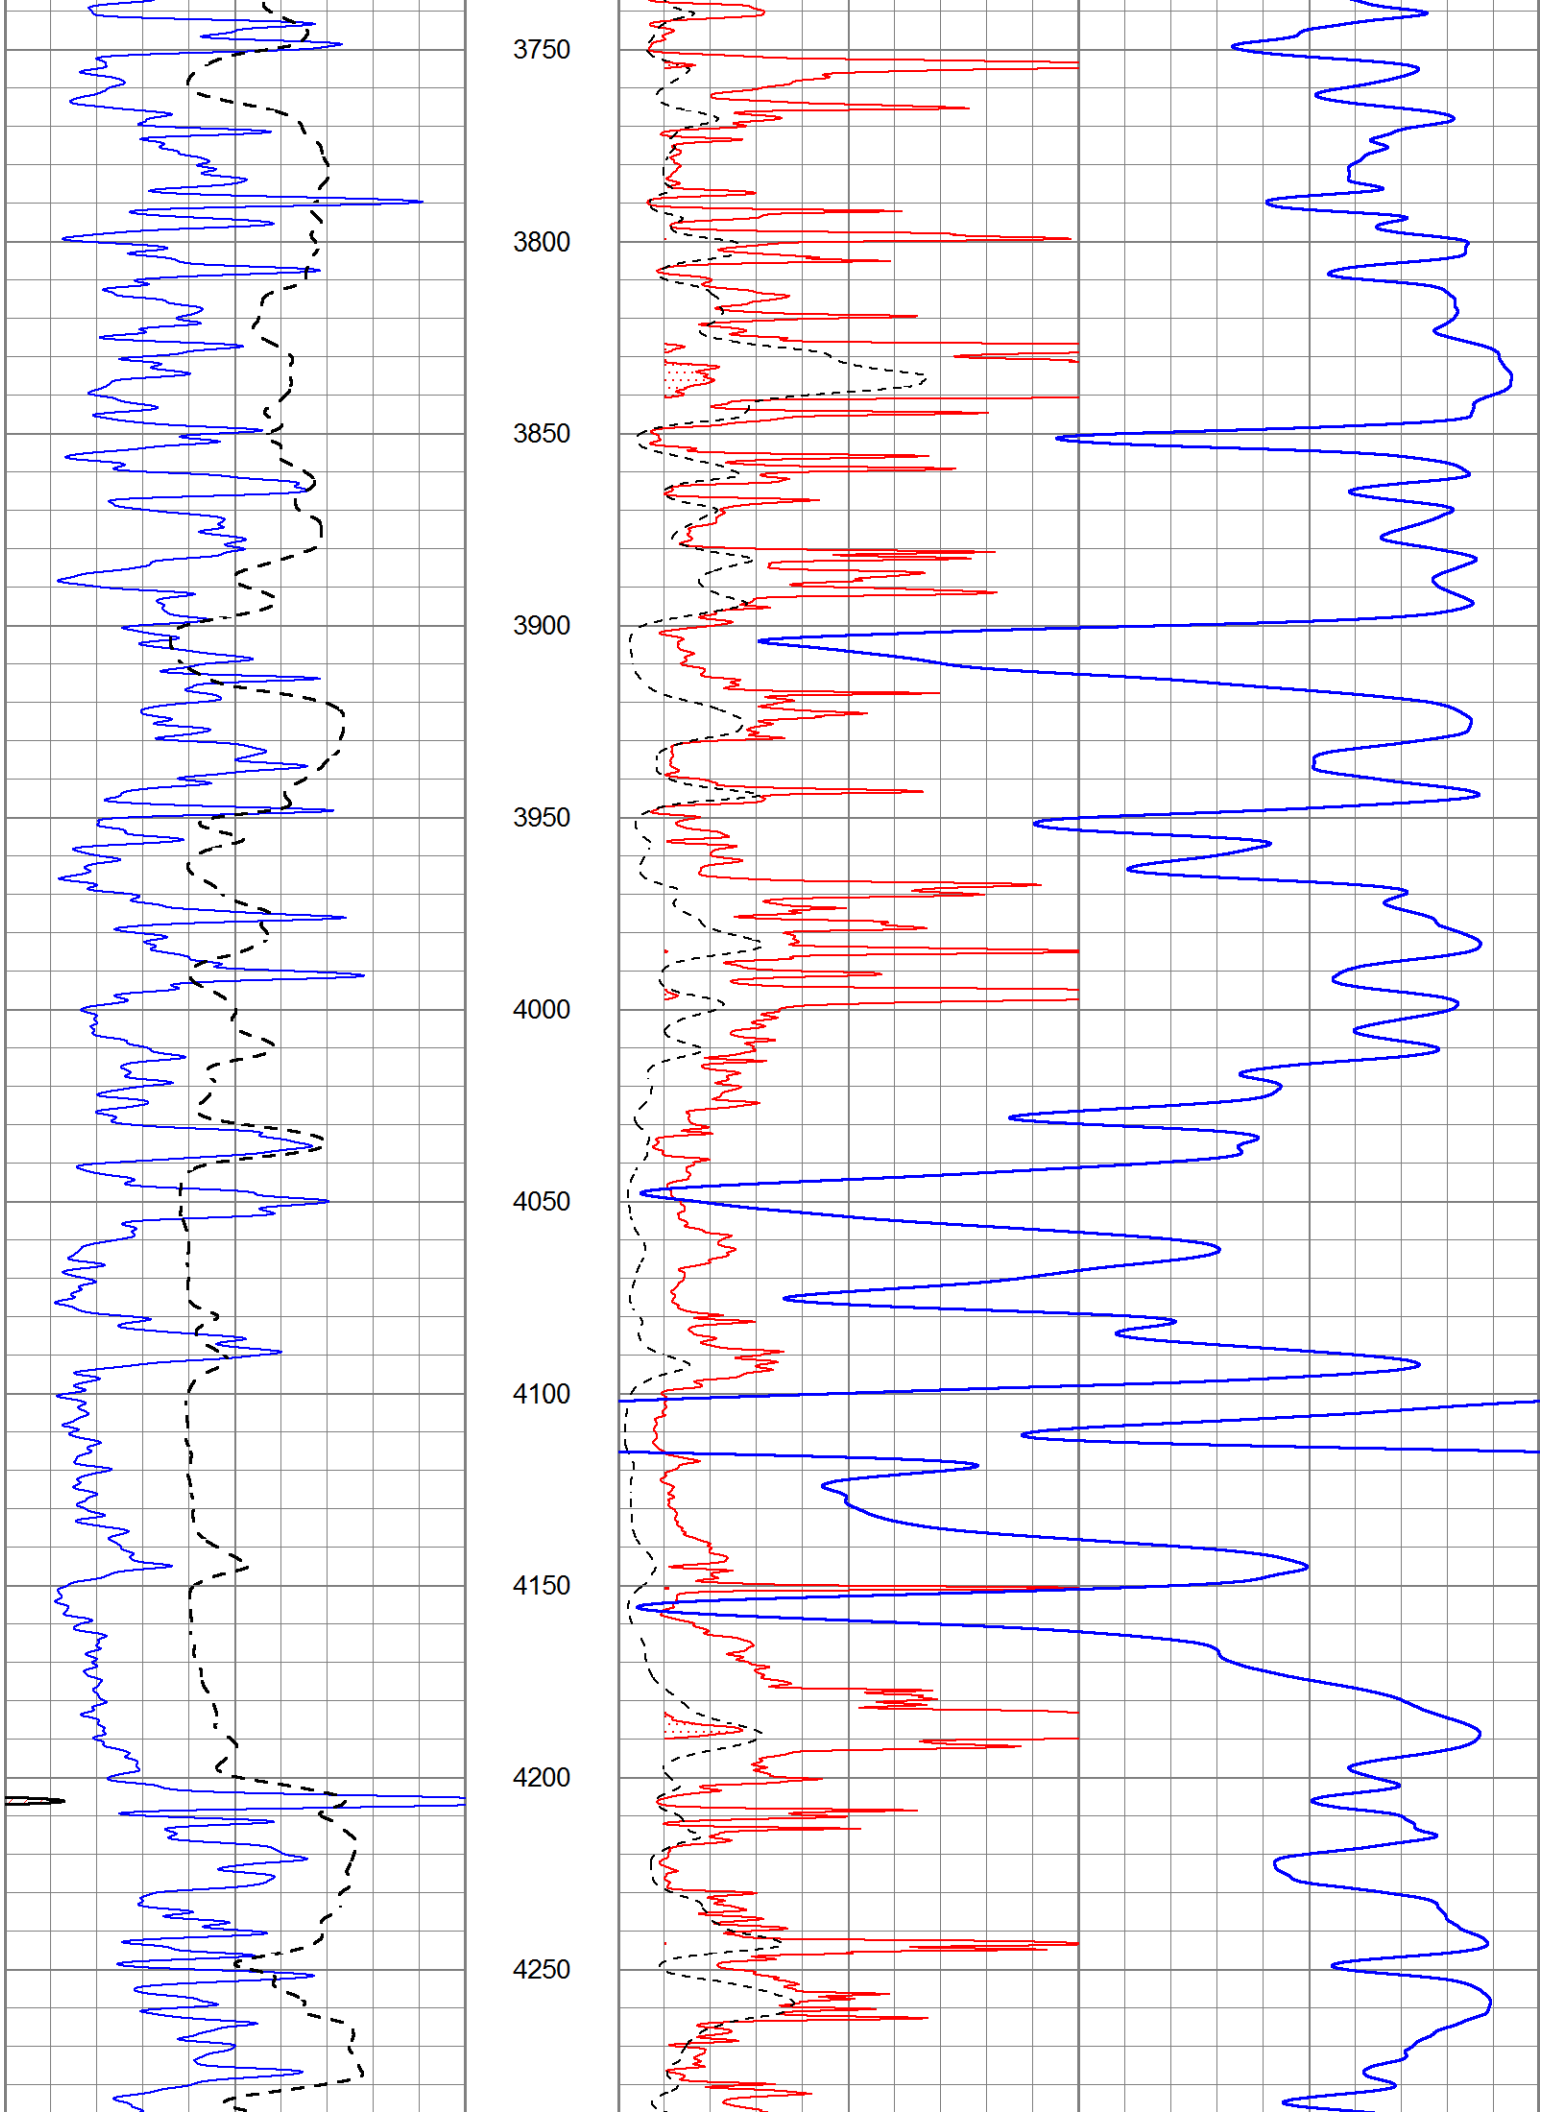

1000
1050
1100
1150
1200
1250
1300
1350
1400
1450
1500

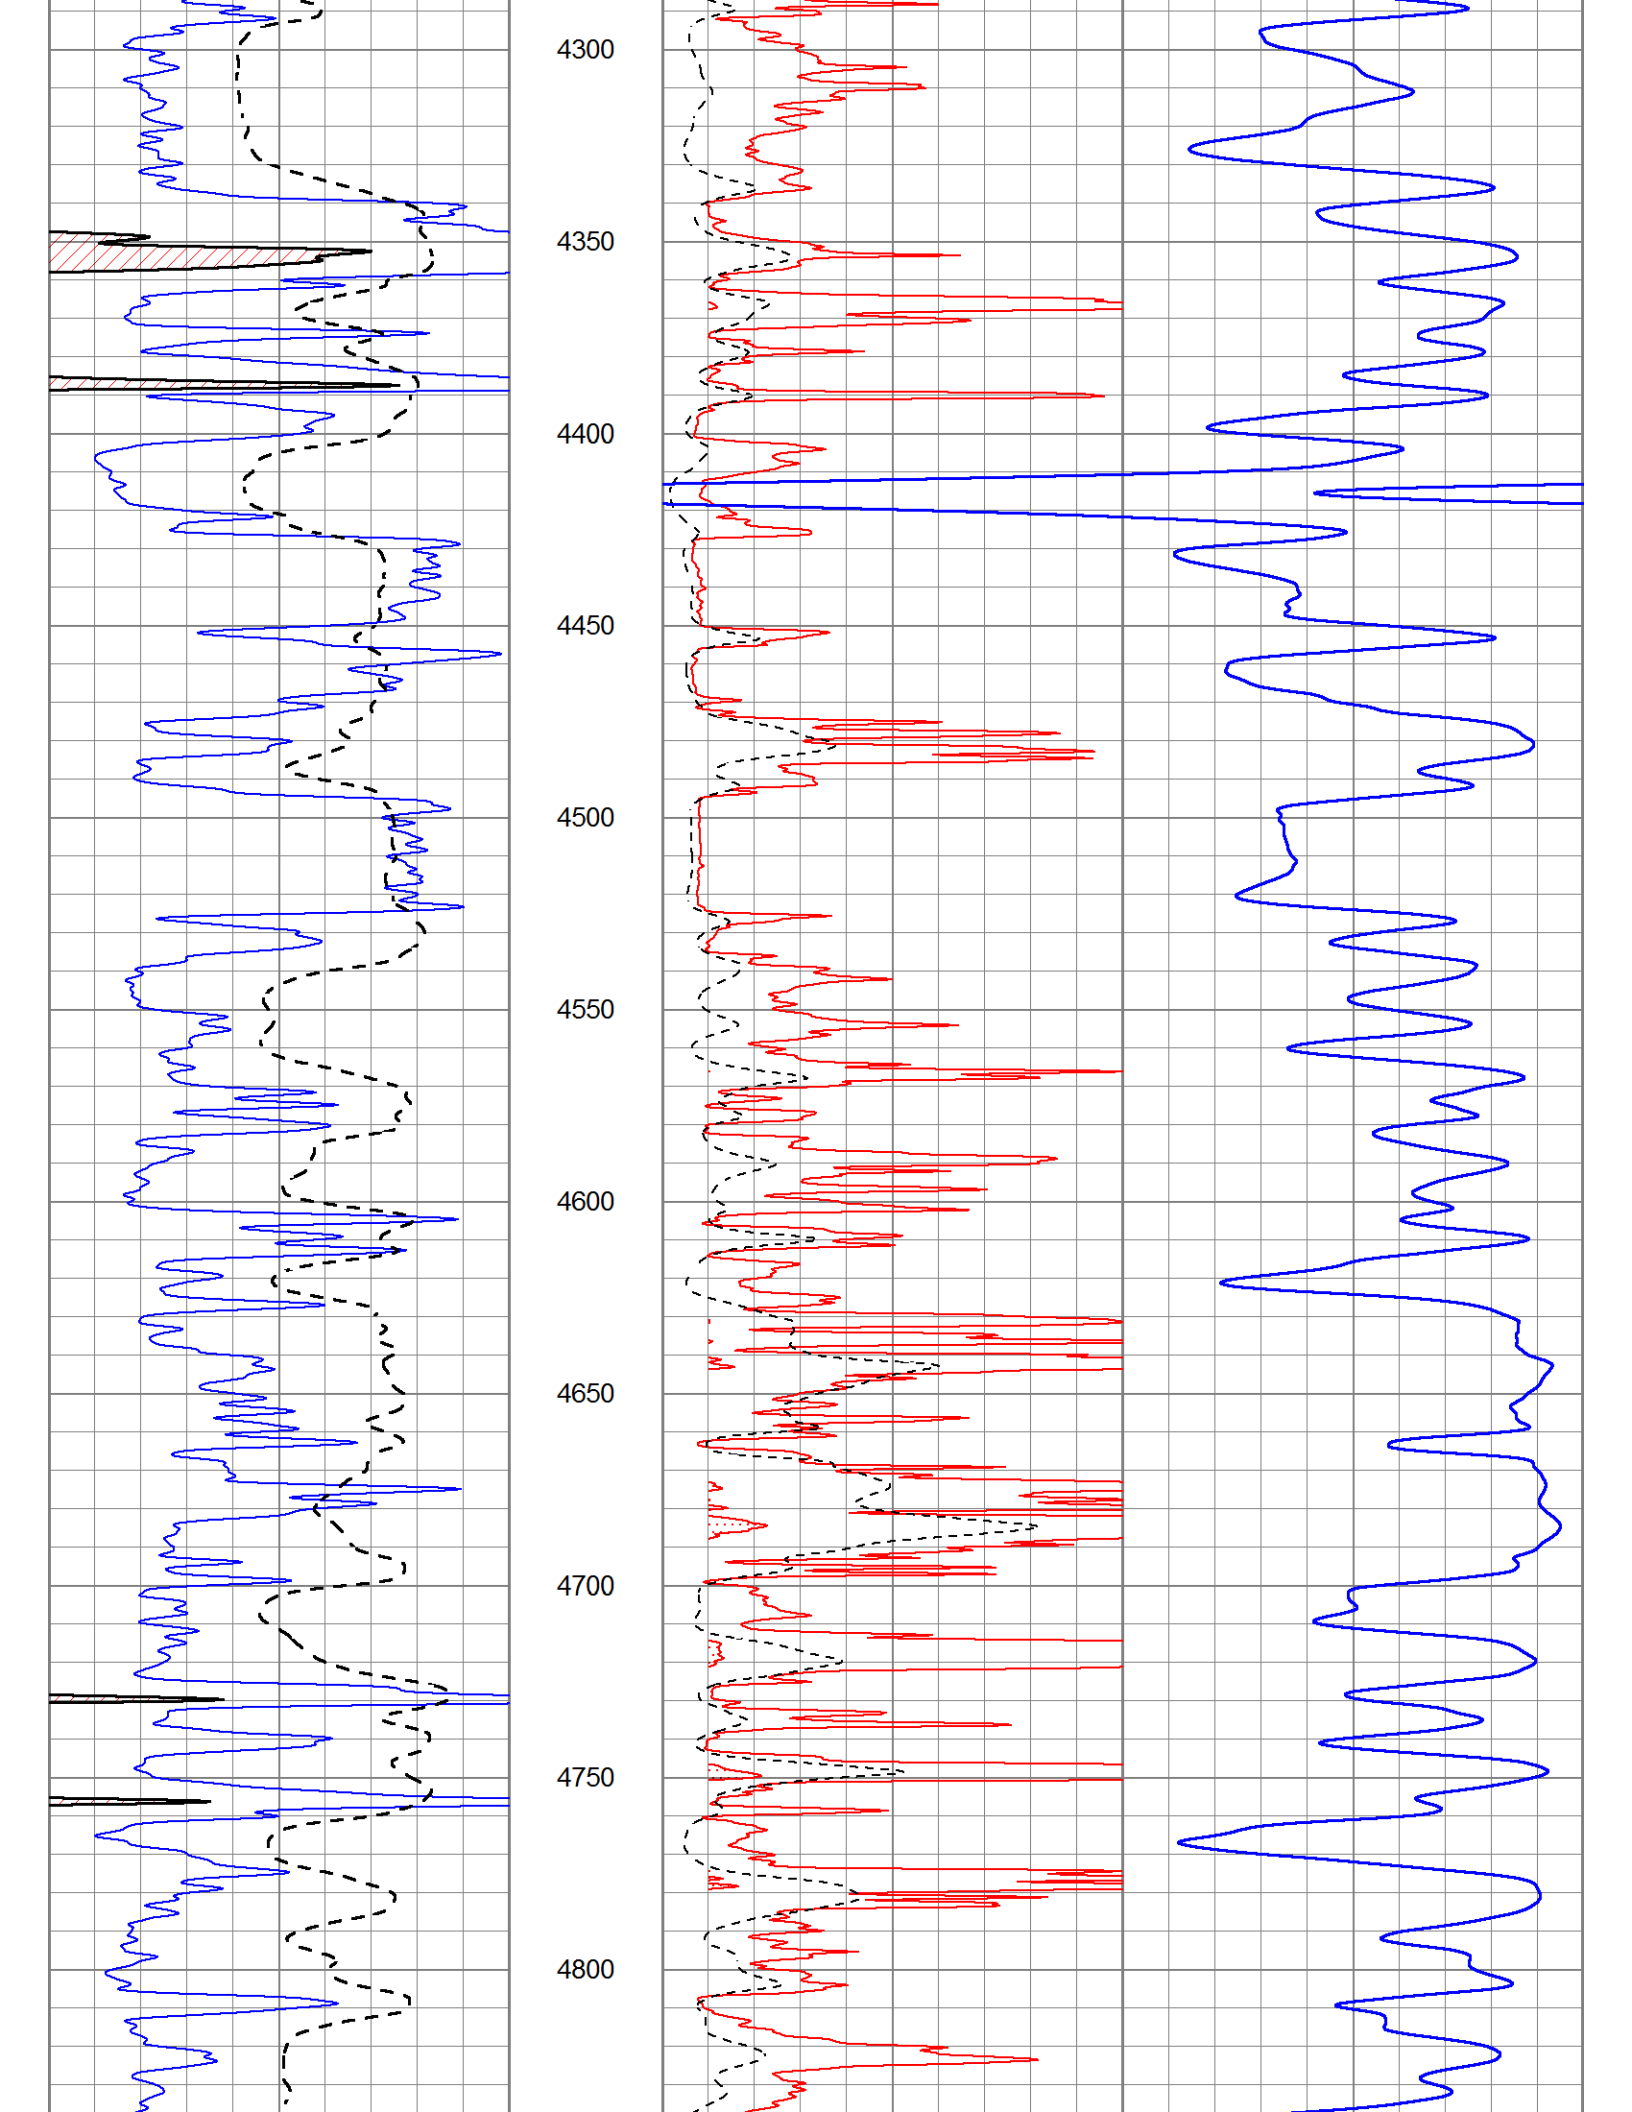

1550
1600
1650
1700
1750
1800
1850
1900
1950
2000
2050

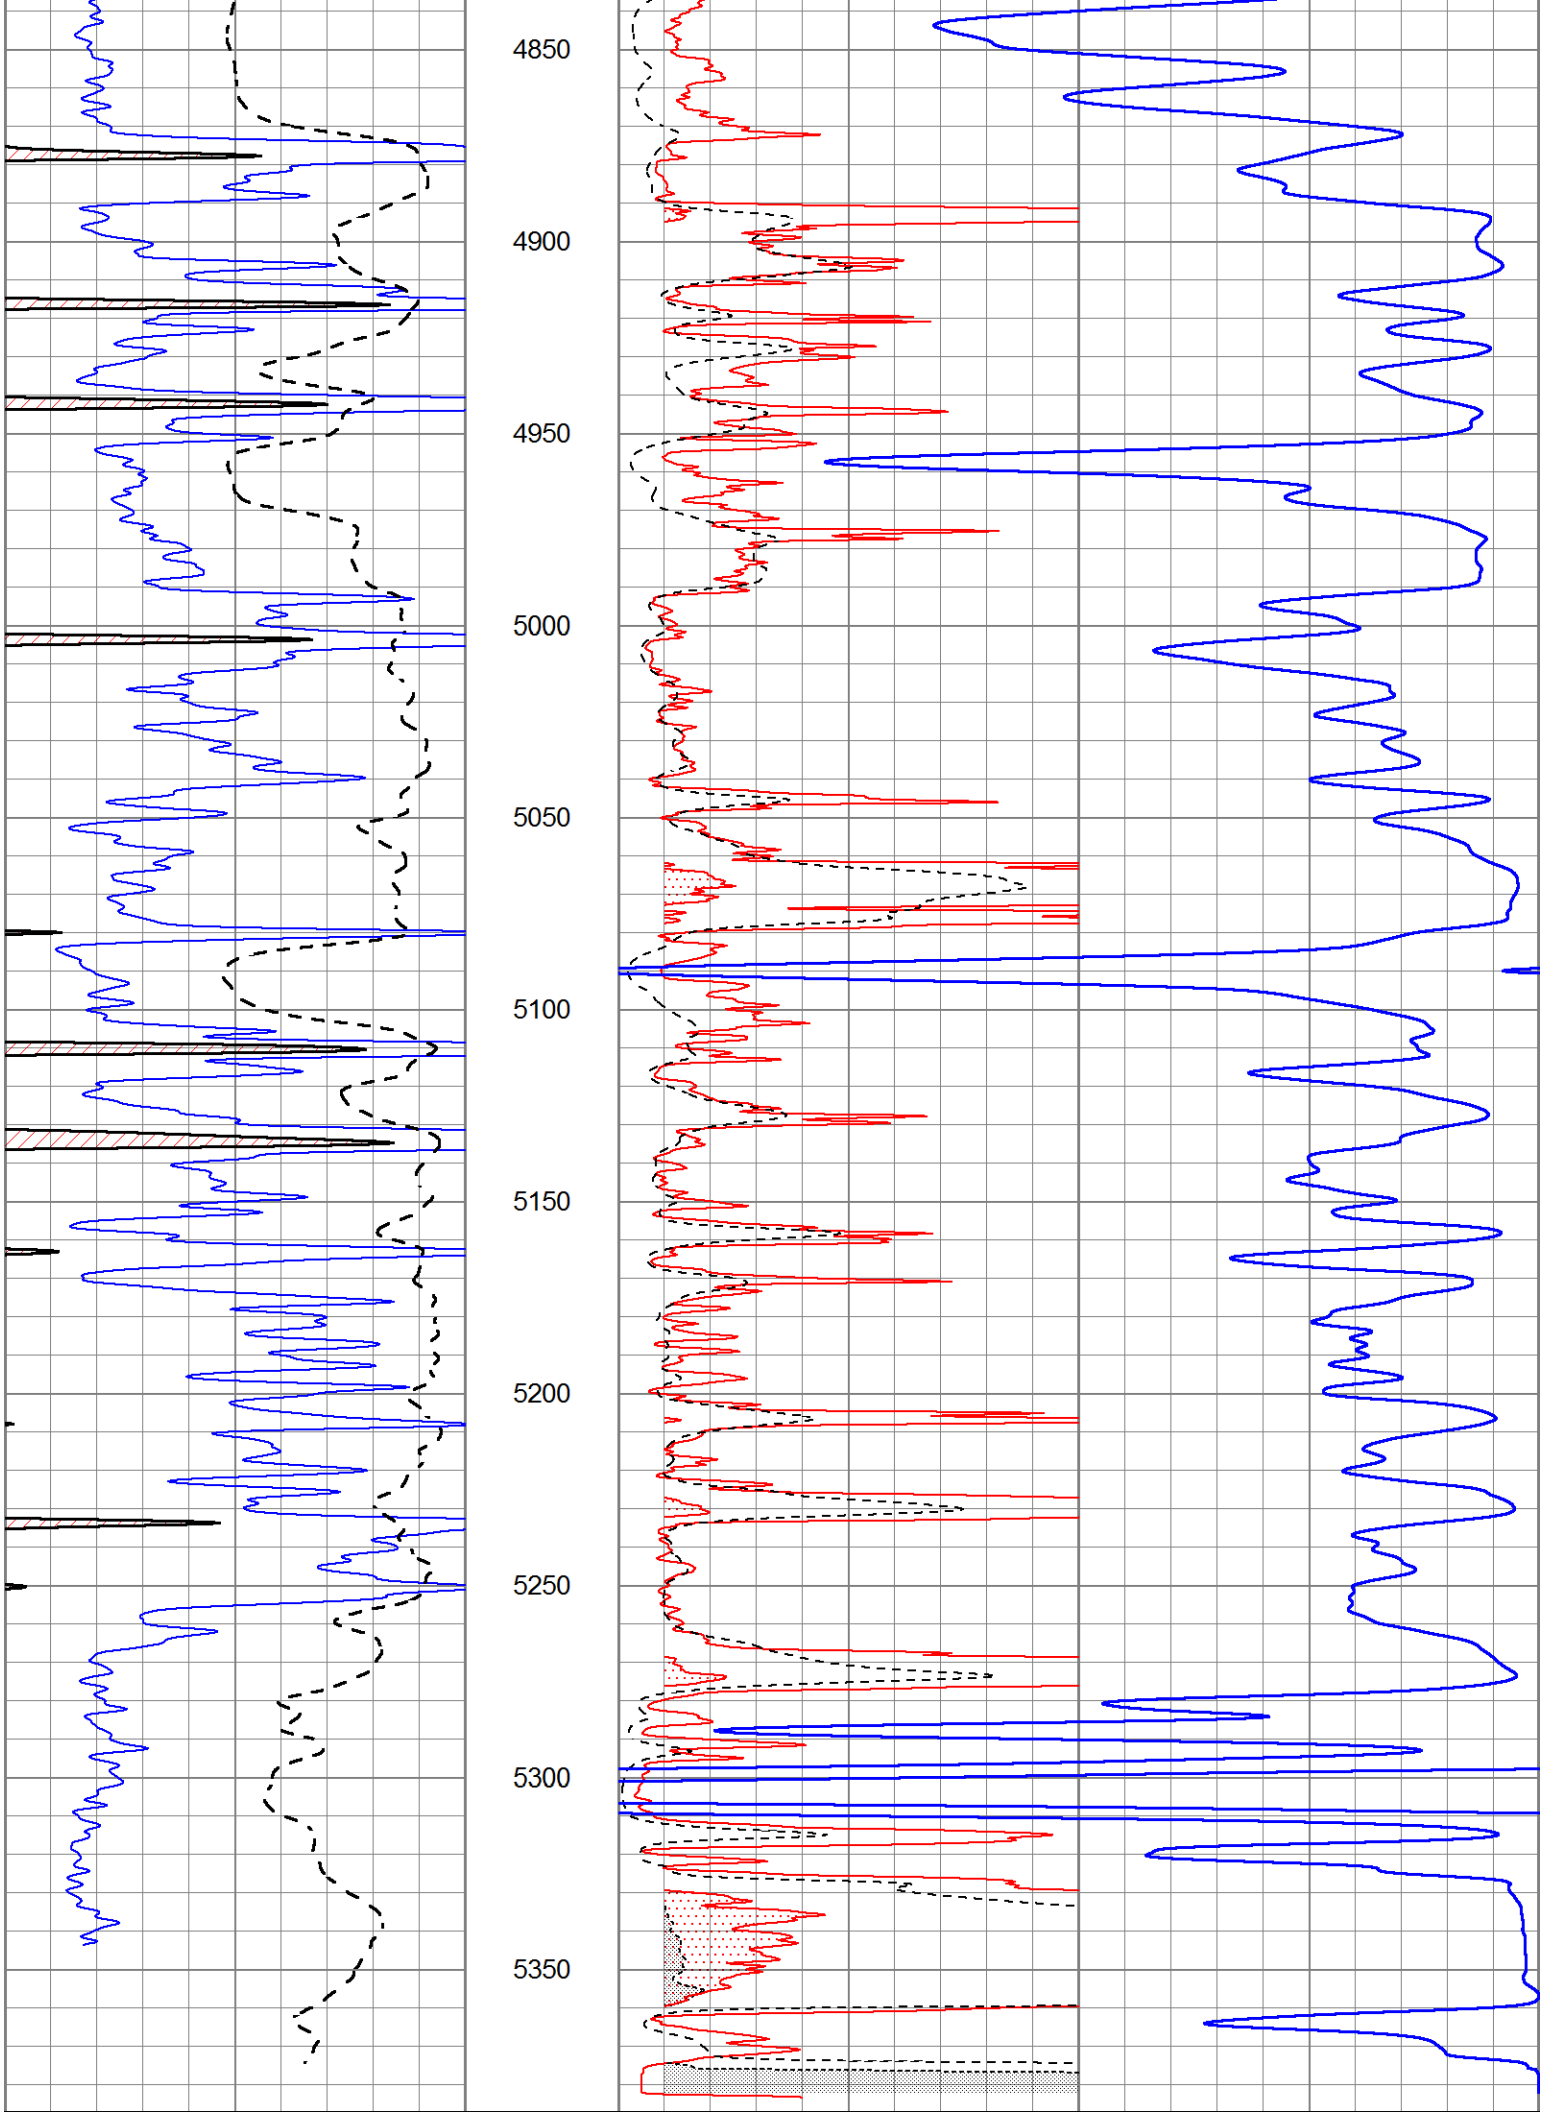

2100
2150
2200
2250
2300
2350
2400
2450
2500
2550
2600


2650
2700
2750
2800
2850
2900
2950
3000
3050
3100
3150


3200
3250
3300
3350
3400
3450
3500
3550
3600
3650
3700


3750
3800
3850
3900
3950
4000
4050
4100
4150
4200
4250


4300
4350
4400
4450
4500
4550
4600
4650
4700
4750
4800


4850
4900
4950
5000
5050
5100
5150
5200
5250
5300
5350

0	Gamma Ray (GAPI)	150
-100	SP (mV)	100

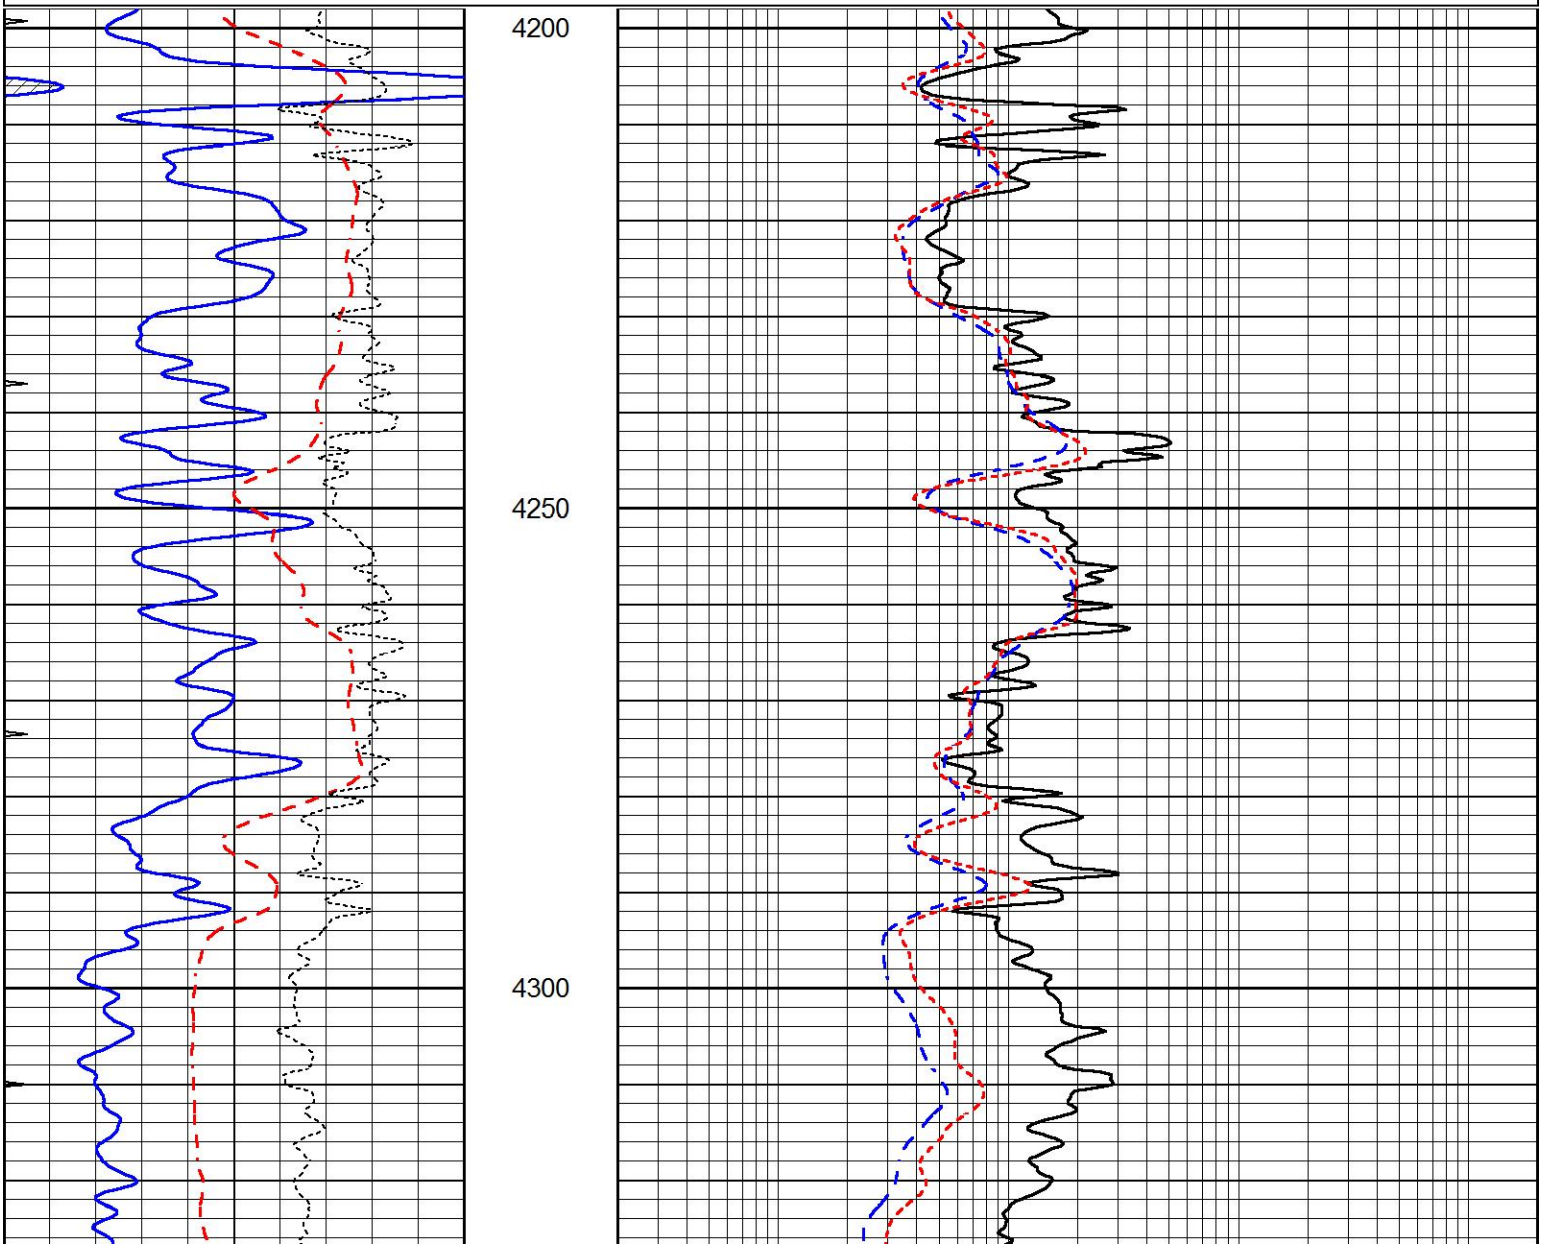
1000	CILD (mmho/m)	0
0	RLL3 (Ohm-m)	50
0	RILD (Ohm-m)	50
50	RILD X10 (Ohm-m)	500
50	RLL3 X10 (Ohm-m)	500

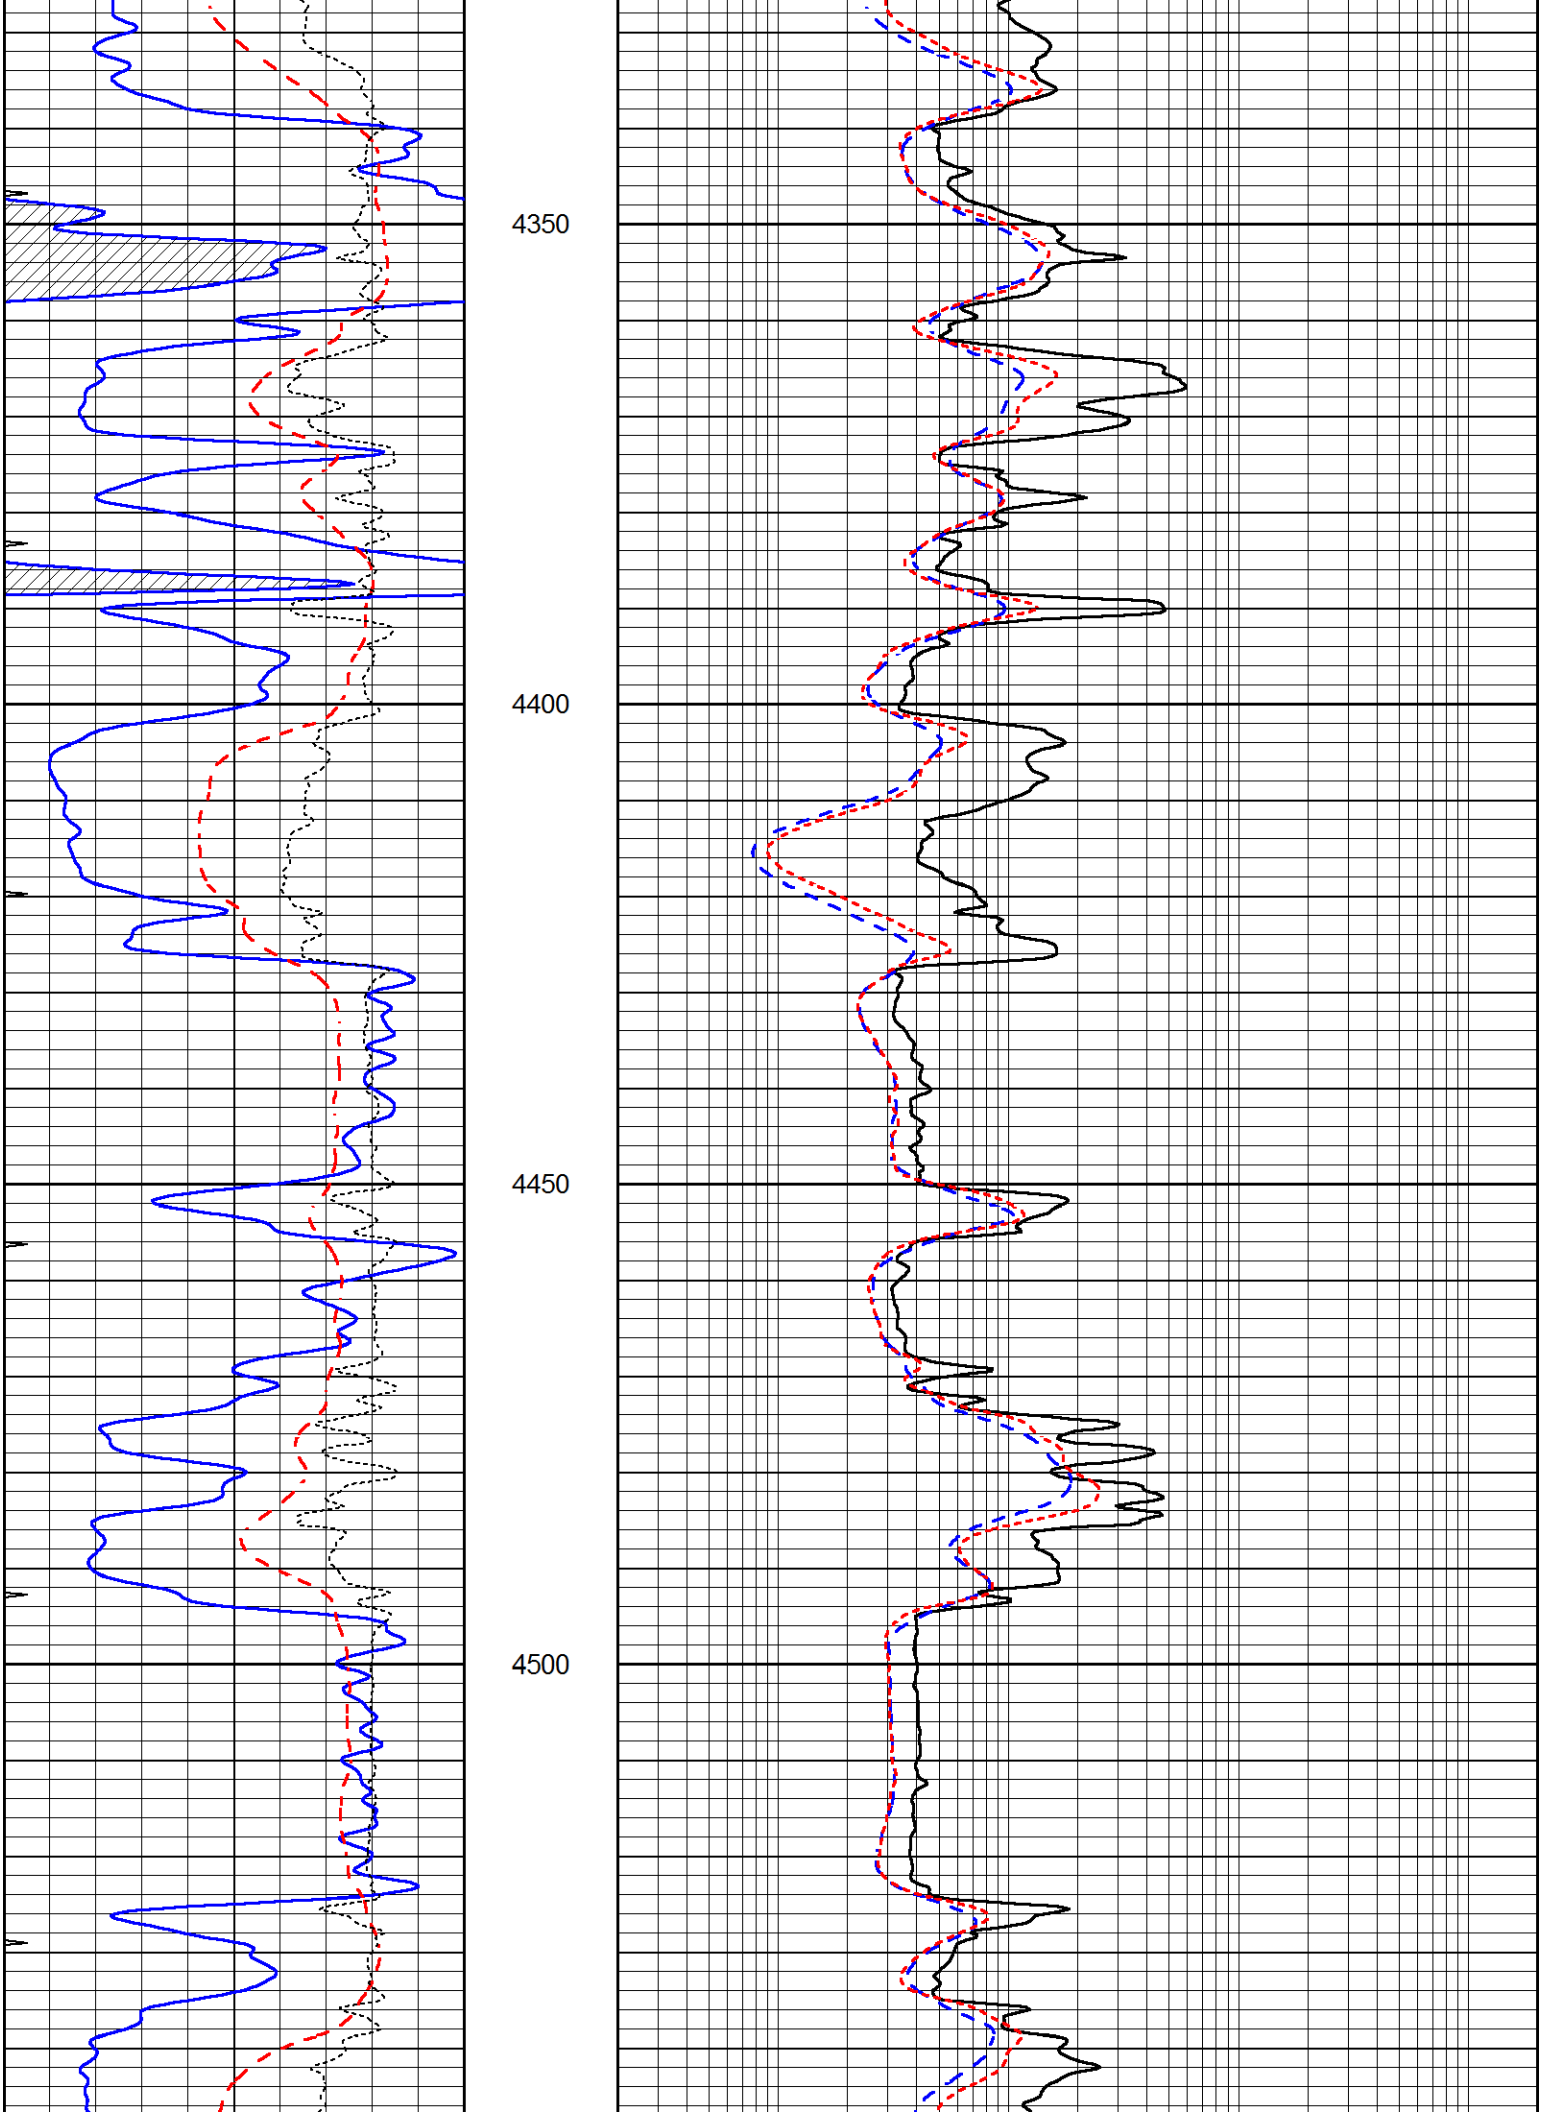
MAIN SECTION

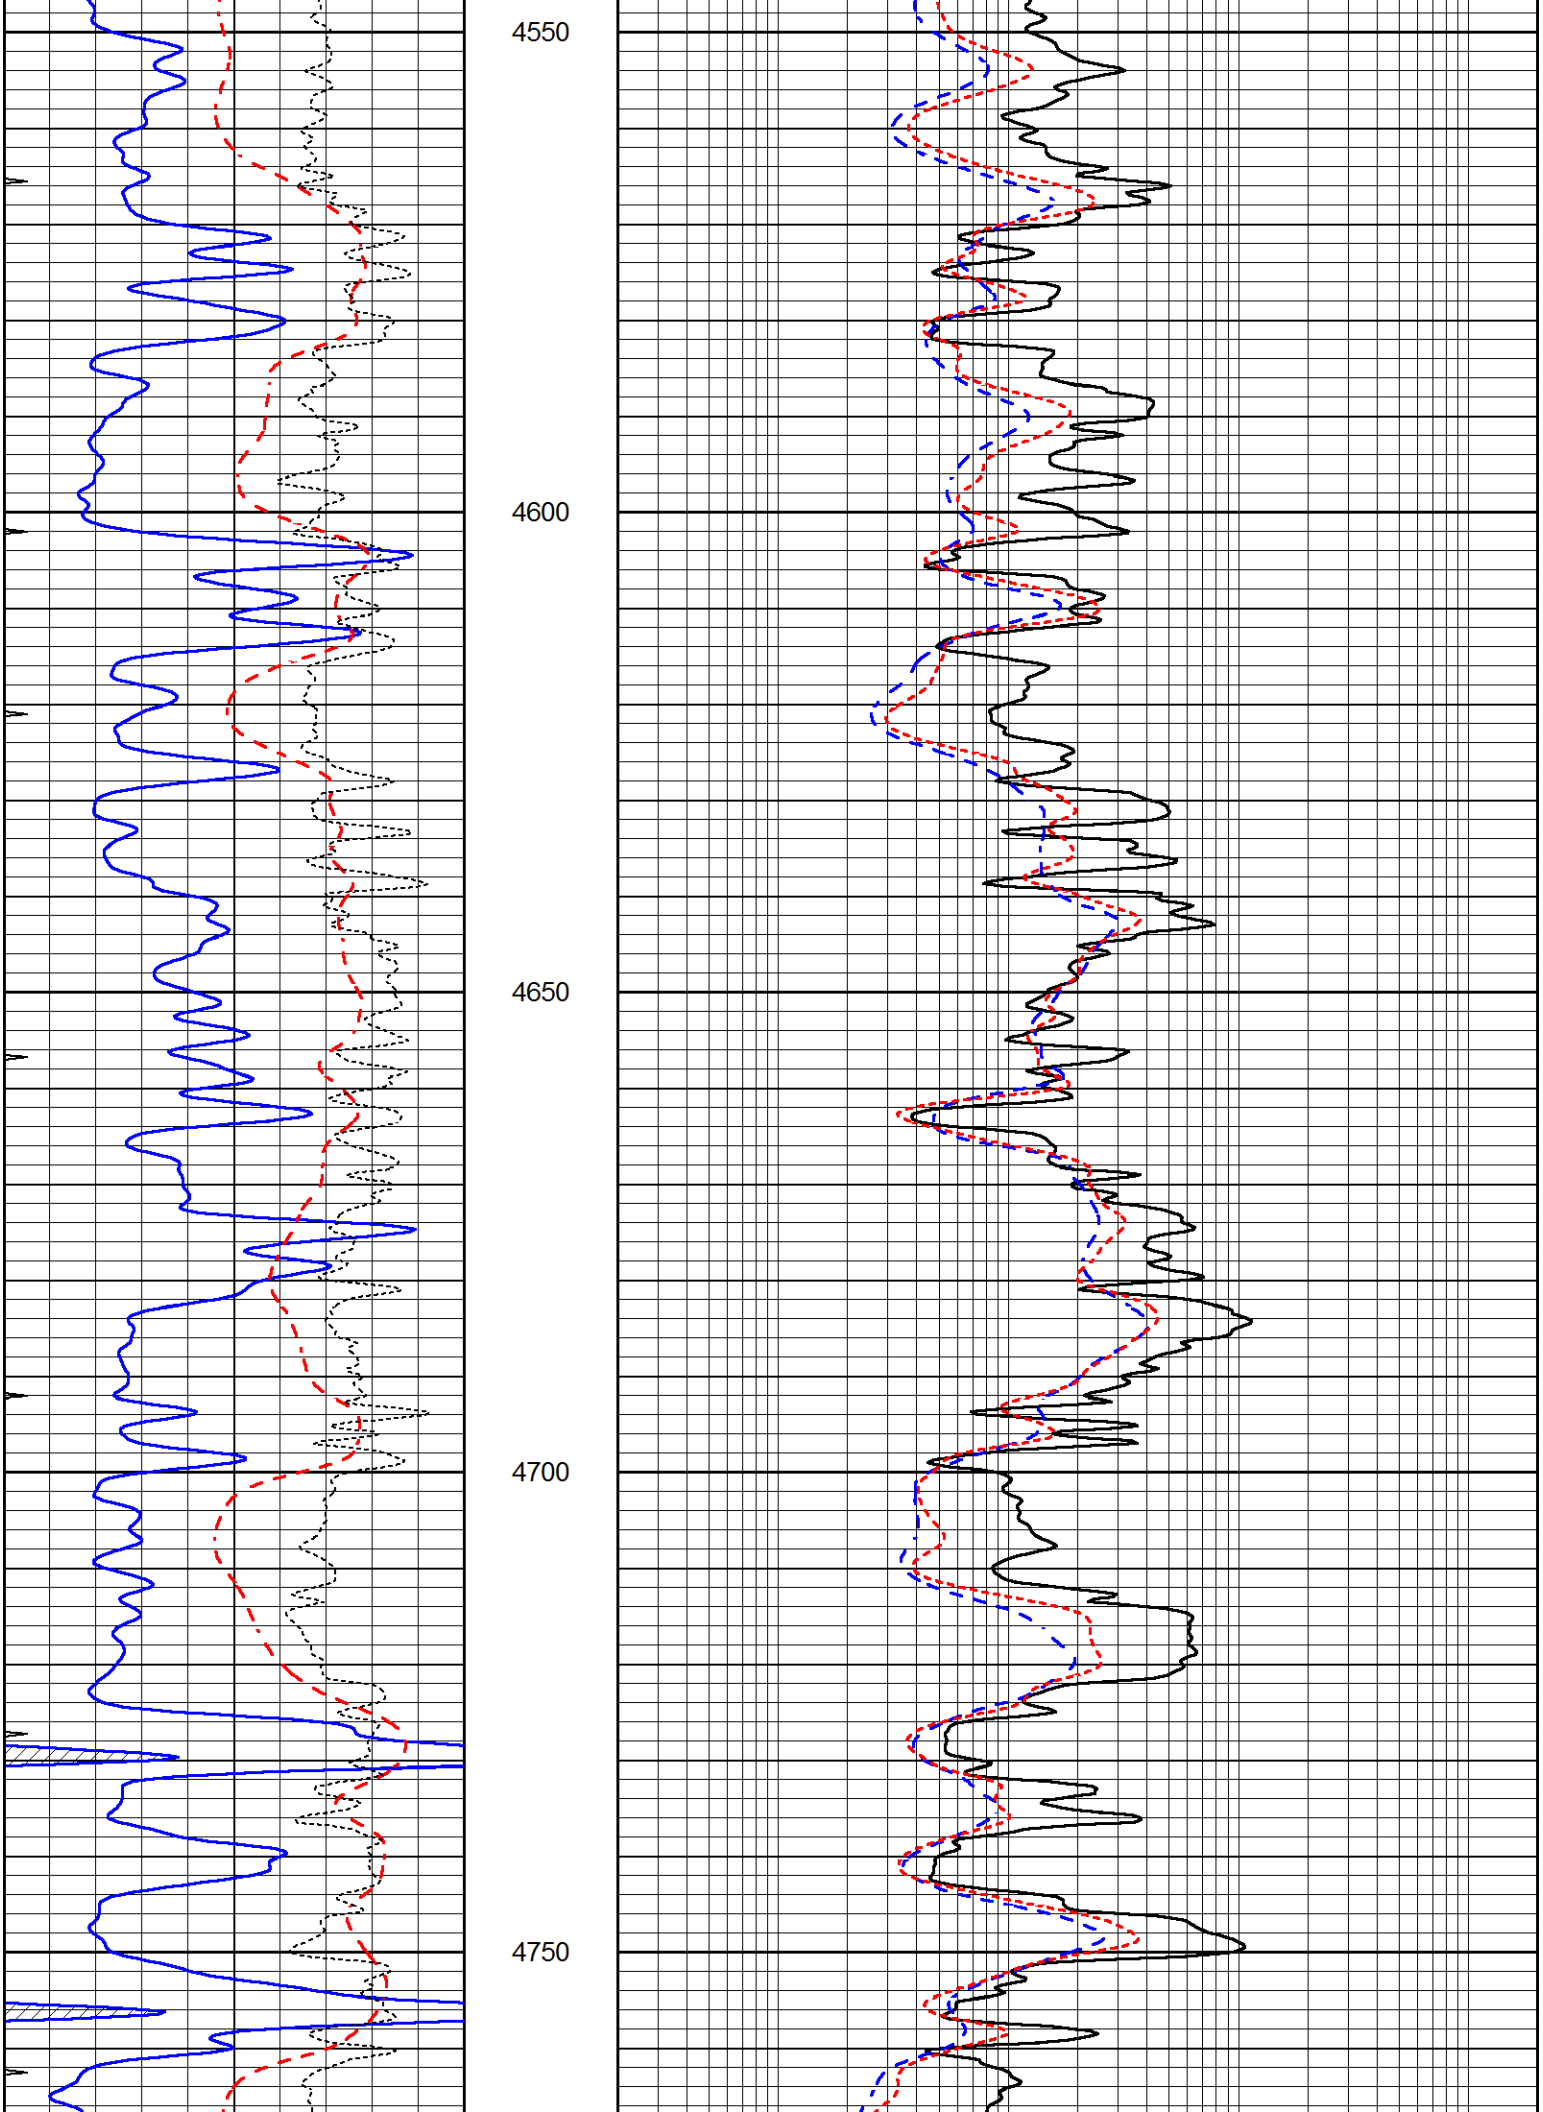
Database File	6813pe.db
Dataset Pathname	pass3.1M
Presentation Format	_dil
Dataset Creation	Fri Dec 09 03:33:09 2022
Charted by	Depth in Feet scaled 1:240

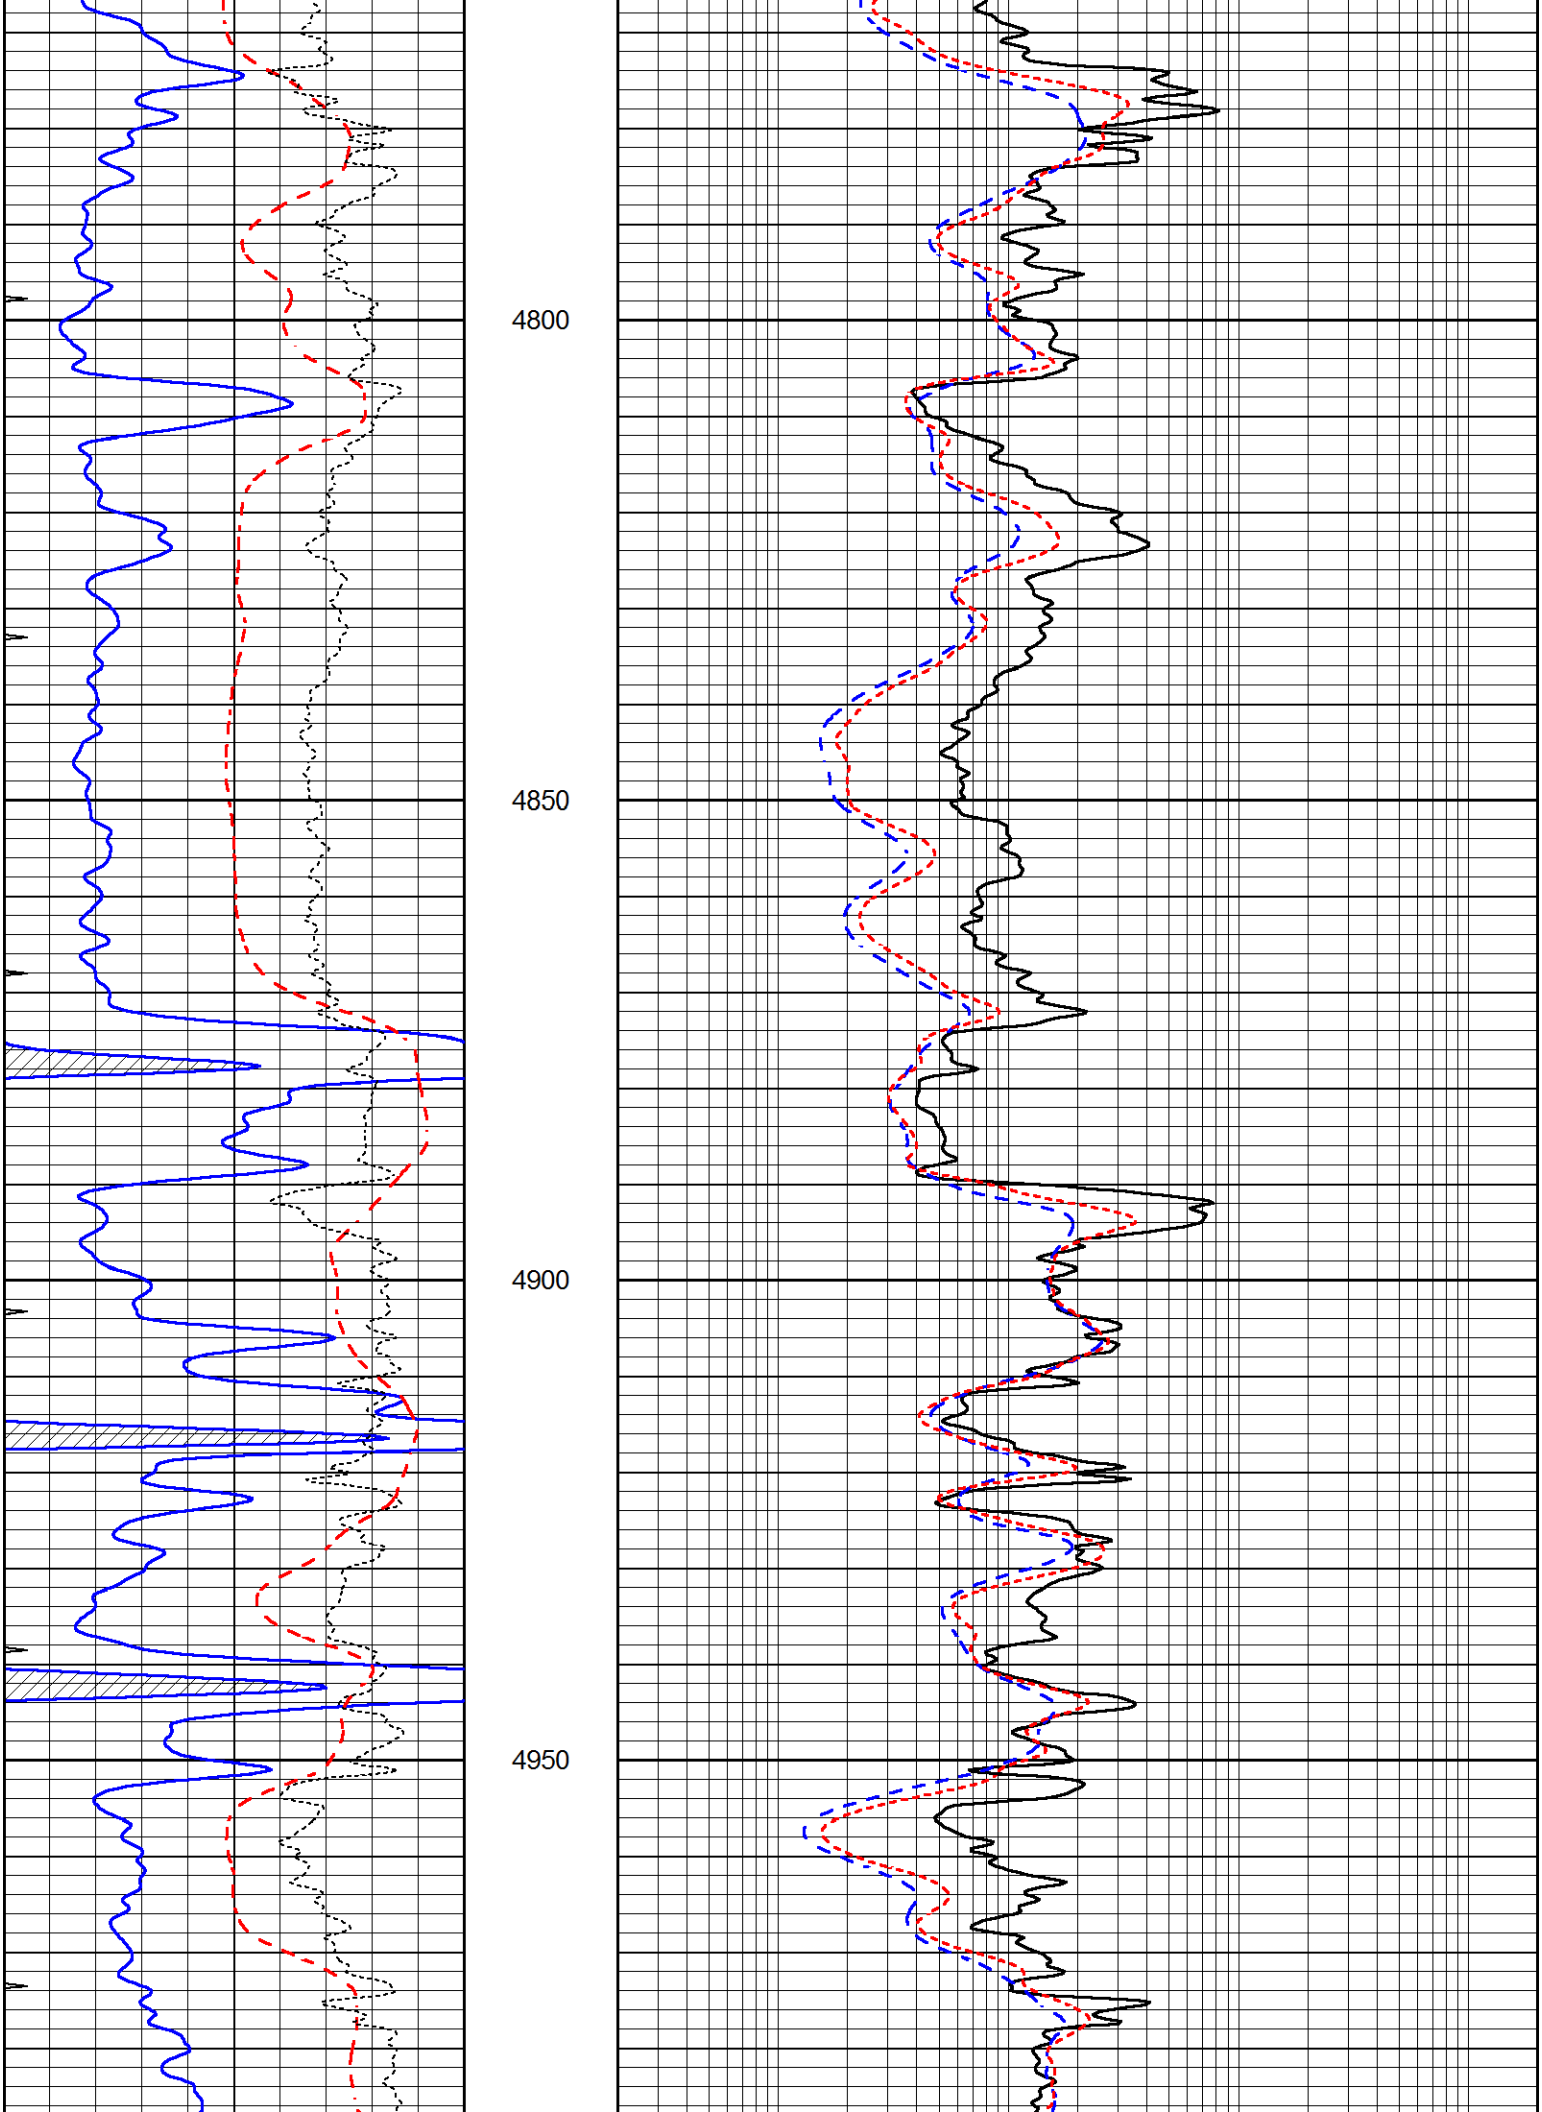
0	GAMMA RAY (GAPI)	150
-100	SP (mV)	100
-250	Rxo/Rt	50
0	MINMK	20

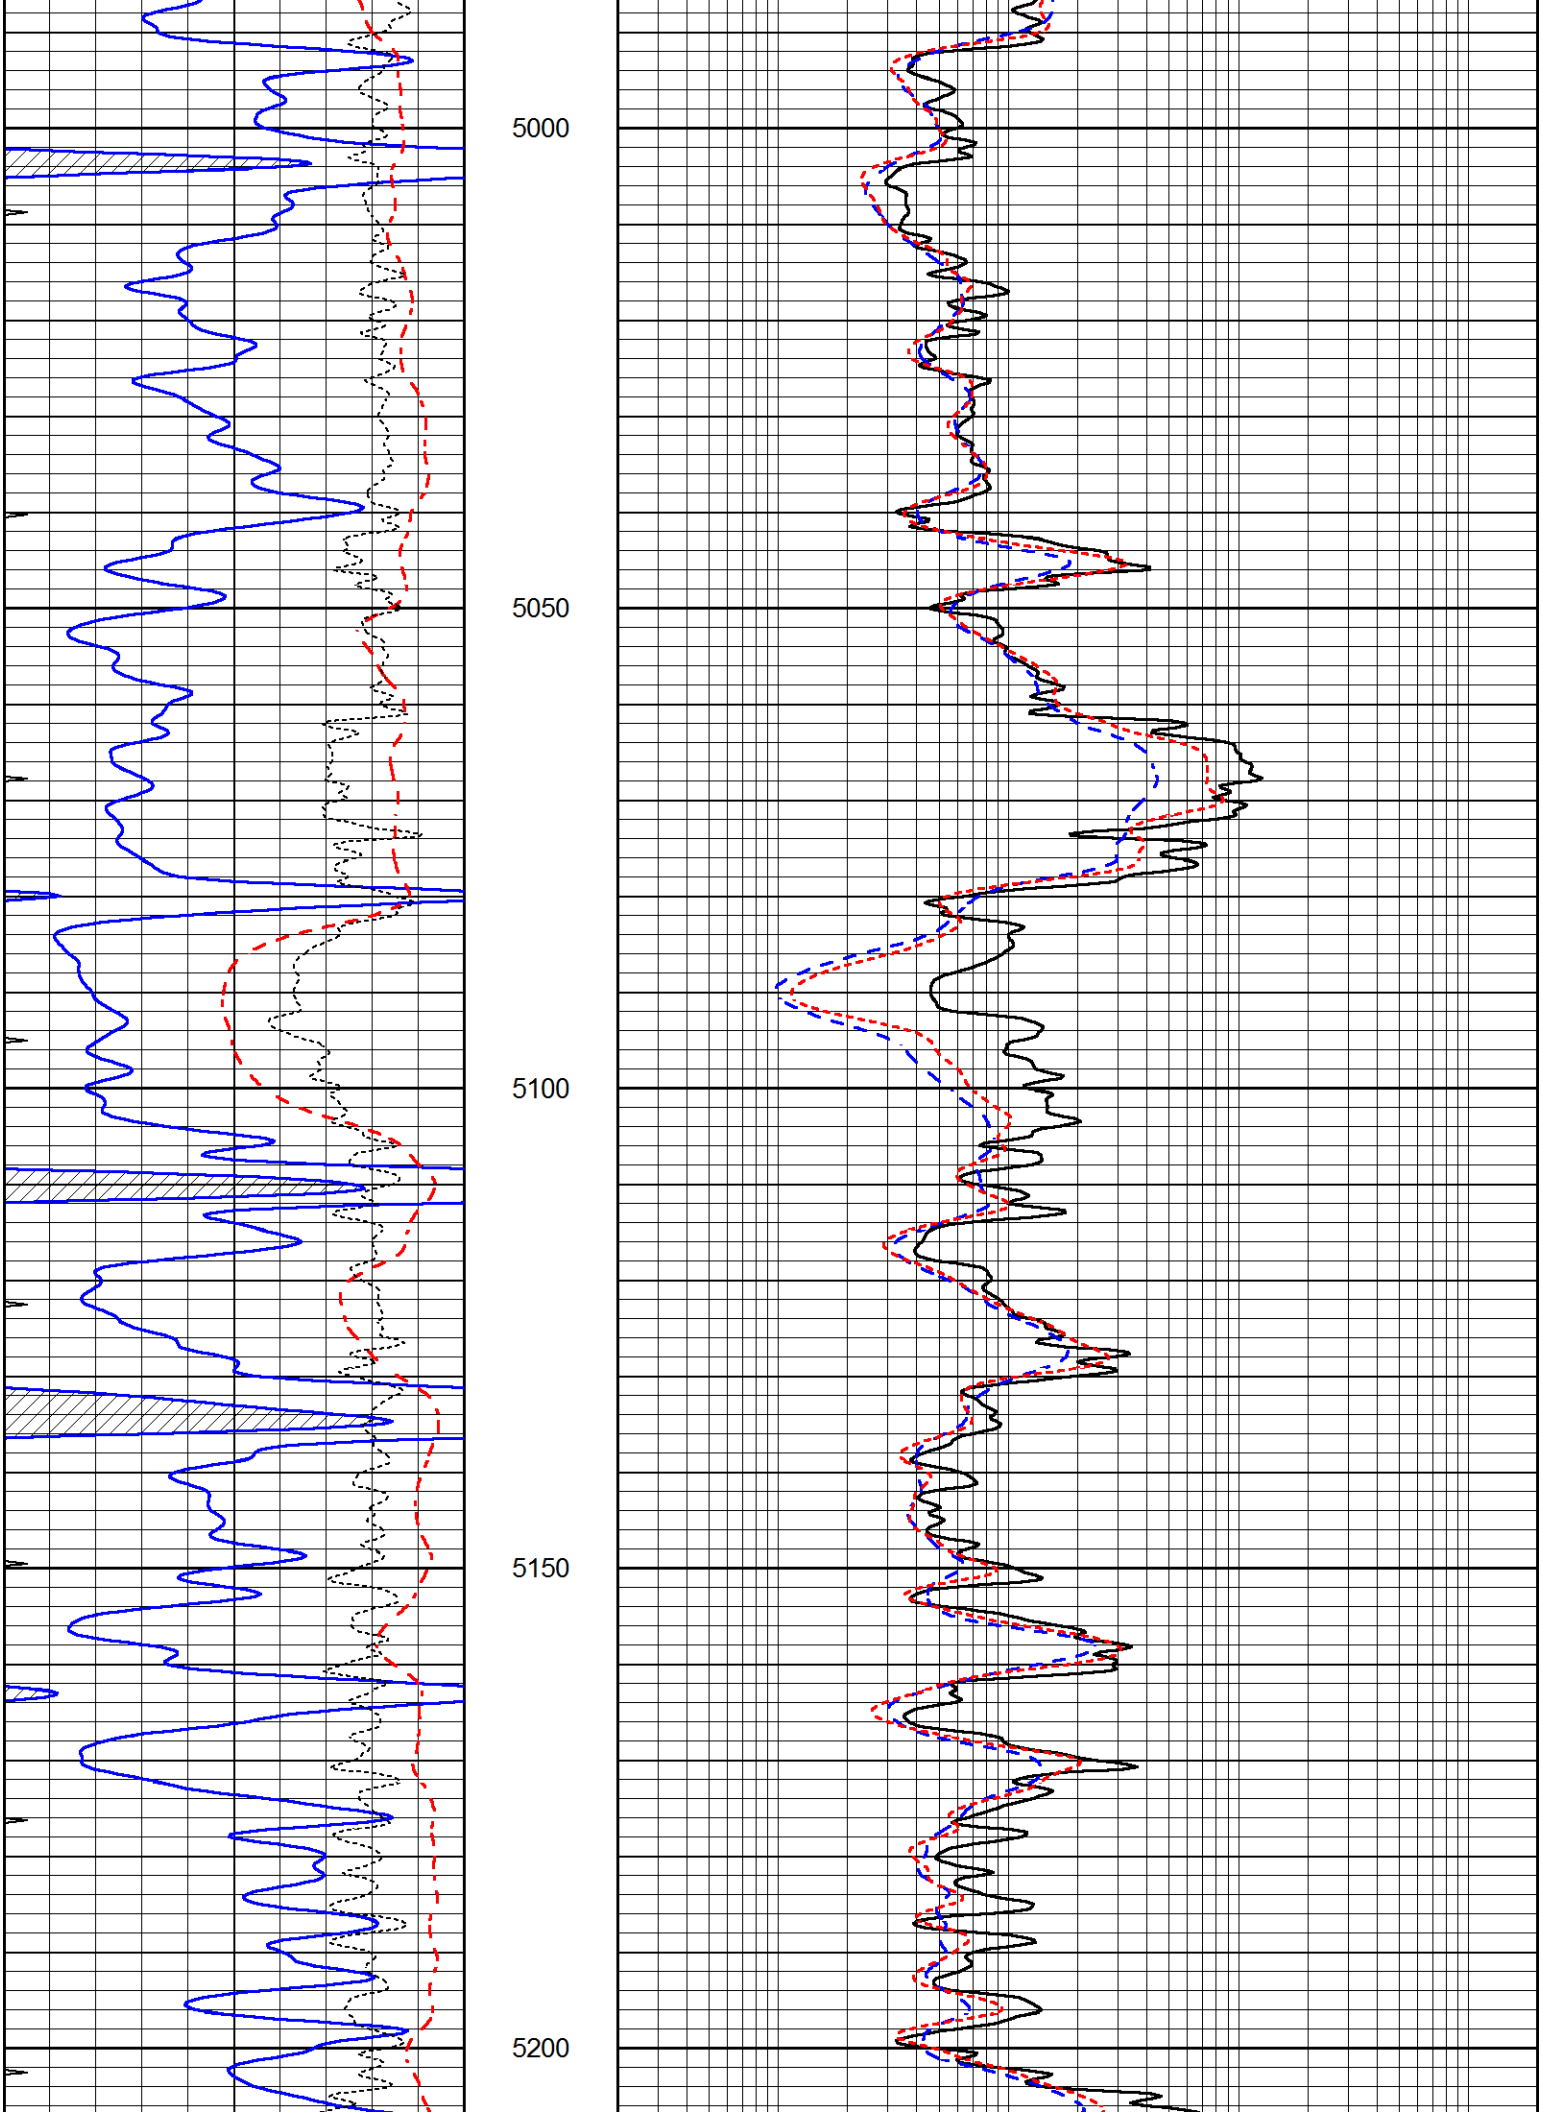
0.2	SHALLOW GUARD (Ohm-m)	2000
0.2	DEEP INDUCTION (Ohm-m)	2000
0.2	MEDIUM INDUCTION (Ohm-m)	2000

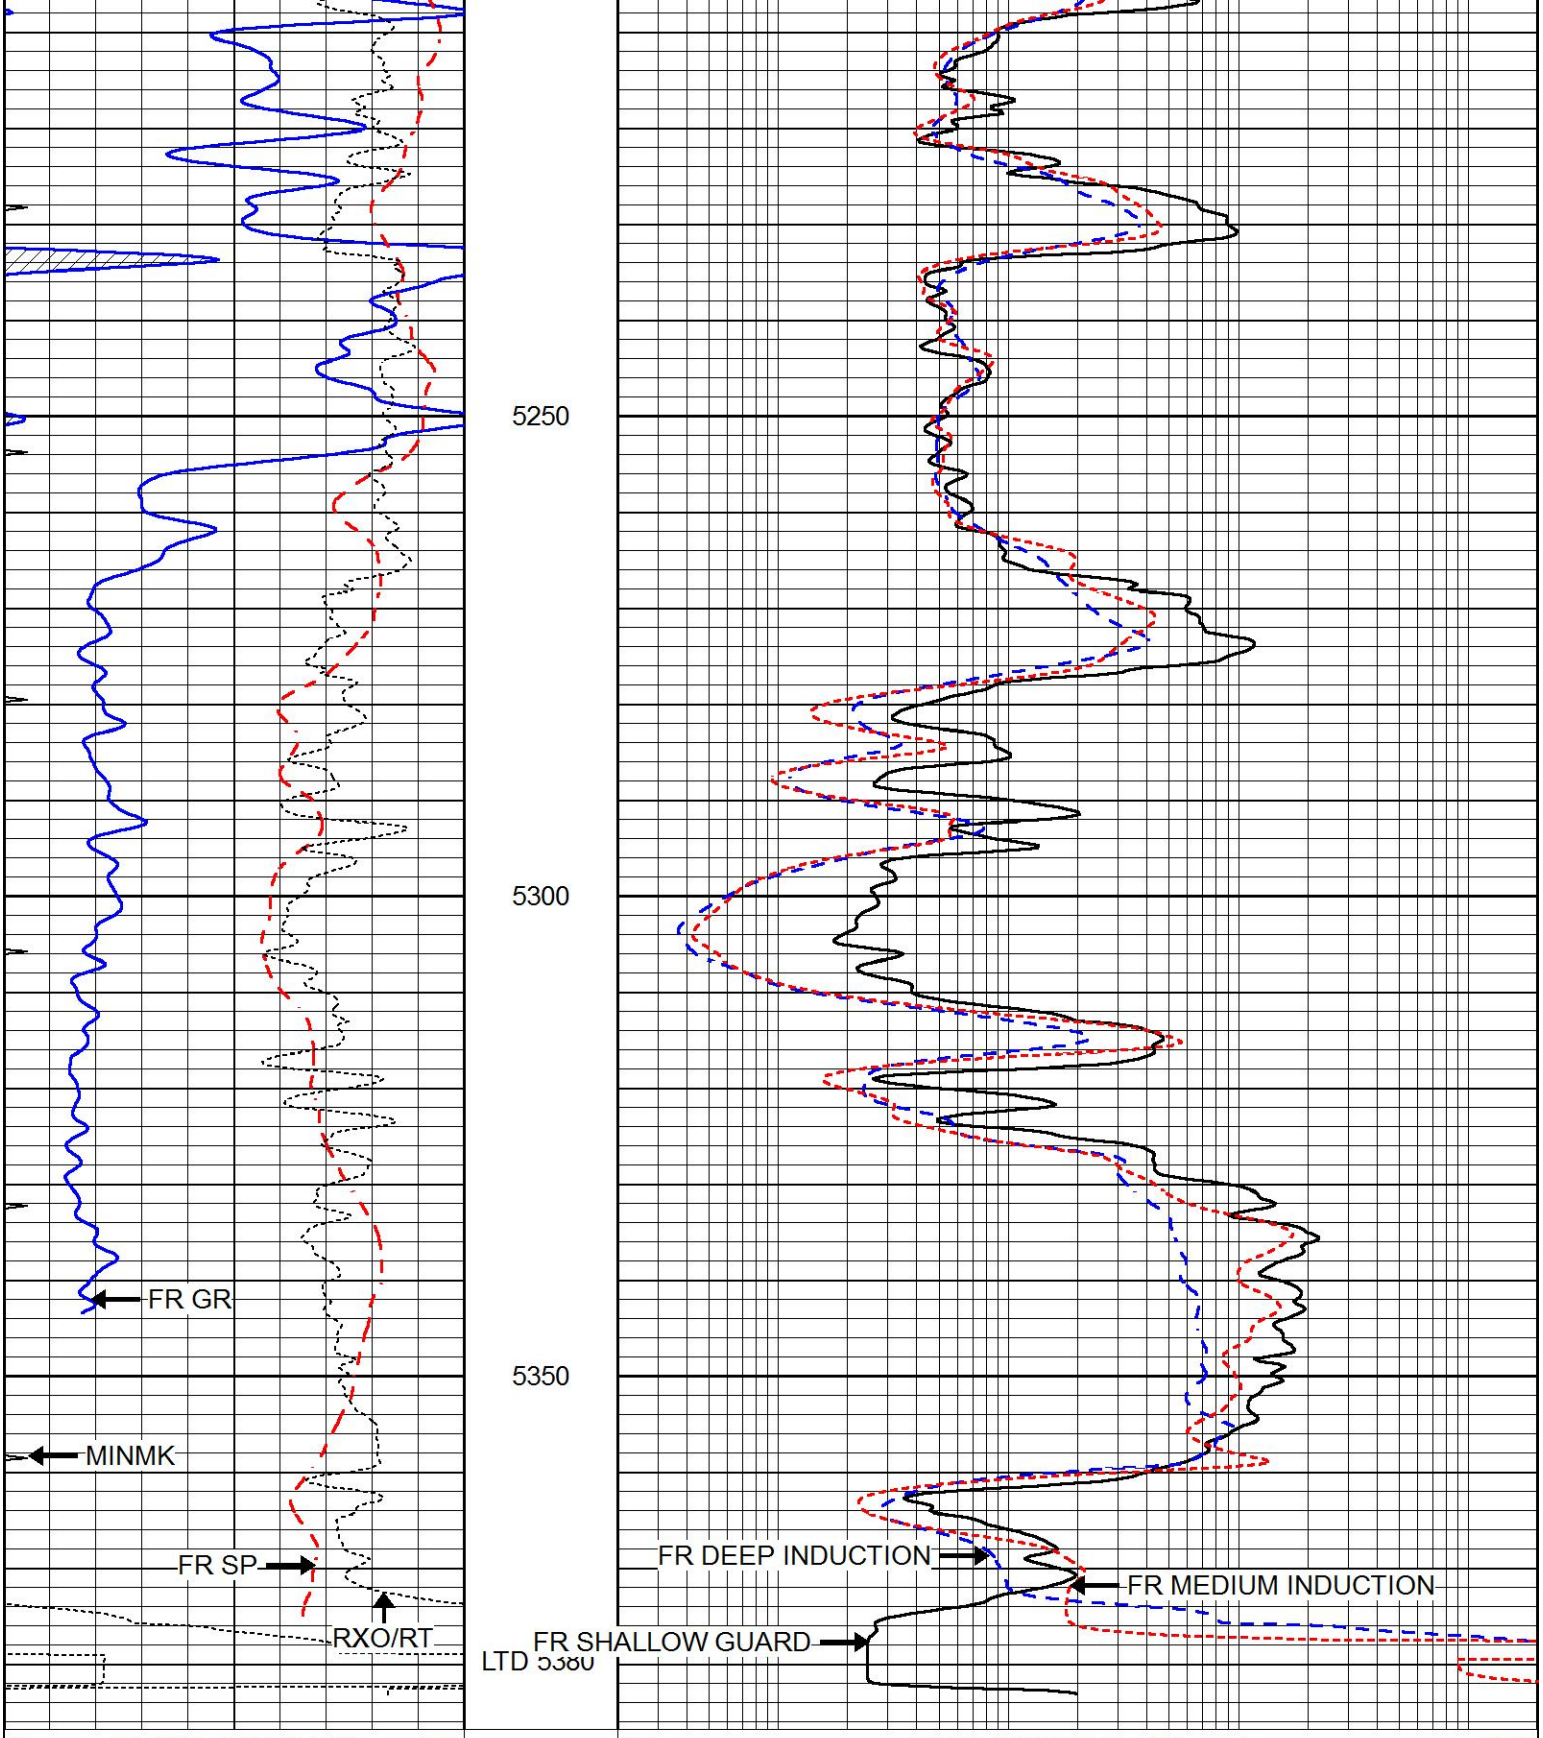



4350
4400
4450
4500


4550
4600
4650
4700
4750


4800
4850
4900
4950


5000
5050
5100
5150
5200

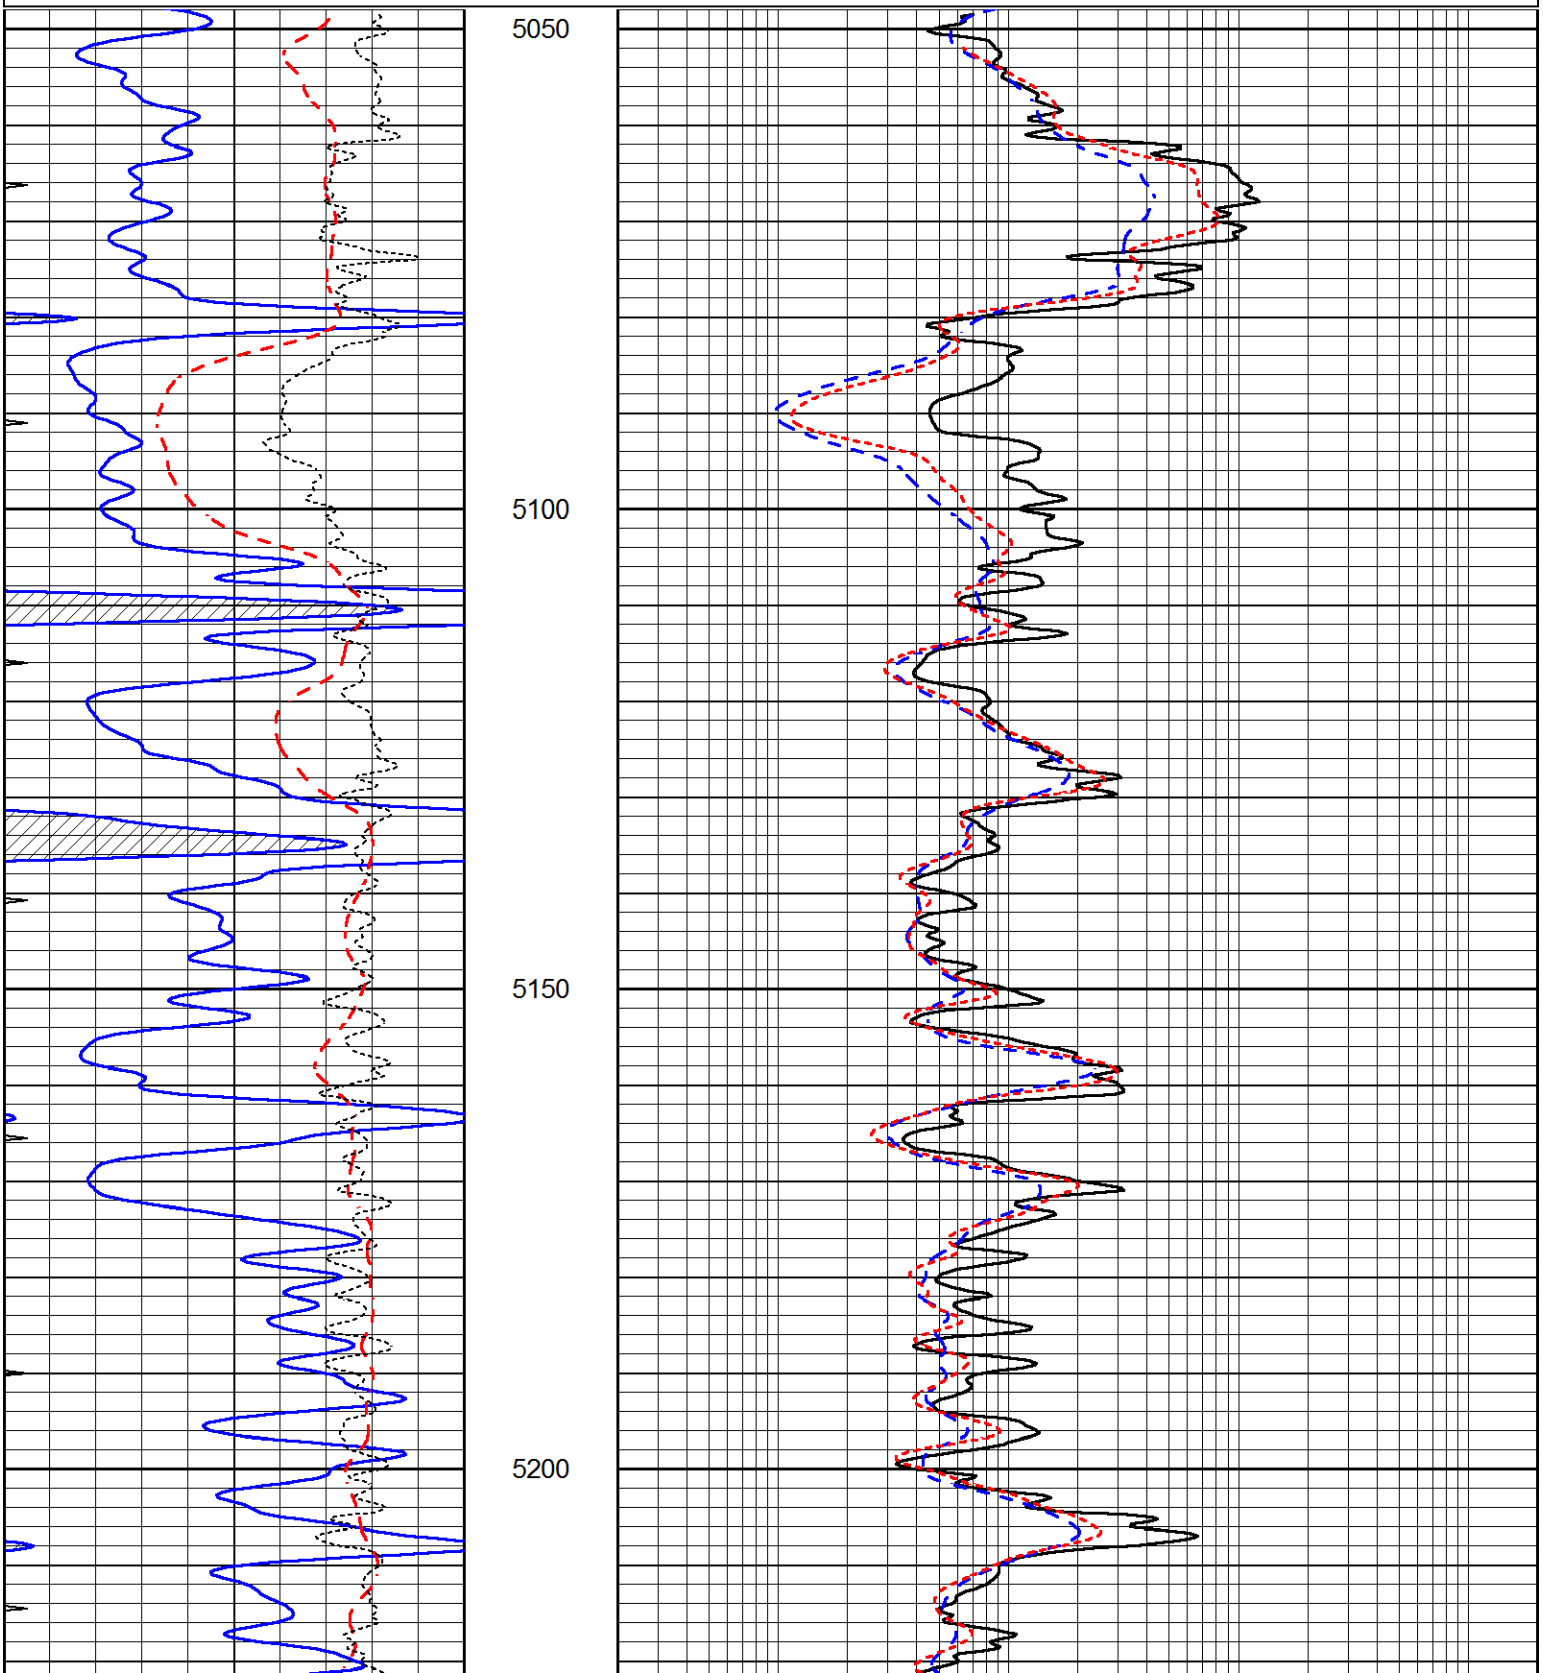


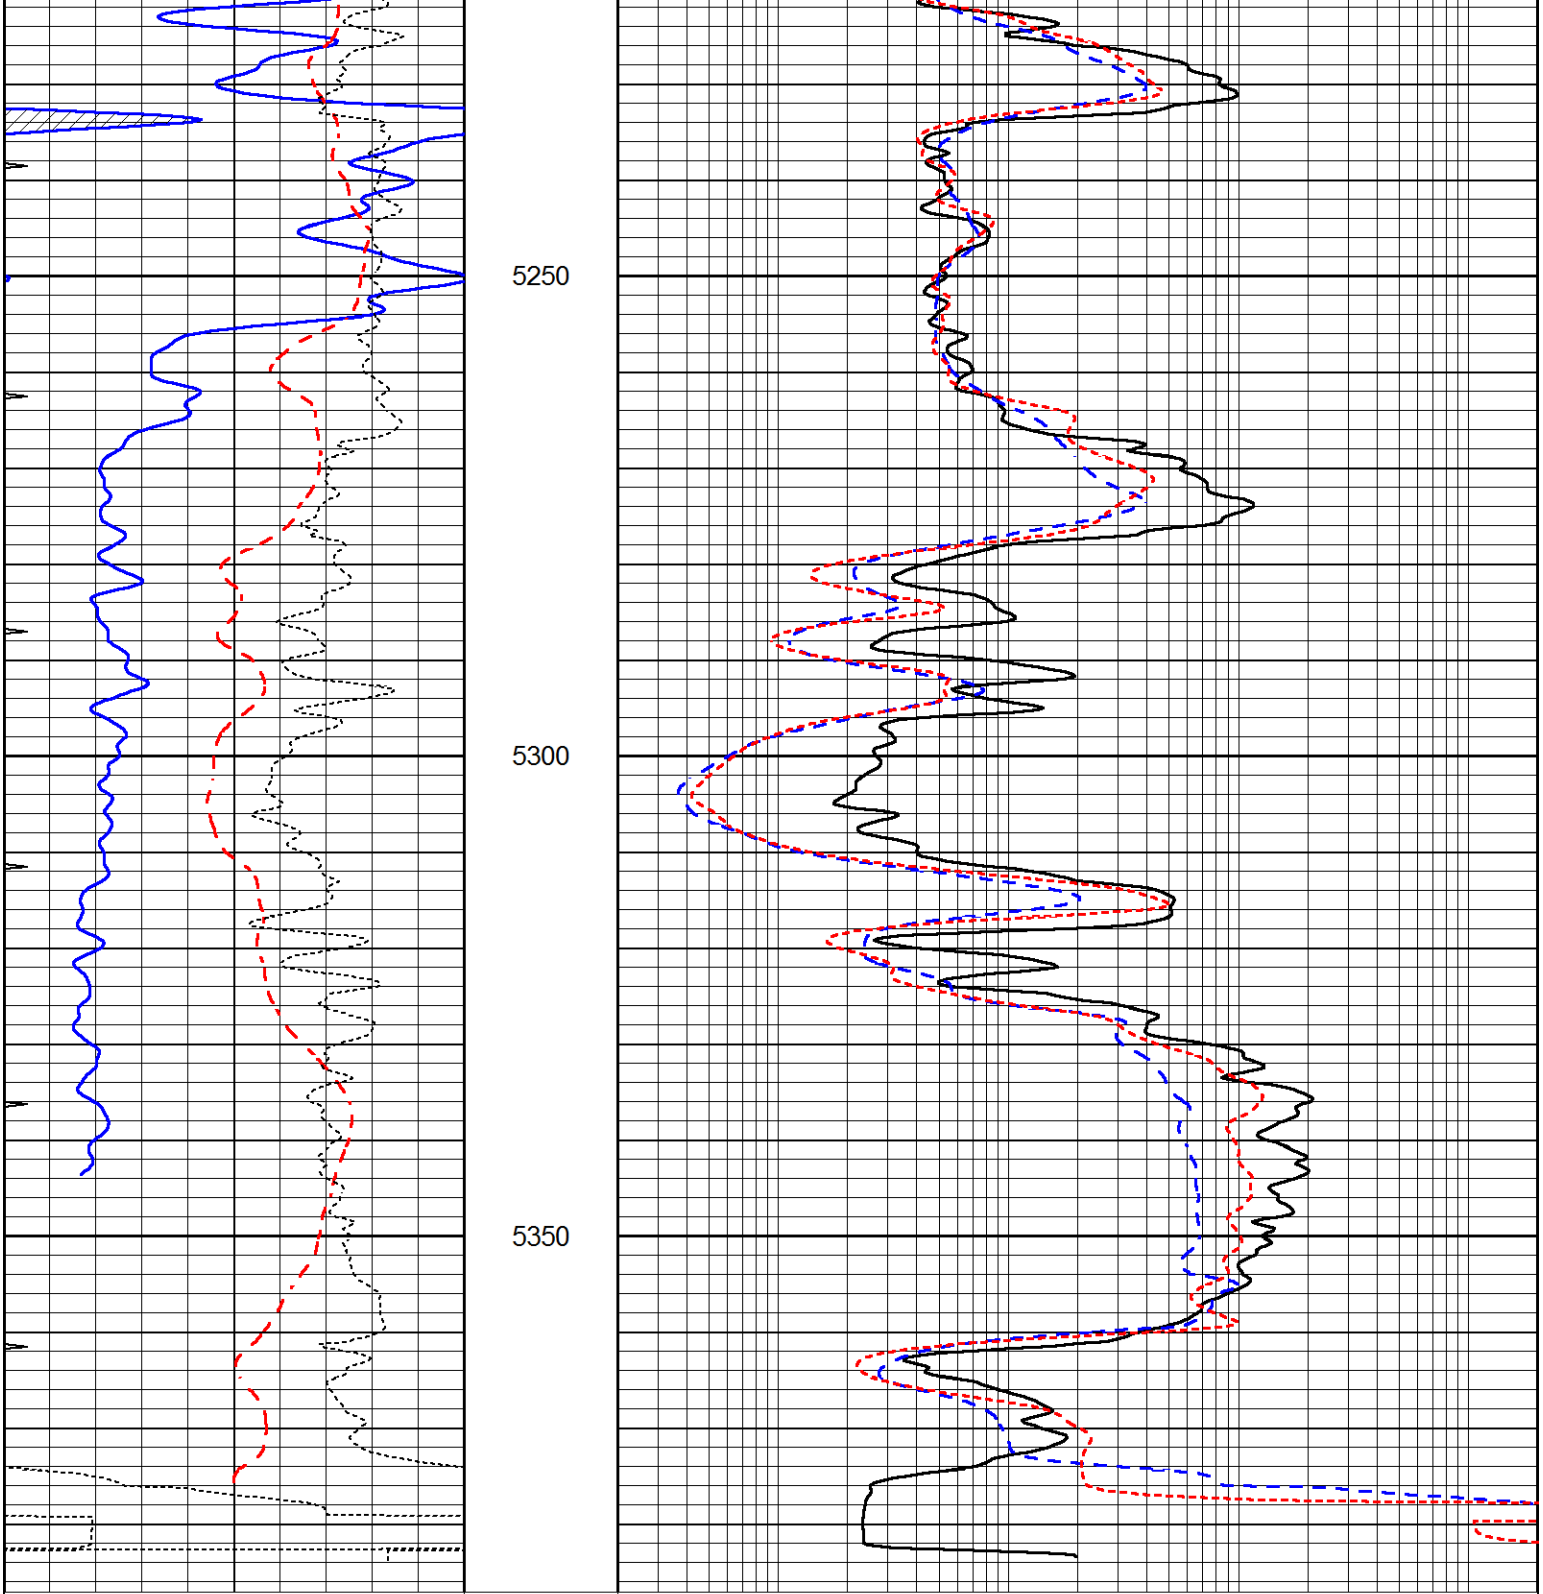
REPEAT SECTION

Database File	6813pe.db
Dataset Pathname	pass2.2R
Presentation Format	_dil
Dataset Creation	Fri Dec 09 02:41:42 2022
Charted by	Depth in Feet scaled 1:240

0	GAMMA RAY (GAPI)	150
-100	SP (mV)	100
-250	Rxo/Rt	50
0	MINMK	20

0.2	SHALLOW GUARD (Ohm-m)	2000
0.2	DEEP INDUCTION (Ohm-m)	2000
0.2	MEDIUM INDUCTION (Ohm-m)	2000





Calibration Report

Database File	6813pe.db
Dataset Pathname	pass3.1M
Dataset Creation	Fri Dec 09 03:33:09 2022

Dual Induction Calibration Report

Serial-Model:	PROBE8-DILG

Surface Cal Performed:	Wed Dec 07 20:48:55 2022
Downhole Cal Performed:	Mon Sep 10 14:28:38 2018
After Survey Verification Performed:	Mon Sep 10 14:28:40 2018

Surface Calibration

	Readings			References			Results	
Loop:	Air	Loop		Air	Loop		m	b
Deep	0.015	0.648	V	0.000	400.000	mmho/m	620.000	7.000
Medium	0.029	0.796	V	0.000	464.000	mmho/m	620.000	-7.000
Internal:	Zero	Cal		Zero	Cal		m	b
Deep	0.017	0.657	V	0.000	400.000	mmho/m	625.153	-10.619
Medium	0.016	0.757	V	0.000	464.000	mmho/m	625.992	-9.739

Downhole Calibration

	Readings			References			Results	
	Zero	Cal		Zero	Cal		m'	b'
Deep	0.000	0.000	mmho/m	2.011	405.777	mmho/m	1.000	0.000
Medium	0.000	0.000	mmho/m	7.590	503.393	mmho/m	1.000	0.000
LL3		7.500	V		1500.000	Ohm-m		
		0.000	V		20.000	Ohm-m		
		-7.200	V		3800.000	mmho-m		

After Survey Verification

	Readings			Targets			Results	
	Zero	Cal		Zero	Cal		m'	b'
Deep	0.000	0.000	mmho/m	0.000	0.000	mmho/m	0.000	0.000
Medium	0.000	0.000	mmho/m	0.000	0.000	mmho/m	0.000	0.000
LL3		1.000	Ohm-m		1.000	Ohm-m		
		0.000	Ohm-m		0.000	Ohm-m		
		1.000	mmho-m		1.000	mmho-m		

Litho Density Calibration Report

Serial: 004 Model: PRB

Master Calibration

Performed Fri Nov 04 15:19:59 2022

	Background	Magnesium	Aluminum	Aluminum+Fe	
Window 1	1153.2	7232.1	2536.8	2279.5	cps
Window 2	1055.6	6225.5	2222.3	2030.5	cps
Window 3	902.5	3849.3	1546.4	1462.0	cps
Window 4	254.4	258.2	253.1	253.9	cps
Long Space	0.0	5169.9	1166.7	974.9	cps
Short Space	4.7	1383.0	950.5	792.1	cps
Rho		1.7100	2.5900	0.0000	g/cc
Pe		2.0000	2.7500	5.7900	

Rib Angle	: 45.9	Rib Slope	: 1.031	Density/Spine Ratio	: 0.573
Spine Angle	: 75.9	Spine Slope	: 3.970	Spine Intercept	: -20.2

Before Survey Verification

Performed Wed Dec 31 18:00:00 1969

Window 1	0.0	0.0	0.0	0.0	cps
Window 2	0.0	0.0	0.0	0.0	cps
Window 3	0.0	0.0	0.0	0.0	cps
Window 4	0.0	0.0	0.0	0.0	cps
Long Space	0.0	0.0	0.0	0.0	cps
Short Space	0.0	0.0	0.0	0.0	cps

Measured Rho	0.0000	0.0000	0.0000	g/cc
Measured Correction	0.0000	0.0000	0.0000	g/cc
Measured Pe		0.0000	0.0000	

After Survey Verification — Performed Wed Dec 31 18:00:00 1969

Window 1	0.0	0.0	0.0	0.0	cps
Window 2	0.0	0.0	0.0	0.0	cps
Window 3	0.0	0.0	0.0	0.0	cps
Window 4	0.0	0.0	0.0	0.0	cps
Long Space	0.0	0.0	0.0	0.0	cps
Short Space	0.0	0.0	0.0	0.0	cps
Measured Rho		0.0000	0.0000	0.0000	g/cc
Measured Correction		0.0000	0.0000	0.0000	g/cc
Measured Pe			0.0000	0.0000	

Compensated Neutron Calibration Report

Serial Number: 6I
Tool Model: G

CALIBRATION

Detector	Readings		Target		Normalization
Short Space	1.00	cps	1.00	cps	1.0000
Long Space	1.00	cps	1.00	cps	1.0000

PRE-SURVEY VERIFICATION

	Detector	Readings		Measured		Target	
1)	Short Space		cps				
	Long Space		cps		pu		pu
2)	Short Space		cps				
	Long Space		cps		pu		
3)	Short Space		cps				
	Long Space		cps		pu		

POST-SURVEY VERIFICATION

	Detector	Readings		Measured		Target	
1)	Short Space		cps				
	Long Space		cps		pu		pu
2)	Short Space		cps				
	Long Space		cps		pu		pu
3)	Short Space		cps				
	Long Space		cps		pu		pu

Gamma Ray Calibration Report

Serial Number: GR6
Tool Model: OPEN
Performed: Tue Nov 08 13:43:57 2022

Calibrator Value: 150.0 GAPI

Background Reading: 0.0 cps

Calibrator Reading:	276.0	cps
Sensitivity:	0.8500	GAPI/cps