Company	TAILWATER, INC.
Well	WEST WITTMAN #9-IW
Field	GARNETT SHOESTRING
County	ANDERSON
State	KANSAS

CORNISH WIRELINE SERVICES, INC. CHANUTE, KANSAS

GAMMA RAY NEUTRON COMPLETION LOG

Company	TAILWATER, INC.		
Well	WEST WITTMAN #9-IW		
Field	GARNETT SHOESTRING		
County	ANDERSON	State	KANSAS
Location	API # : 15-003-23303-00-00 NW NW NW SEC. 15 TWP. 20S RGE. 20E FSL FEL<		
	GL	Elevation	
Permanent Datum	Ground Level	Elevation	945.0 ft
Log Measured From	KB	12.0 ft Above Perm. Datum	
Date	5-29-2013	Run Number	ONE BHI/EST
Depth Driller	748.0'		
Depth Logger	746.7'		
Bottom Logged Interval	746.7'		
Top Log Interval	SURFACE		
Casing Driller	7.00 @ 20.0'		
Casing Logger	7.00 @ 20.0'		
Bit Size	5.875"		
Type Fluid in Hole	FRESH WATER		
Dens. / Visc.	8.34 / 28		
PH / Fluid Loss	7.0 / N/A		
Source of Sample	FLOWING		
Rm @ Meas. Temp.	N/A @ N/A		
Rmf @ Meas. Temp.	N/A @ N/A		
Rmc @ Meas. Temp.	N/A @ N/A		
Source: Rmf / Rmc	N/A / N/A		
Rm @ BHT	N/A		
Max. Recorded Temp.	100		
Equipment Number	101		
Location	EVANS ENERGY		
Recorded By	CON. O.		
Witnessed By	MR. PHILLIPS		

<<< Fold Here >>>

All interpretations are opinions based on inferences from electrical or other measurements and we cannot and do not guarantee the accuracy or correctness of any interpretation, and we shall not, except in the case of gross or willful negligence on our part, be liable or responsible for any loss, costs, damages, or expenses incurred or sustained by anyone resulting from any interpretation made by any of our officers, agents or employees. These interpretations are also subject to our general terms and conditions set out in our current Price Schedule.

Comments

THANK YOU

Sensor	Offset (ft)	Schematic	Description	Len (ft)	OD (in)	Wt (lb)
GR	7.59		GR-TITAN_169 (TIT169_001) Titan 1 11/16" Gamma Ray	4.75	1.69	20.00
CCL	5.05		CCL-TITAN_169 (TIT169) Titan 1 11/16" Clipping CCL	1.83	1.69	7.50
NEU	0.63		NEU-TITAN_169 (TIT169_001) Titan 1 11/16" Neutron	4.33	1.69	20.00

Dataset: west wittman #9-iw.db: field/well/run1/pass1
Total Length: 10.92 ft
Total Weight: 47.50 lb
O.D. 1.69 in

Database File: e:\west wittman #9-iw.db
Dataset Pathname: pass1
Presentation Format: gr-n-ccl
Dataset Creation: Wed May 29 14:34:16 2013 by Log Std Casedhole 07122
Charted by: Depth in Feet scaled 1:240

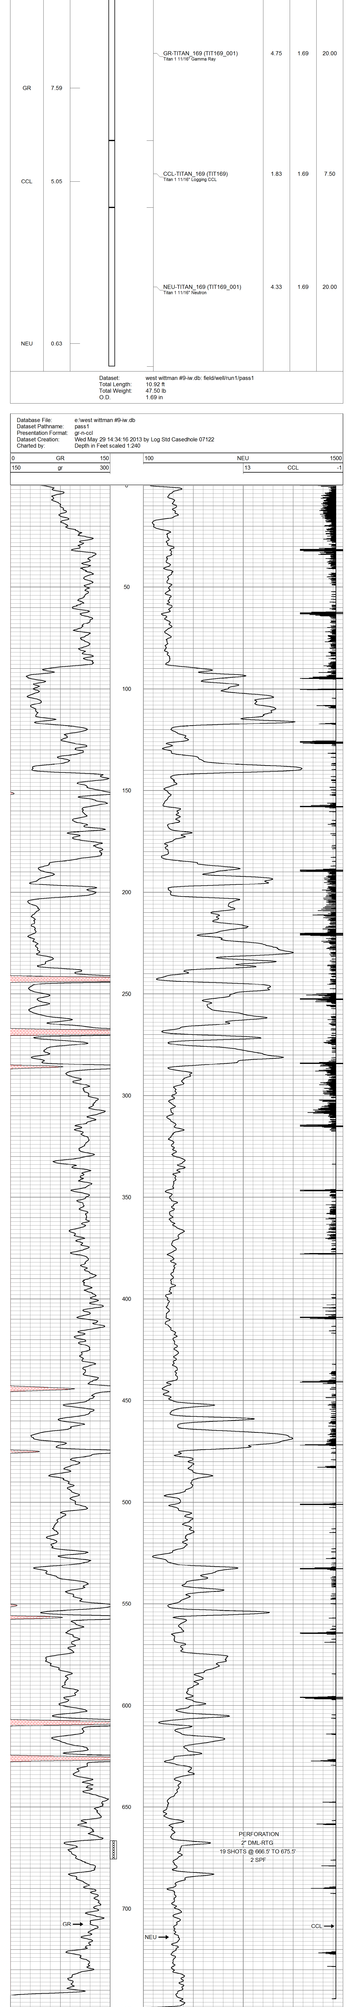

CORNISH WIRELINE SERVICES, INC. CHANUTE, KANSAS

Company	TAILWATER, INC.
Well	WEST WITTMAN #9-IW
Field	GARNETT SHOESTRING
County	ANDERSON SEC. 15 TWP. 20S RGE. 20E
State	KANSAS Date 5-29-2013